


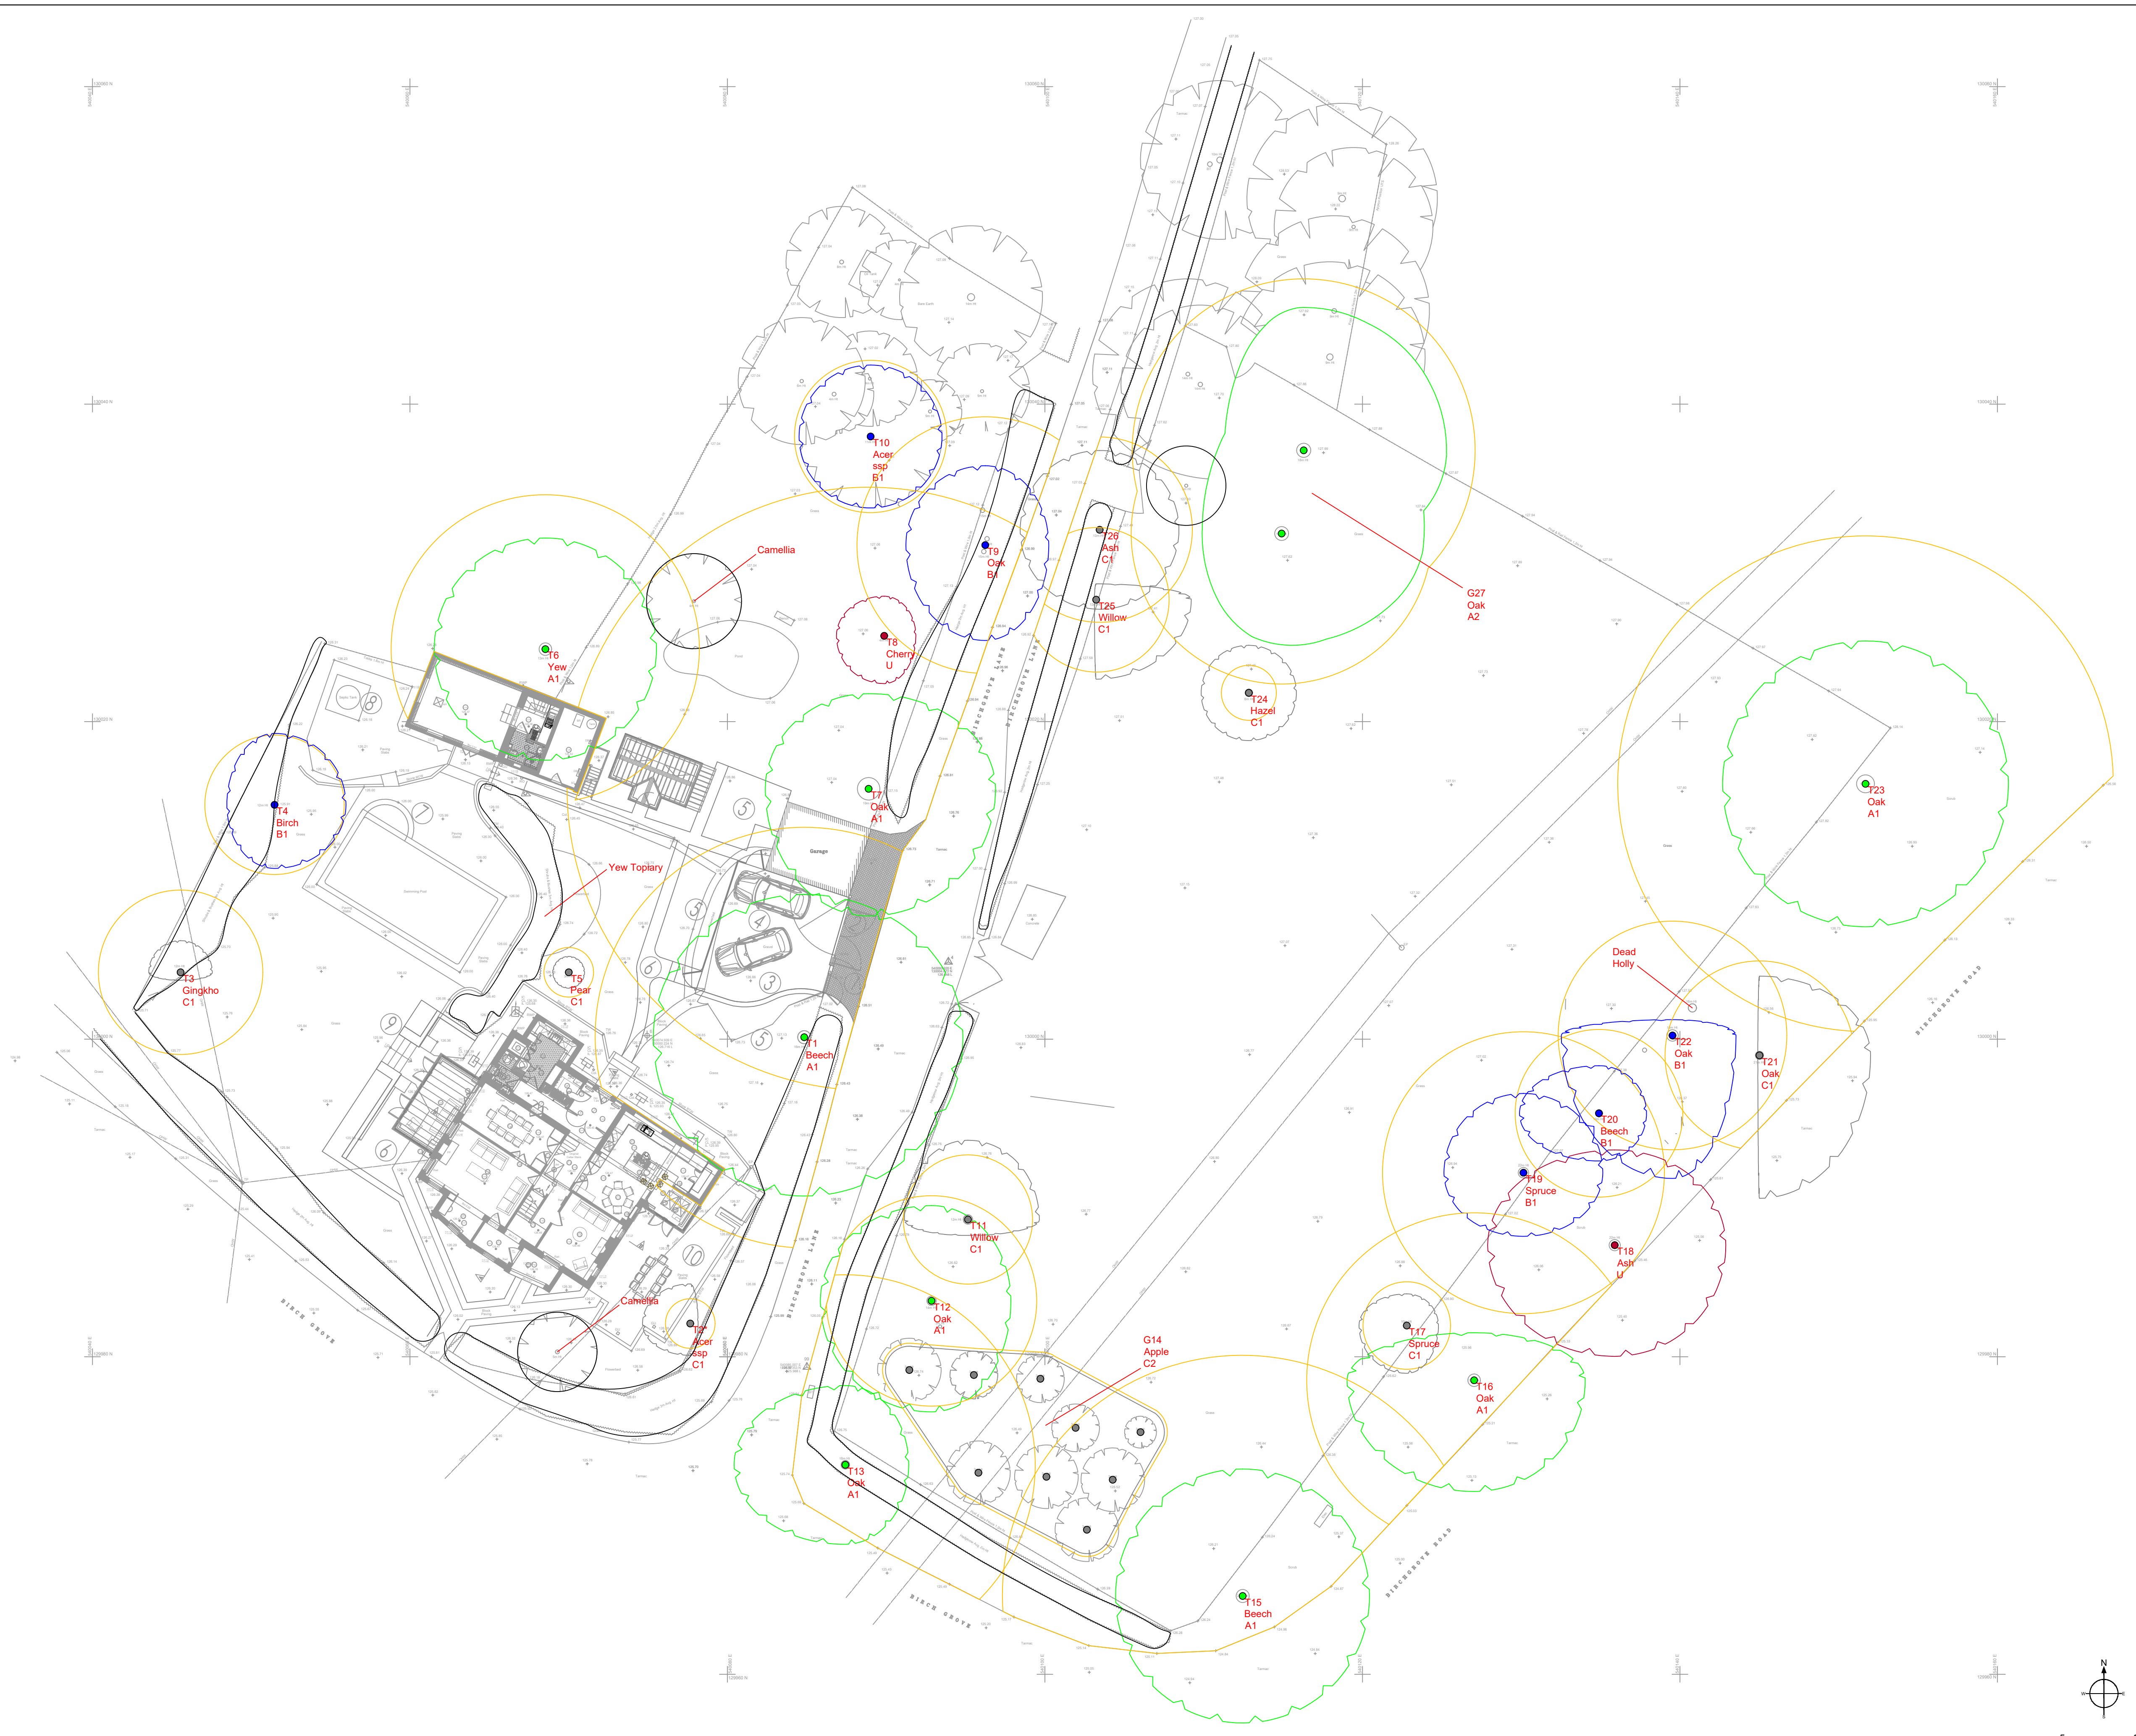



t: 07884 056 025
e: gien@ghatrees.co.uk
www.ghatrees.co.uk

Site: Idlehurst, Horsted Keynes	1:200@A1
Drawing Title: Arboricultural Impact Assessment	Rev A, May 2025

Key:

● Category A

● Category B

● Category C

● Category U

○ Shrubs

Category

Root Protection Area

Shrubs

●

T10

Ac

B1

Crown Spread

Tree Number

Species

Category

NOTE: Tree/group numbers marked with an * have approximate locations.