


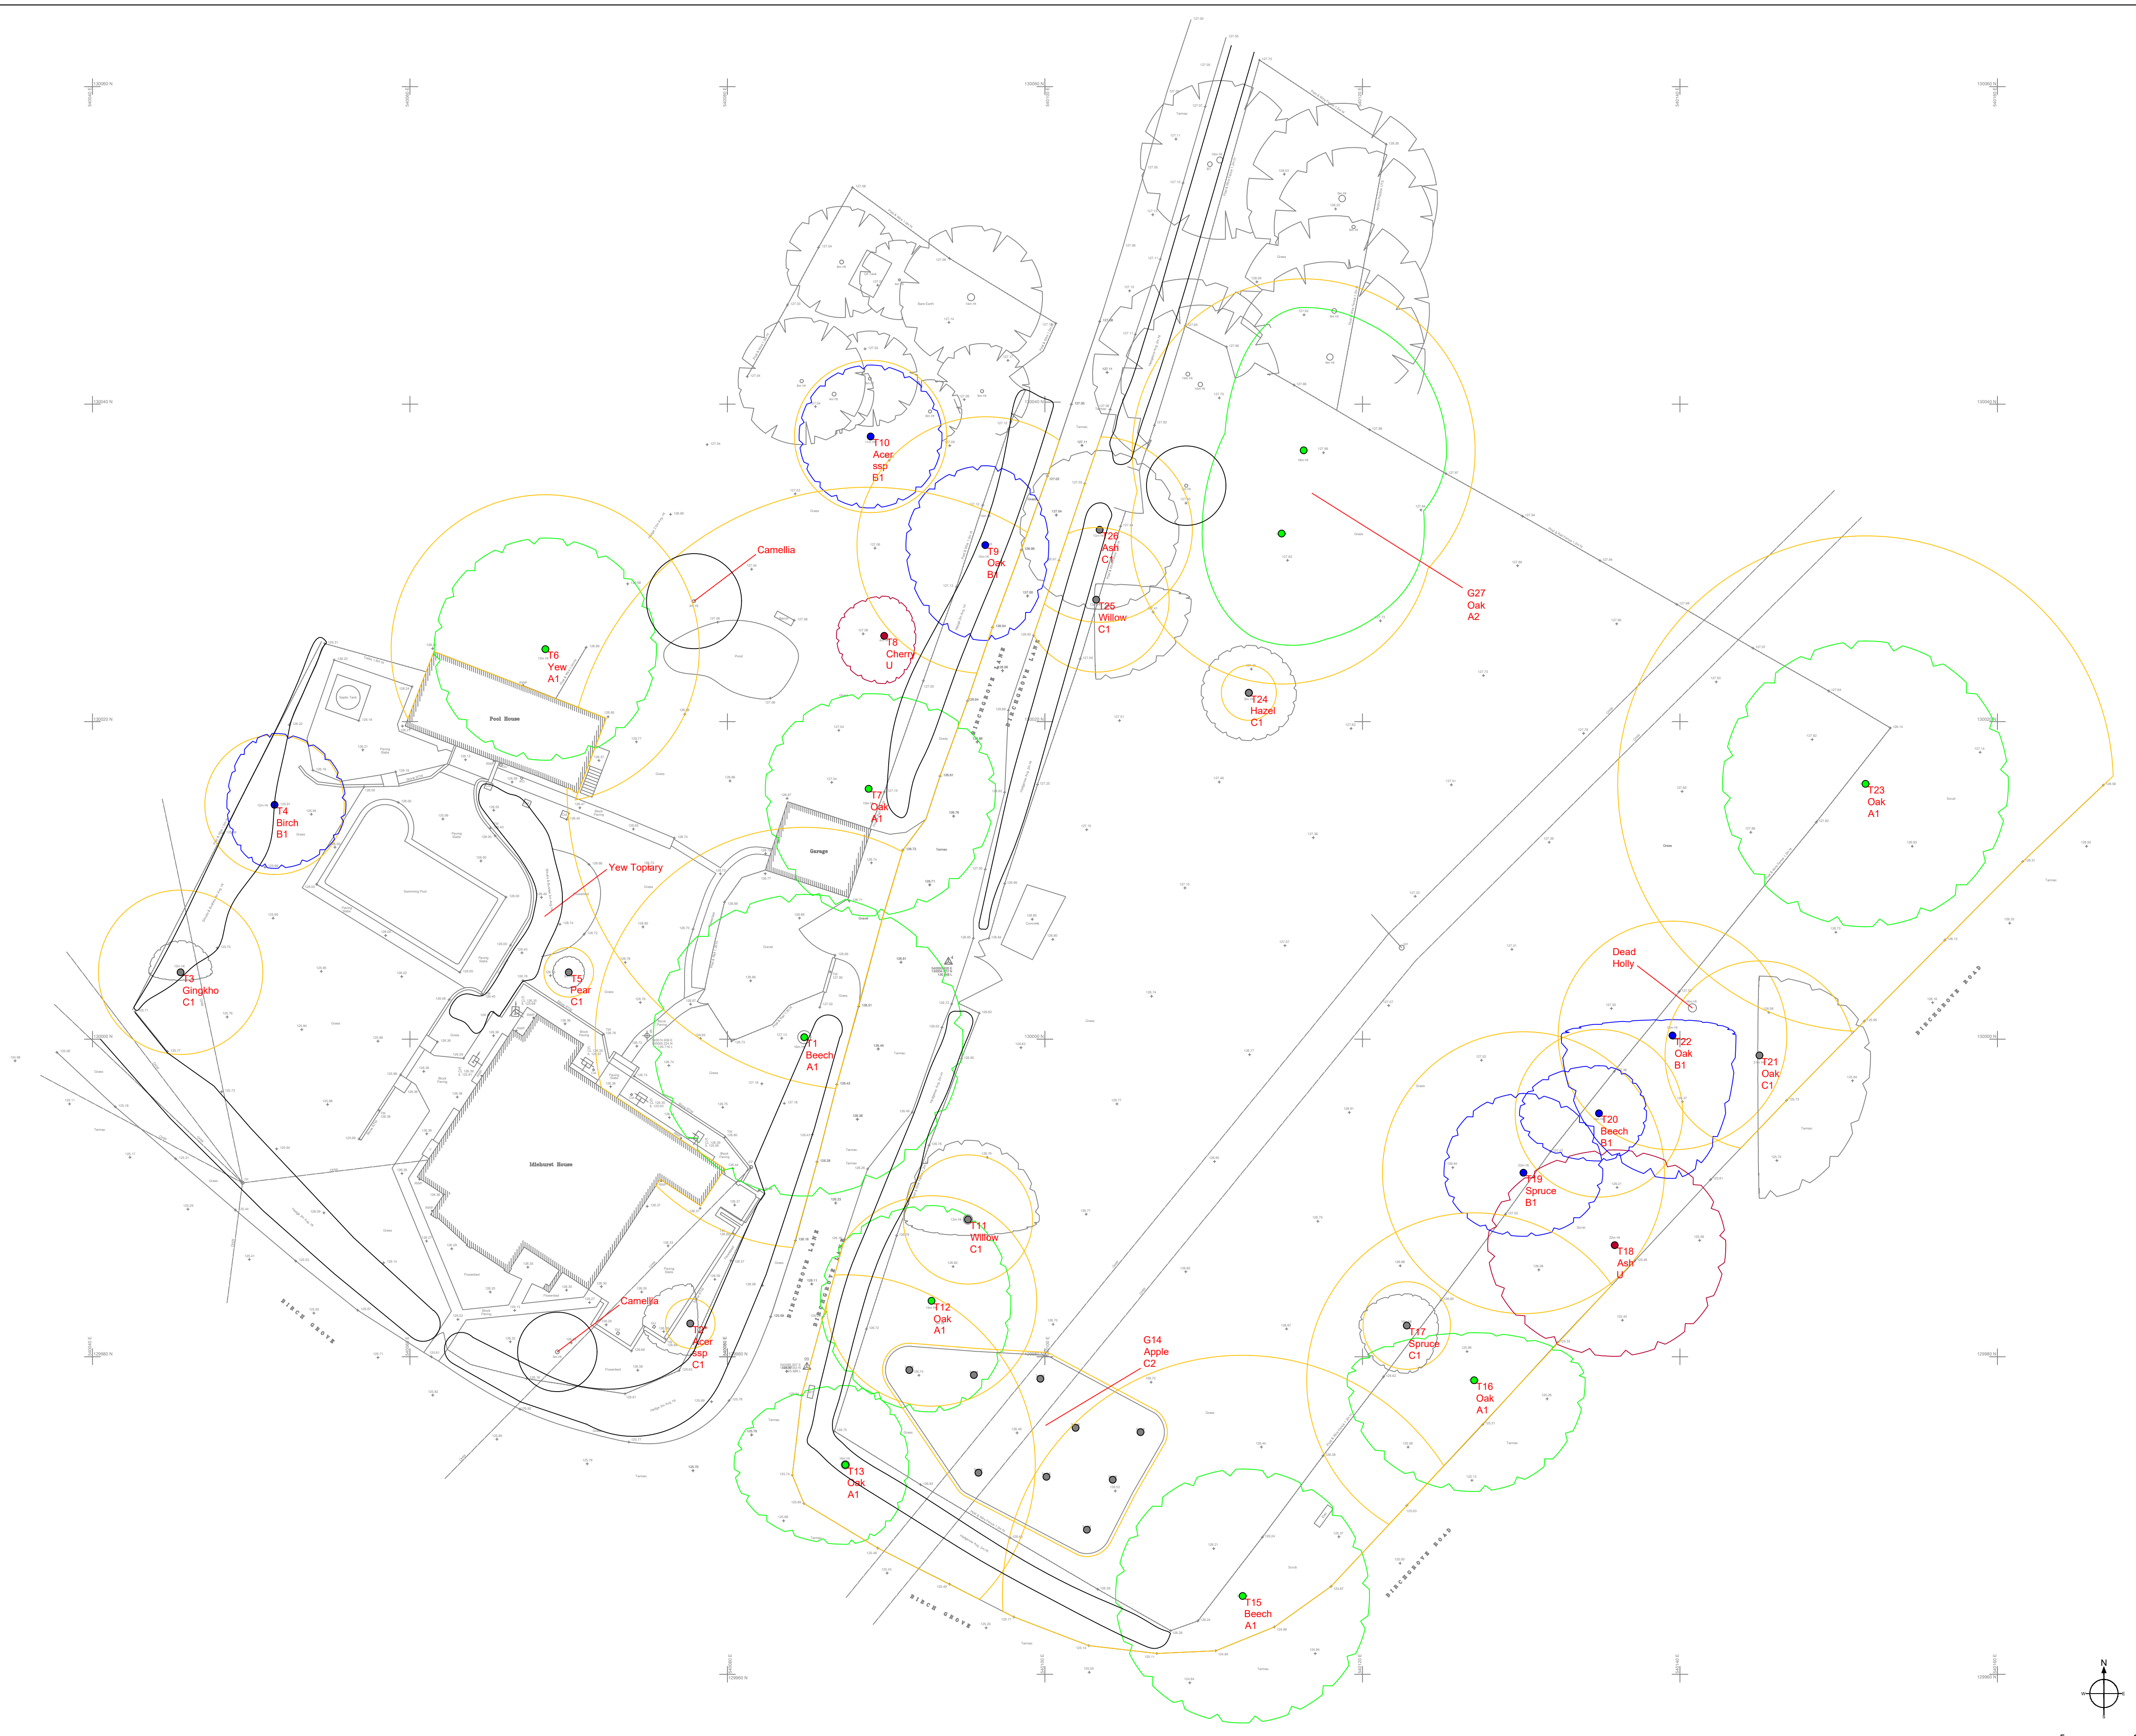



t: 07884 056 025
e: gien@ghatrees.co.uk
www.ghatrees.co.uk

Site: Idlehurst, Horsted Keynes	1:200@A1
Drawing Title: Tree Constraints Plan	February 2025

Key:

● Category A

● Category B

● Category C

● Category U

○ Shrubs

Category

Root Protection Area

Shrubs

Crown Spread

Tree Number

Species

Category

NOTE: Tree/group numbers marked with an * have approximate locations.