


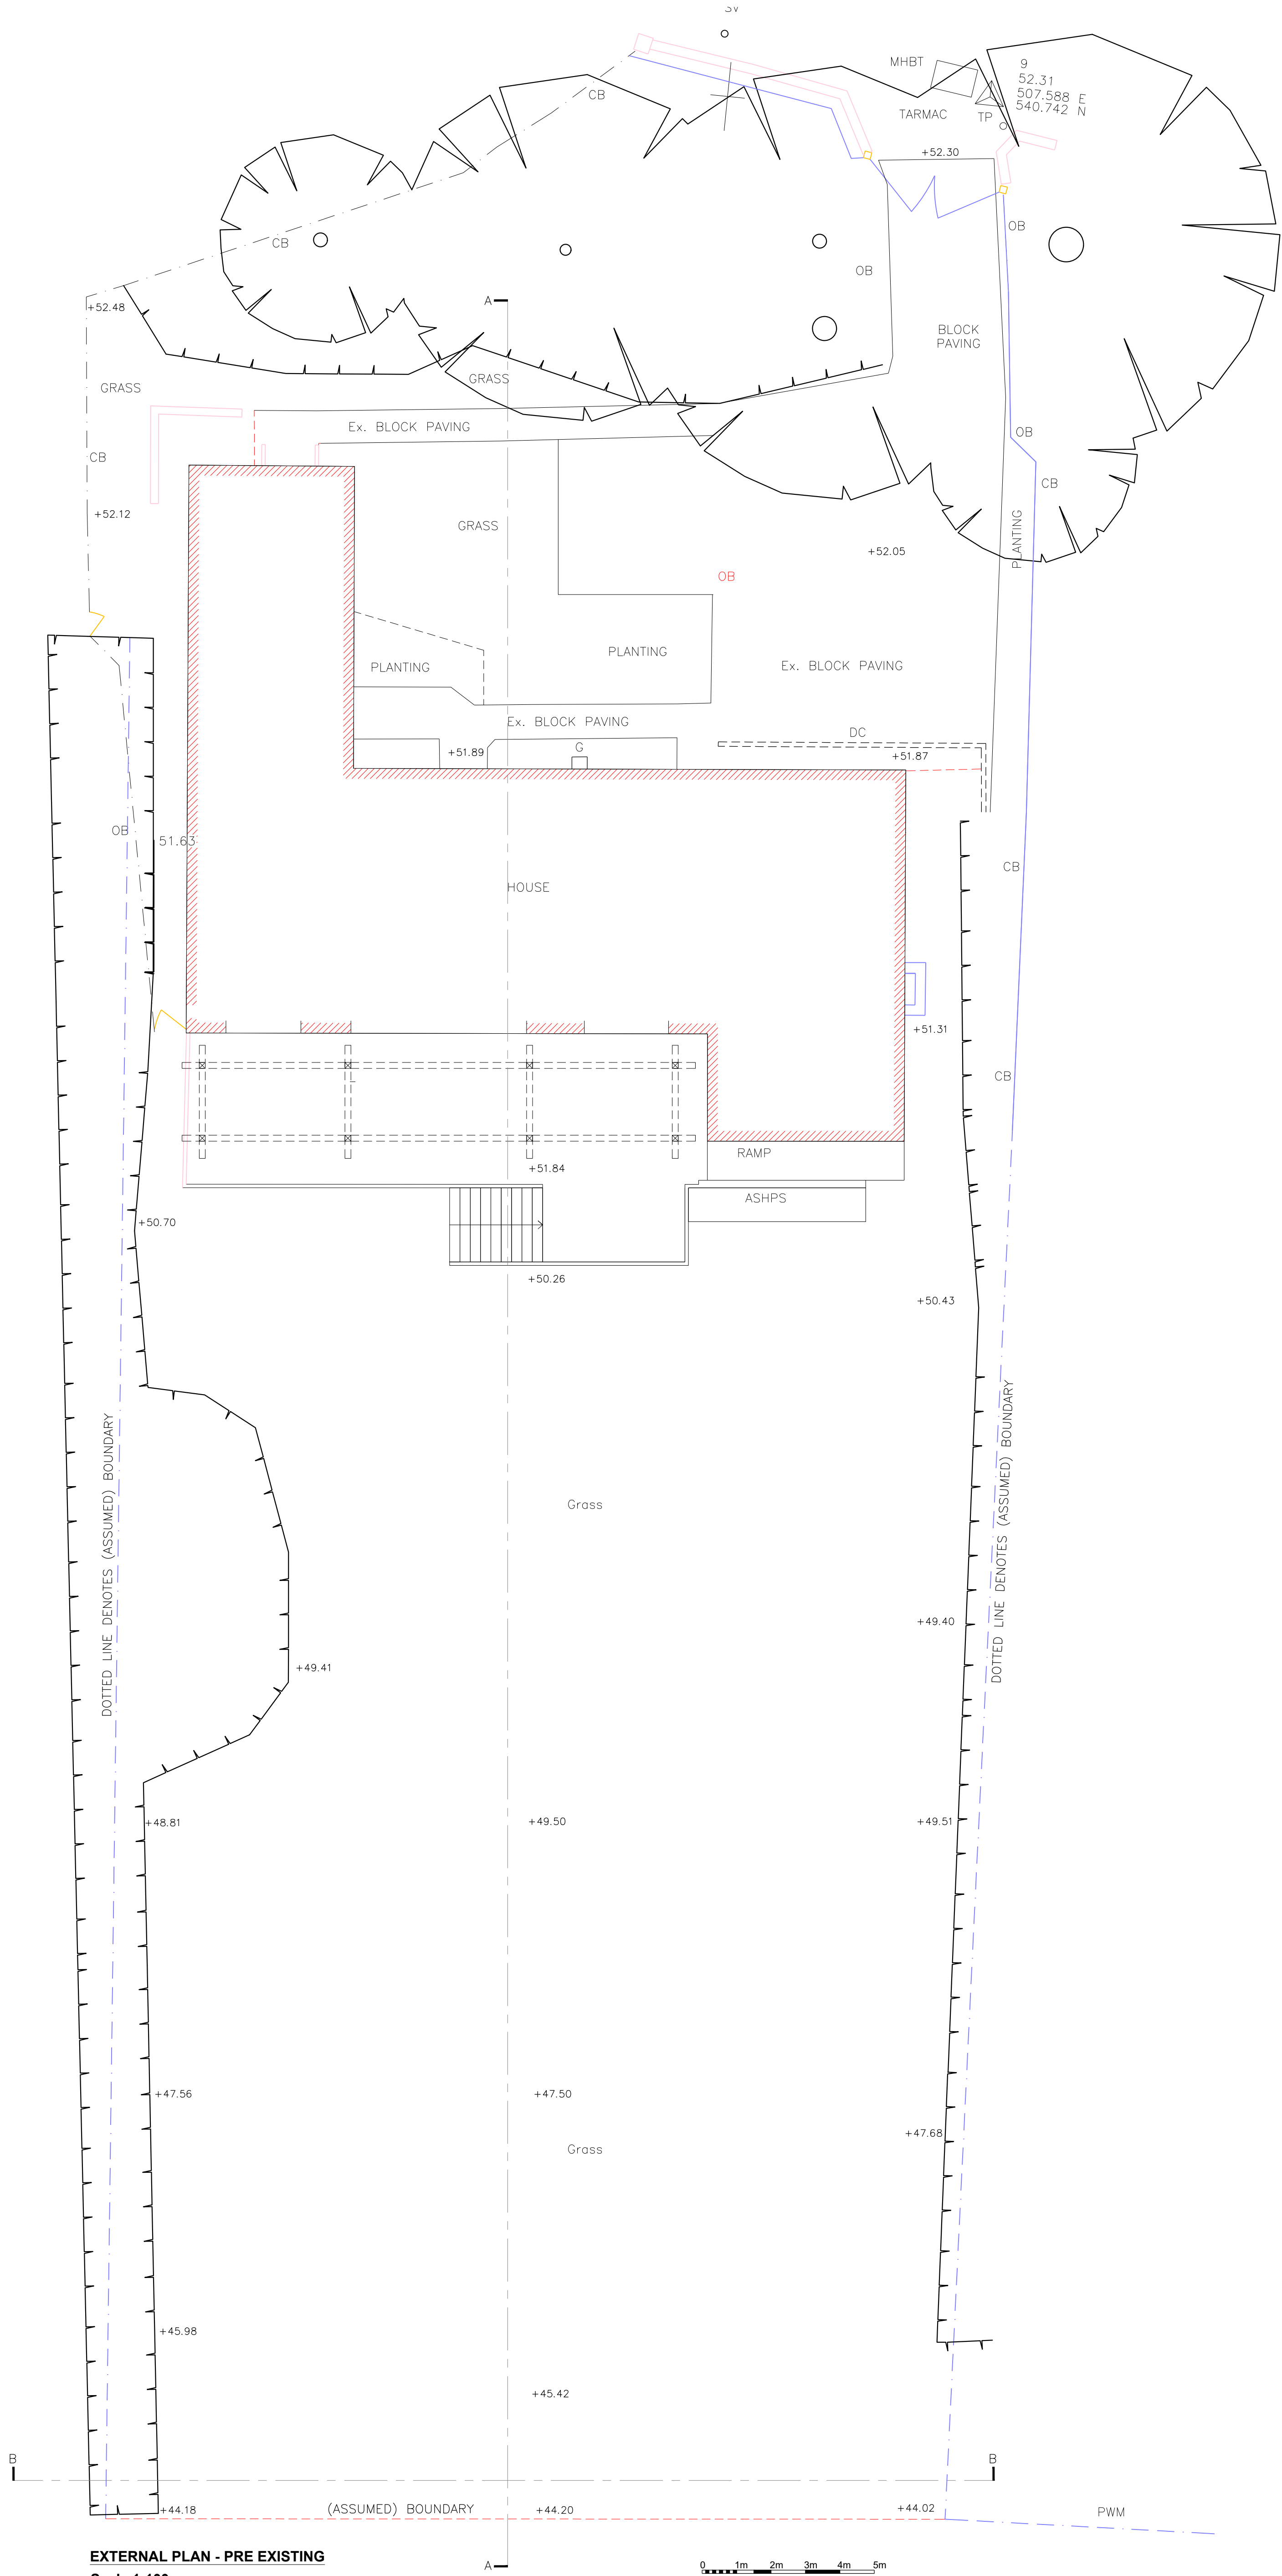

REV.#	DATE	NAME	NOTES

Notes:
Do not scale this drawing.
All levels and dimensions are to be checked on site.
This drawing is to be read in conjunction with all relevant consultants drawings and specifications, together with safety plan requirements.
Copyright: This drawing must not be copied, amended or reproduced without the prior written agreement.

BUILDING SOLUTIONS CONSULTANTS LTD.
23 Titian road, Hove, BN3 5GR. Tel: 07834611783

PROJECT	Holly Cottage, Cansiron Lane, Ashurst Wood, West Sussex, RH19 3SF		
DRAWING	EXTERNAL - PRE EXISTING		
STAGE	PLANNING	JOB NO. : 711	DATE : 22/04/2025
DWG NO. : AL200	SCALE : 1:100@A1	REVISION : .	DRAWN : DB

Do not scale: use figured dimensions only. check dimensions on site. Holly BSC of any discrepancies copyright BSC Ltd.