


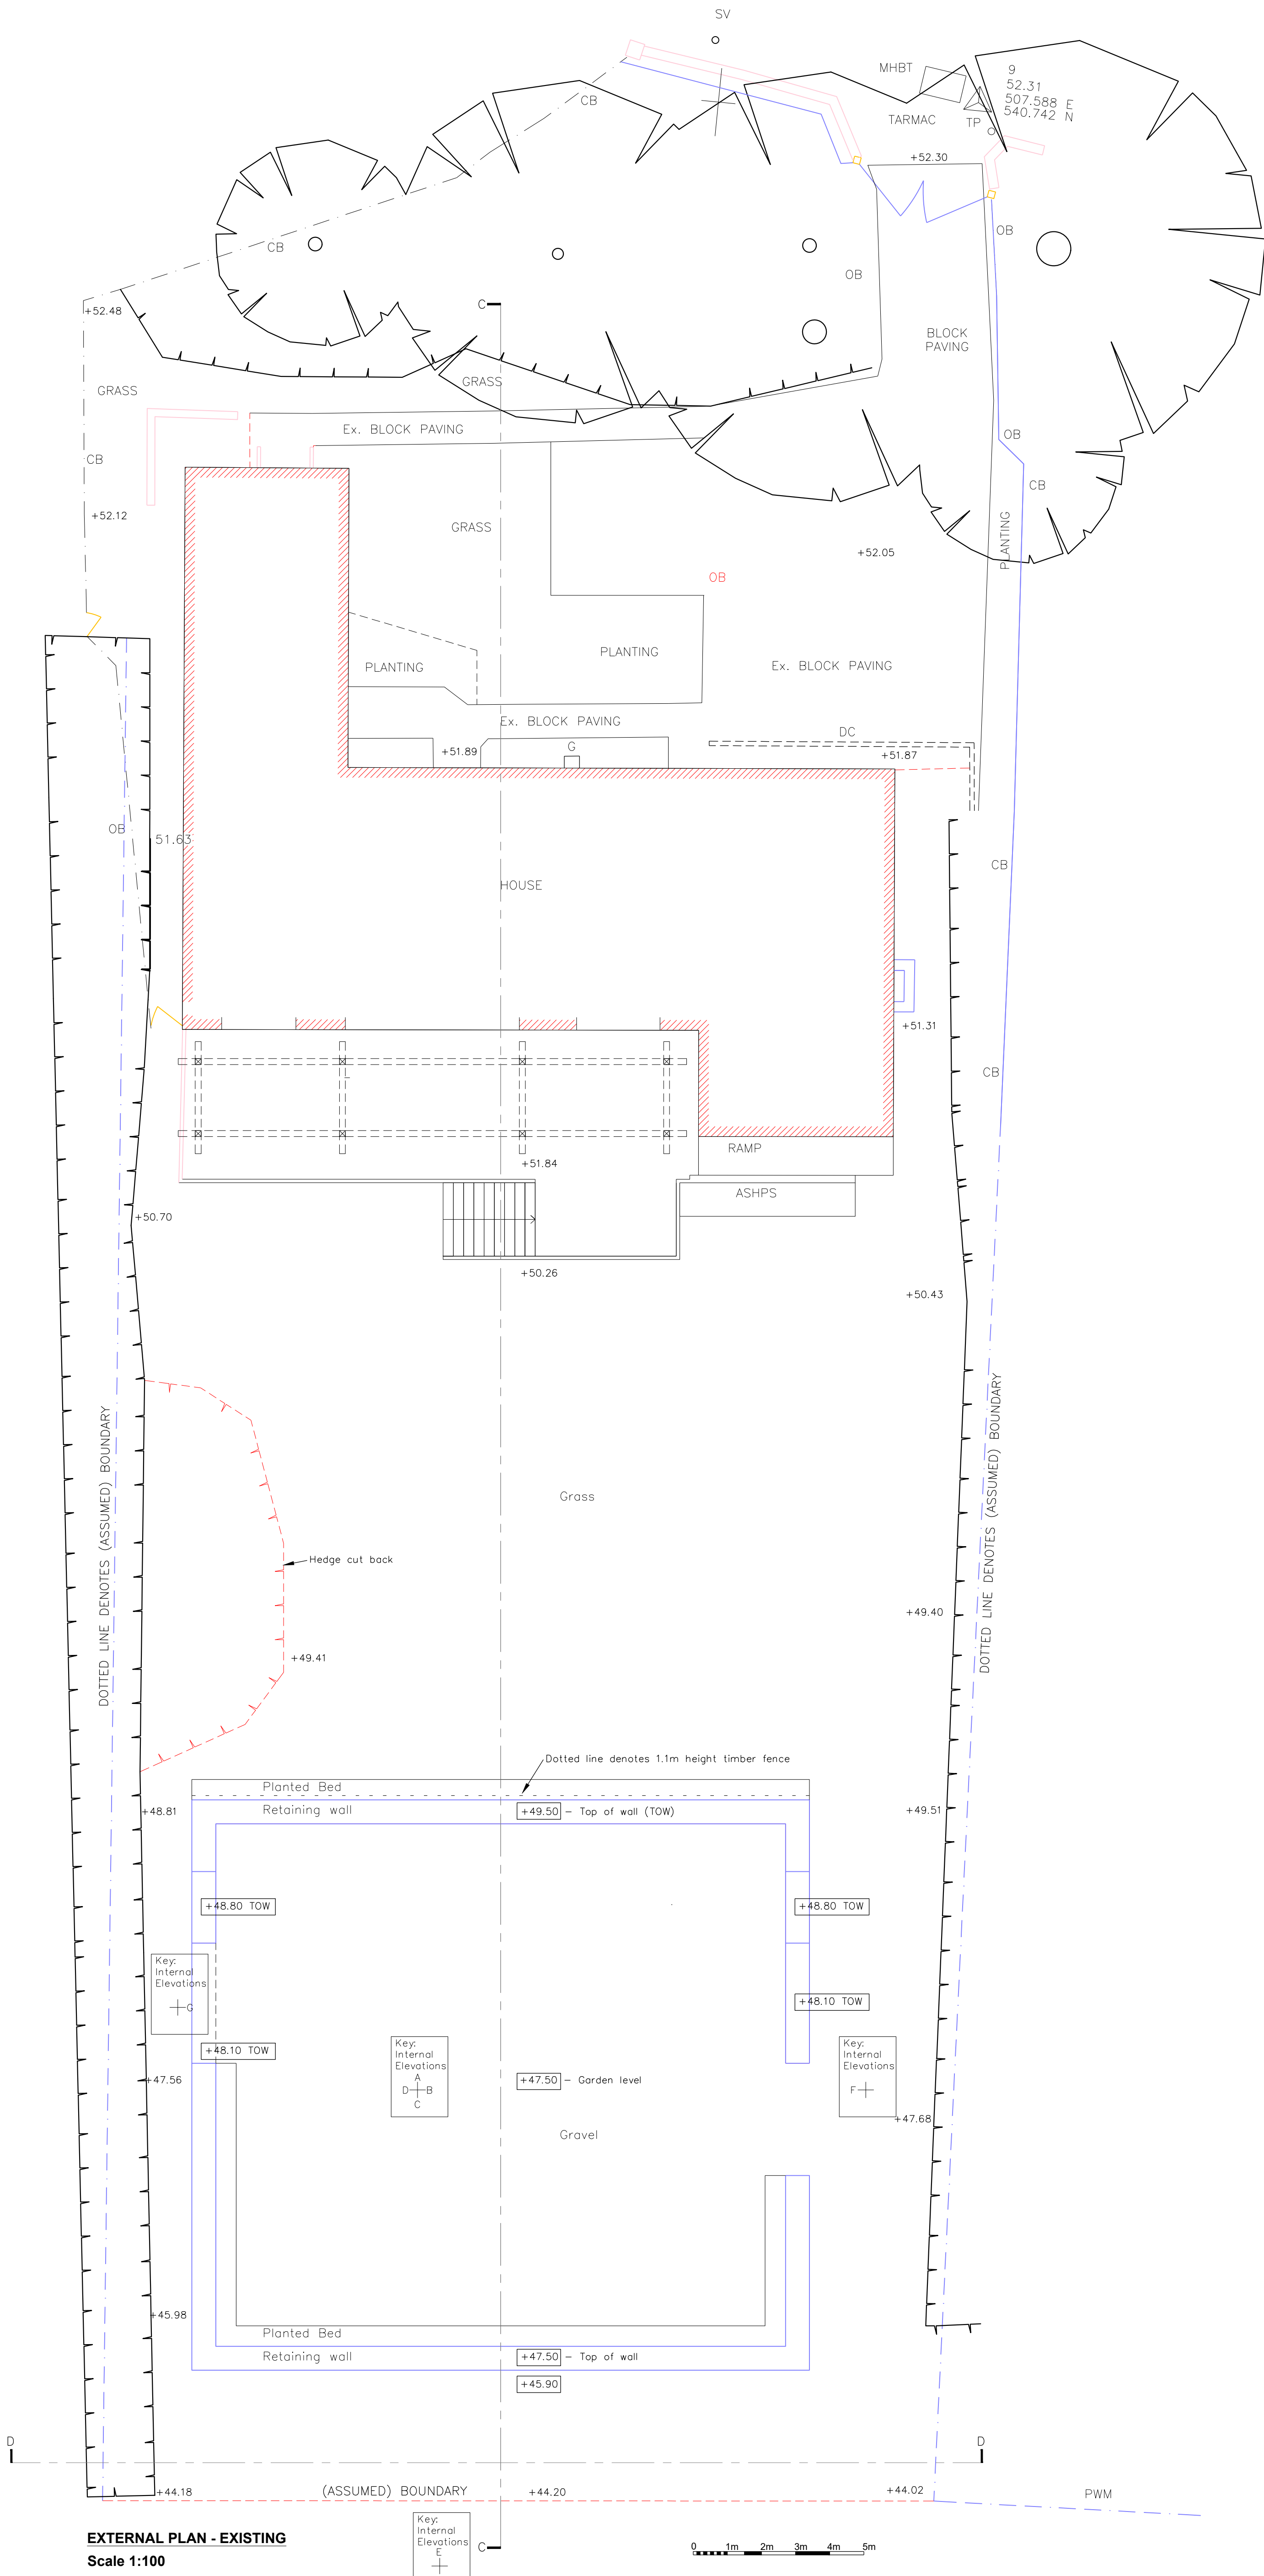

EXTERNAL PLAN - EXISTING
Scale 1:100

LAYER INFORMATION

0	EMPTY
BORDER	TITLEBLOCK & BORDER
BTLECOM	BRITISH TELECOM MH'S ETC.
BTLECOM	BRITISH TELECOM ROUTES
BUILDING	BUILDING OUTLINE
CABLETV	CABLE TV COVERS
CONTOURS	CONTOURS
CROSSES	POINT MARKERS
DRAINAGE	MH'S GULL'S ETC.
ELECTRIC	ELECTRICAL MH'S ETC.
FENCES	FENCE LINES
FOUL	FOUL WATER MH'S
FURNITURE	STREET FURNITURE
GAS	GAS MH'S, VALVES ETC.
GASLINES	GAS ROUTING
GRD	GRD
LEVELS	LEVELS
ROADS	ROAD OUTLINE
STATIONS	SURVEY STATIONS
STORM	STORM WATER MH'S, GULL'S ETC.
SURFACES	SURFACE EDGES
TEXT	TEXT
TREES	TREE OUTLINE & FOLIAGE
UNKNOWN	UNKNOWN SERVICES
WALLS	WALLS
WATER	WATER
WSERVICES	WATER METERS, STOP VALVES ETC.

LINETYPES & SYMBOLS

BUILDING OUTLINE

FOLIAGE OUTLINE

SURVEY STATION

GATES

TREE CANOPY

SLOPE SYMBOL

LEGEND

AV	AIR VALVE	NP	NAME PLATE
B	BOLLARD	OB	OPEN BOARDED FENCE
BB	BELUSH BEACON	OP	OPEN PAULING FENCE
BM	OS BENCH MARK	P	POST
BS	BUS STOP	PC	POST & CHAIN FENCE
BTB	BRITISH TELECOM BOX	PCB	POLICE CALL BOX
BR	BARB WIRE FENCE	PH	PUBLIC HOUSE
CB	CLOSE BOARD FENCE	PL	PAVEMENT LIGHT
CH	CHAIN LINK FENCE	PM	PARKING METER
CHY	CHAMBER	PR	POST & RAIL FENCE
CI	CONCRETE	PR	POST & RAIL FENCE
CL	CHAIN LINK FENCE	PWM	POST & WIRE MESH
CM	CELLAR MANHOLE	RS	ROAD SIGN
CP	CHESTNUT PAULING FENCE	RTW	RETAINING WALL
CTV	CABLE TELEVISION POINT	SIP	SERVICE INDICATOR POST
DC	DRAINAGE CHANNEL	SIP	STOP VALVE
DK	DROP KERN	TCB	TELEPHONE CALL BOX
ELEC SUB	ELECTRICITY SUB	TR	TELEGRAPH POLE
EP	ELECTRICITY POLE	TS	TRAFFIC SIGNAL
FB	FOOT BRIDGE	UNL	UNABLE TO LIFT
FE	FIRE ESCAPE	VP	VENT PIPE
FI	FIRE HYDRANT	WM	WASTE BIN
FP	FOOTPATH	WM	WATER METER
FS	FLAGSTAFF	WO	WASH OUT
G	GULLY		
GR	GRATING		
GV	GAS VALVE		
H	HYDRANT		
IC	INSPECTION COVER		
IL	INVERT LEVEL		
IR	IRON RAILINGS		
KO	KERB OUTLET (GULLY)		
LP	LAMP POST		
LB	LETTER BOX		
MSC	MIXED CONSTRUCTION FENCE		
MHT	MANHOLE		
MHE	BRITISH TELECOM		
MHC	ELECTRICAL		
MHC	GAS		
MHC	MERCURY		
MP	MILE POST		
NB	NOTICE BOARD		

NORTH (INDICATIVE)

LEVELS KEY

+49.50	PRE EXISTING
+49.50	EXISTING
+49.50	PROPOSED

REV.#	DATE	NAME	NOTES

Notes:
Do not scale this drawing.
All levels and dimensions are to be checked on site.
This drawing is to be read in conjunction with all relevant consultants drawings and specifications, together with safety plan requirements.
Copyright: This drawing must not be copied, amended or reproduced without the prior written agreement.

BUILDING SOLUTIONS CONSULTANTS LTD.

23 Tiltan road, Hove, BN3 5QR. Tel: 07834611763

PROJECT	Holly Cottage, Cansiron Lane, Ashurst Wood, West Sussex, RH19 3SF		
DRAWING	EXTERNAL - EXISTING		
STAGE	PLANNING	JOB NO. :	711
DWG NO.	AL300	REVISION :	-
SCALE	1:100@A1	DATE	23/04/2025
DRAWN	DB		

Do not scale use figured dimensions only. check dimensions on site. notify BSC of any discrepancies. copyright BSC Ltd.