


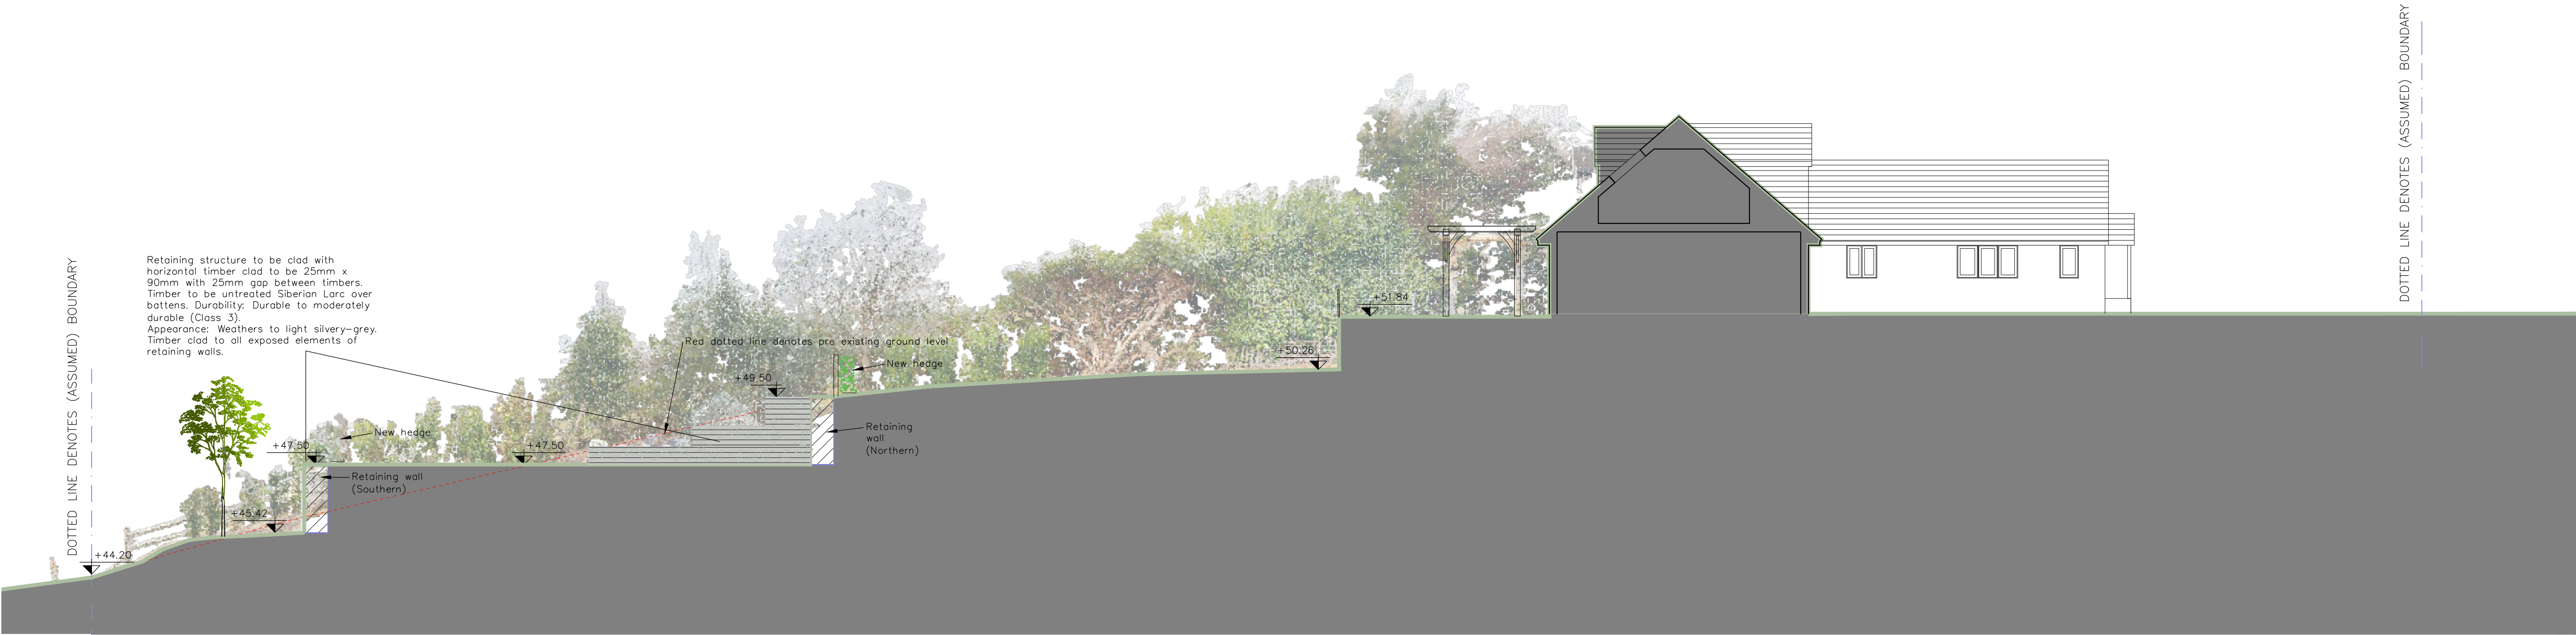

DATUM 40.00

EXTERNAL SECTION C-C - EXISTING
Scale 1:100



EXTERNAL SECTION D-D - EXISTING
Scale 1:100

REV.#	DATE	NAME	NOTES

Notes:
Do not scale this drawing.
All levels and dimensions are to be checked on site.
This drawing is to be read in conjunction with all relevant consultants drawings and specifications, together with safety plan requirements.
Copyright: This drawing must not be copied, amended nor reproduced without the prior written agreement.

PROJECT Holly Cottage, Cansiron Lane, Ashurst Wood, West Sussex, RH19 3SF			
DRAWING SECTIONS - PROPOSED			
STAGE PLANNING	JOB NO.: 711		
DWG NO. AL401	SCALE 1:100@A1	REVISION: -	DATE 22/04/2025
DRAWN: DB		Do not scale, use figured dimensions only, check dimensions on site, notify BSC of any discrepancies, copyright BSC Ltd.	