


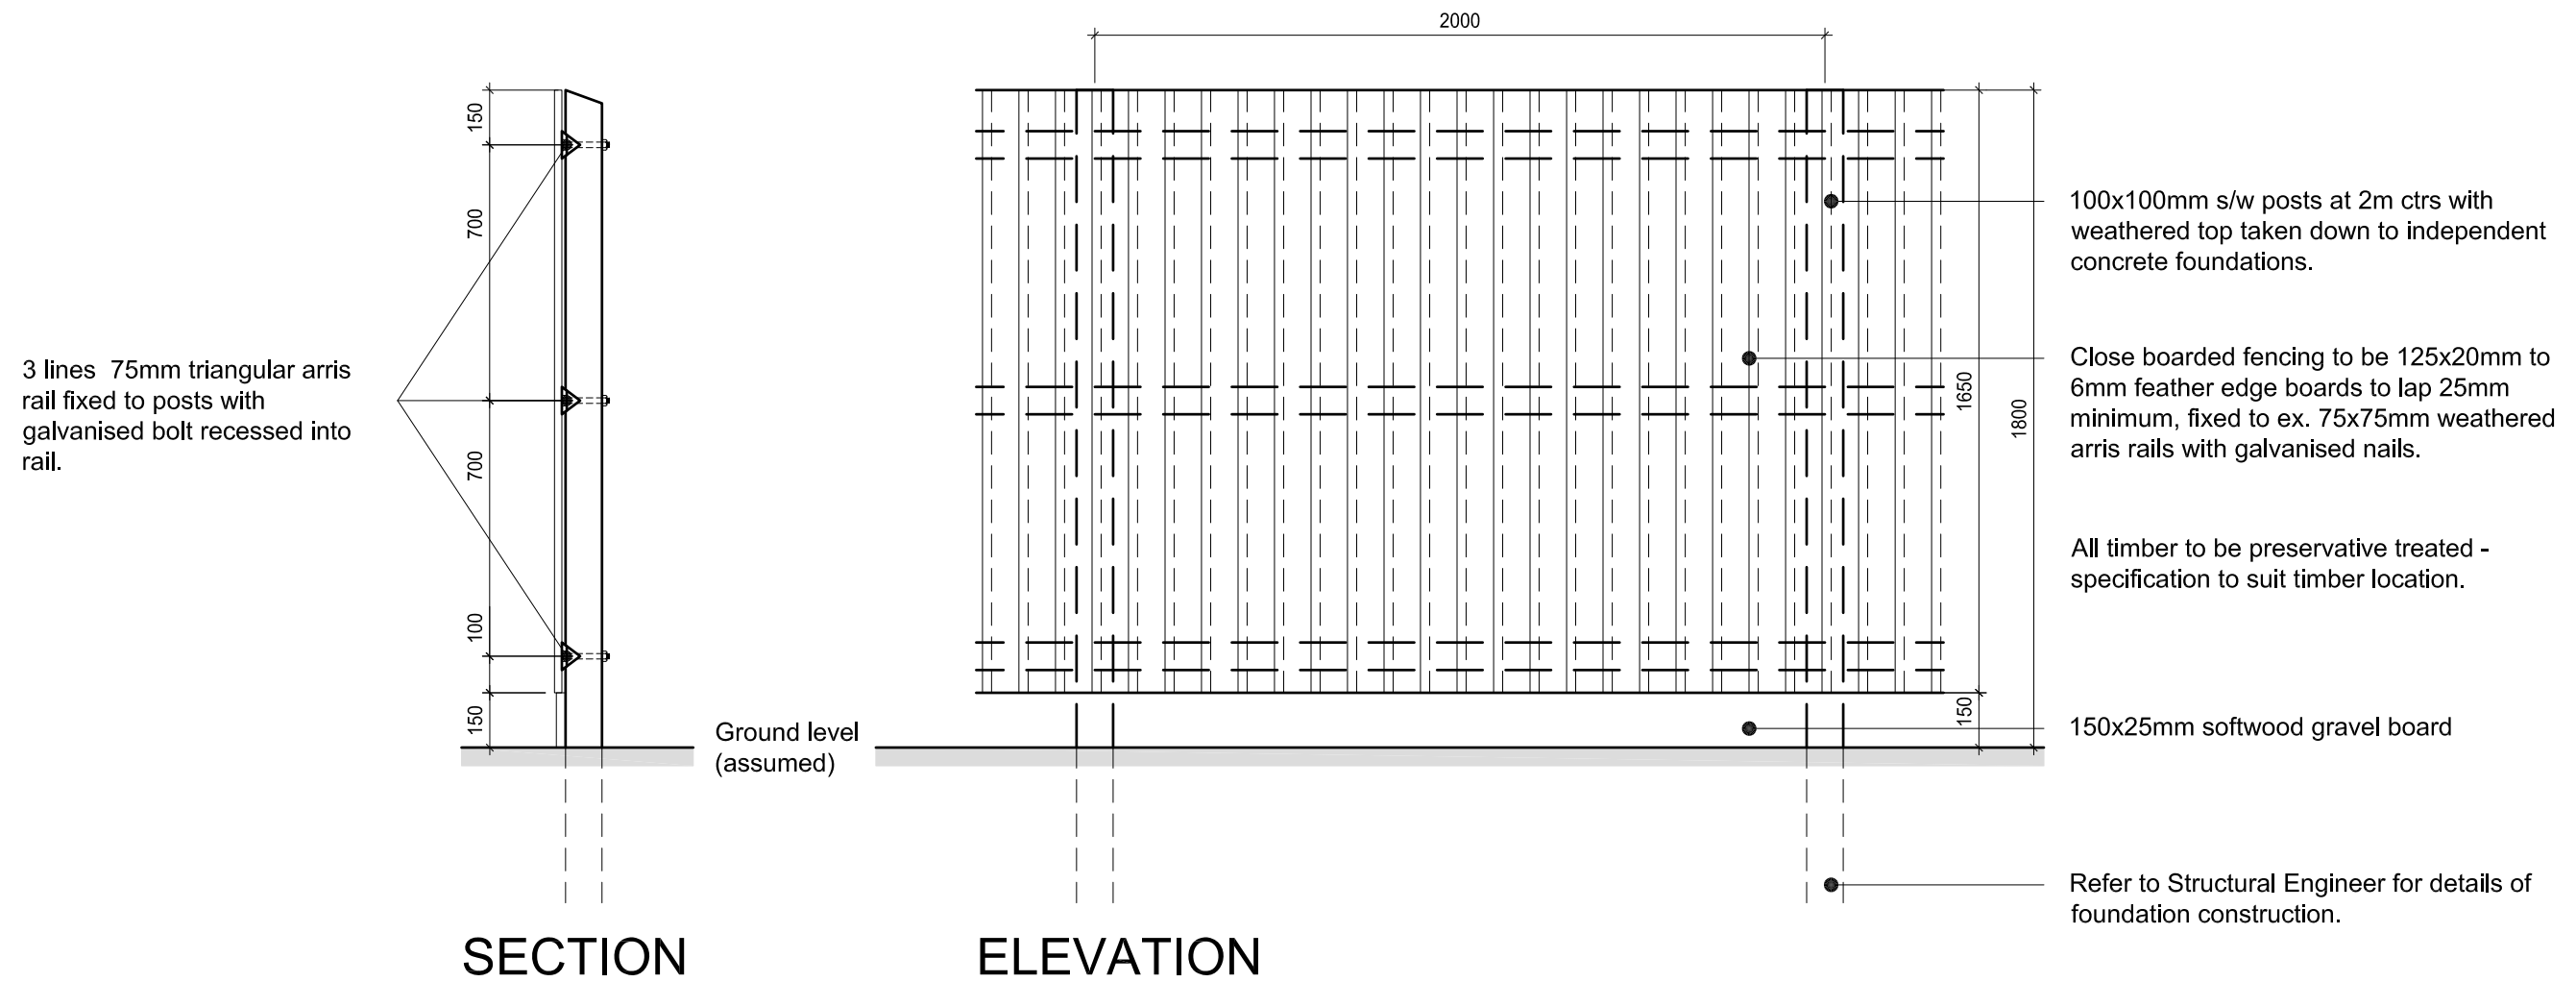

NOTE:

- 1) **STATESMAN / A3** PROPERTIES RECEIVE 1800MM CLOSE BOARDED FENCE (OR PANELS) FOR SIDE BOUNDARIES UP TO MAX 1800MM FROM REAR BUILD LINE OF THE DEEPEST GABLE. 1200MM HIGH POST AND 3 RAIL CONSTRUCTION THERE AFTER. 1800MM HIGH CLOSE BOARDED FENCE (OR PANELS) FOR REAR TO REAR BOUNDARIES.
- 2) **AMBASSADOR / EMBASSY / PRESIDENT / A2 / A1** TO ALL SIDE AND REAR BOUNDARIES.

EXTERNAL REFERENCE :

Brand: **BARRATT / DAVID WILSON HOMES**
 Range: **2010 / 2016 & -5 / -7**
 Title: **CLOSE BOARDED FENCE**
 Detail No: **DB-SD13- 006**
 Drawn: **GDT** Checked: **GDT** Scale: **1:10** Date: **OCT 16**

Description:
Note added to drawing.

Rev:
A

Date:
Nov 16