


CASTLE INN, HICKSTEAD, RH17 5LZ

1725_1.007

CLIENT	CHLOE BREEN
DRAWING	AS EXISTING EAST & WEST ELEVATIONS
DATE	JANUARY 2025
SCALE	1:100 @ A1

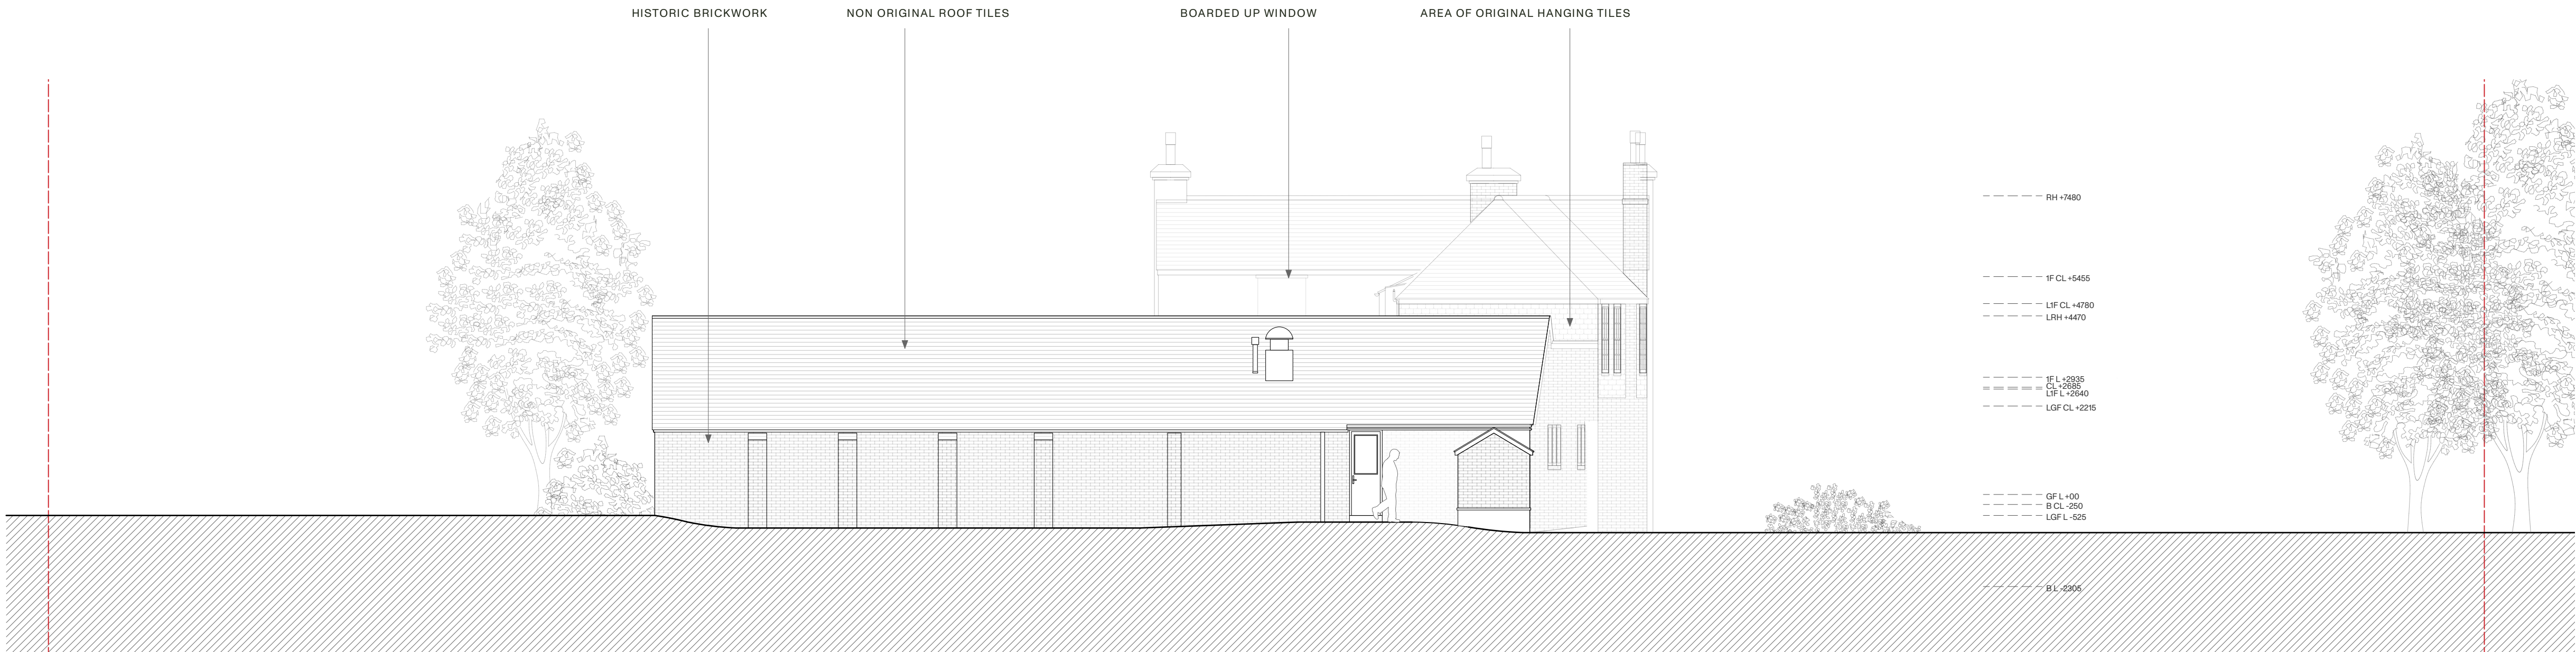


WEST ELEVATION REAR)



EAST ELEVATION

AS EXISTING ELEVATIONS - EAST & WEST (FRONT)

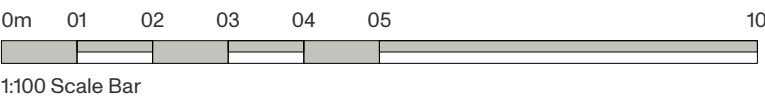

KEY PLAN - NOT TO SCALE

PRINT DRAWING AT A1

N.B. Unless otherwise noted this drawing is not to be used for construction purposes. If indicated as feasibility this drawing is subject to a detailed site investigation, including ground conditions/ contaminants, drainage design and planning / density negotiations. The layout may be based upon an enlargement of an os sheet or other small scale plans and its accuracy needs to be verified by survey. CDM regulations have not been fully considered.

