
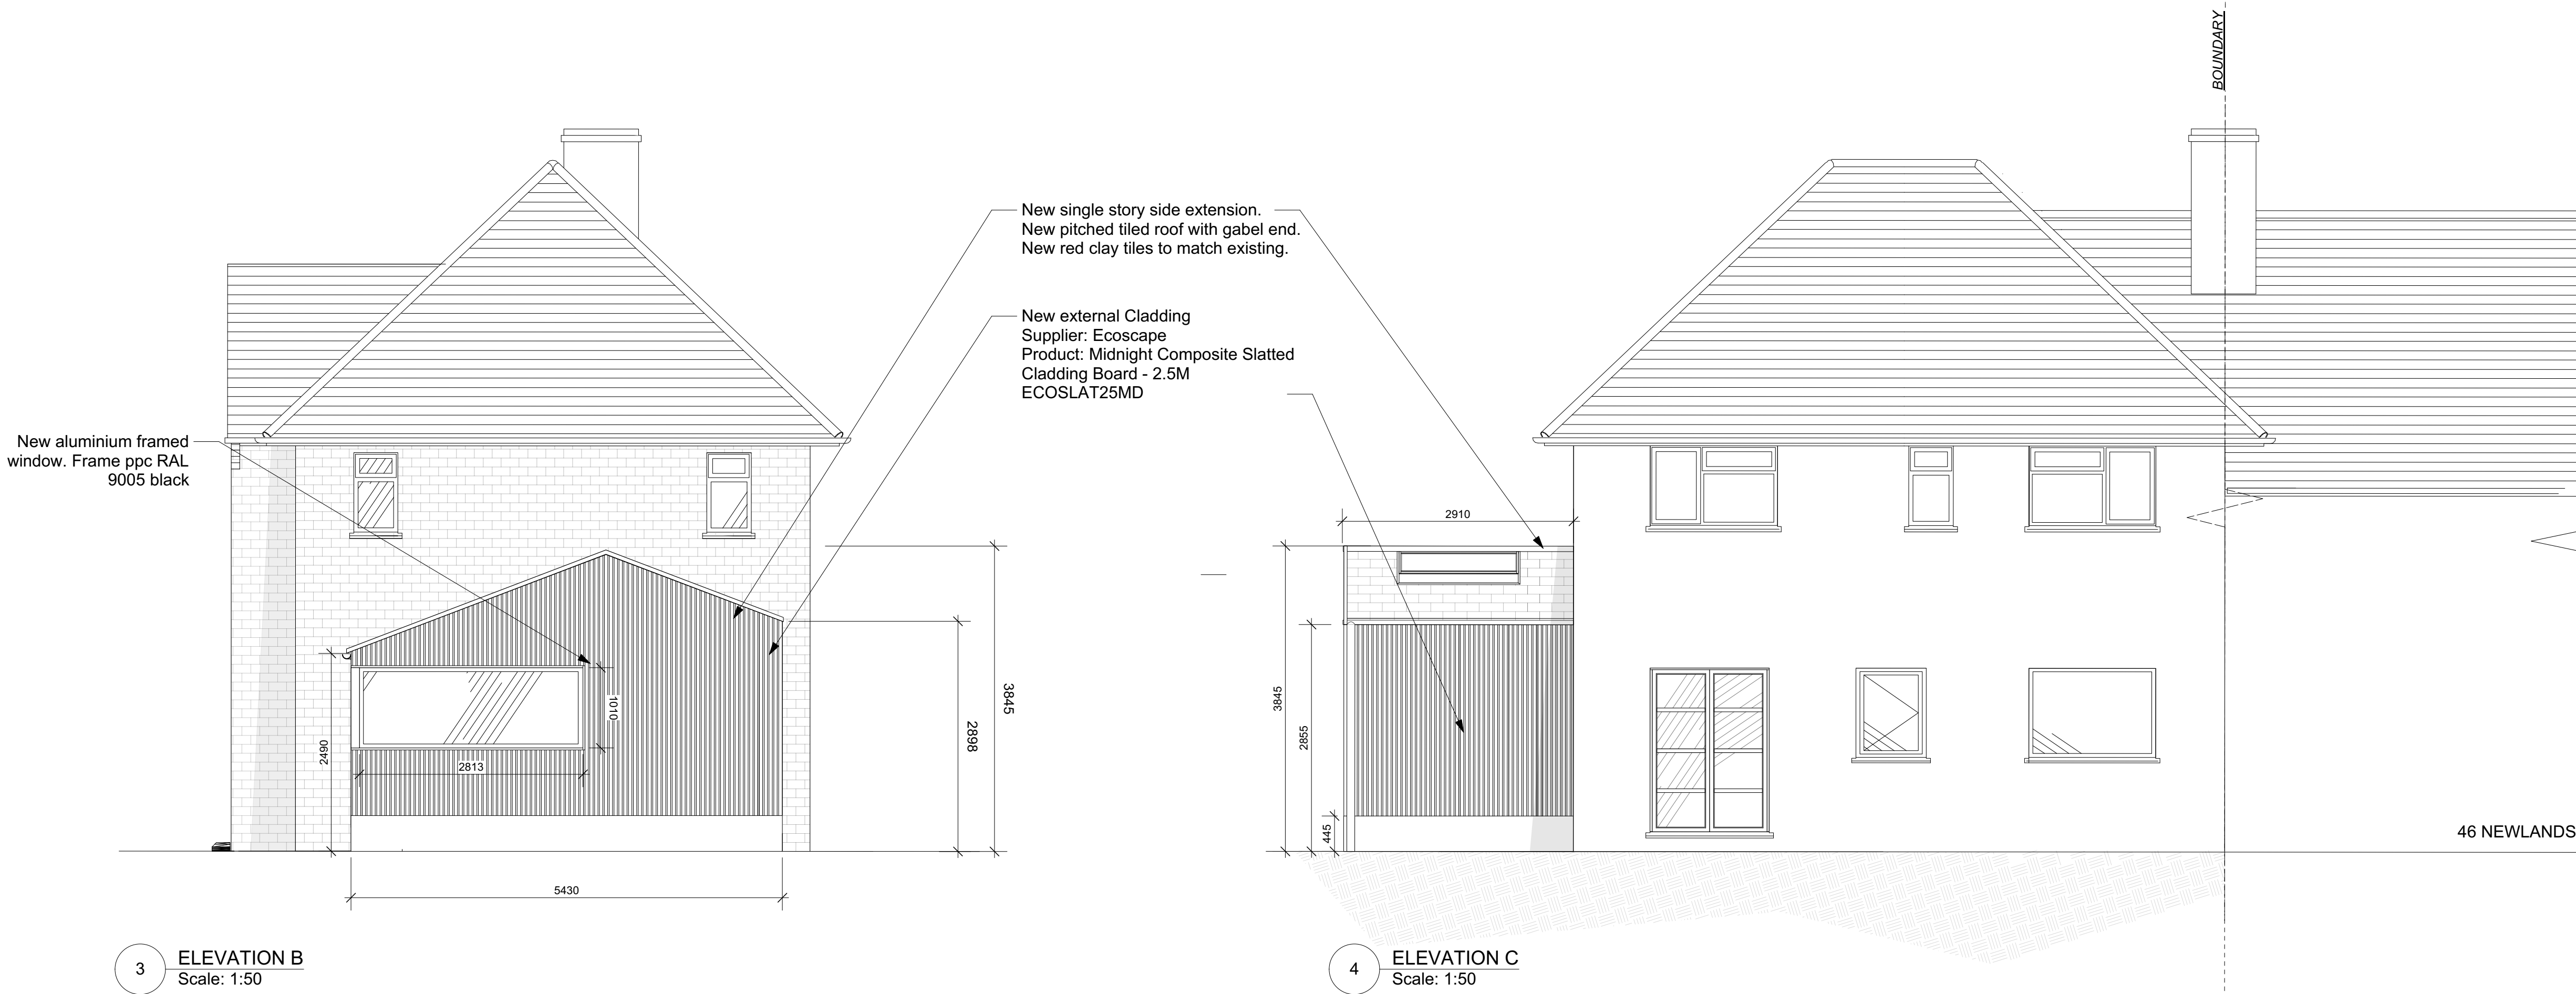


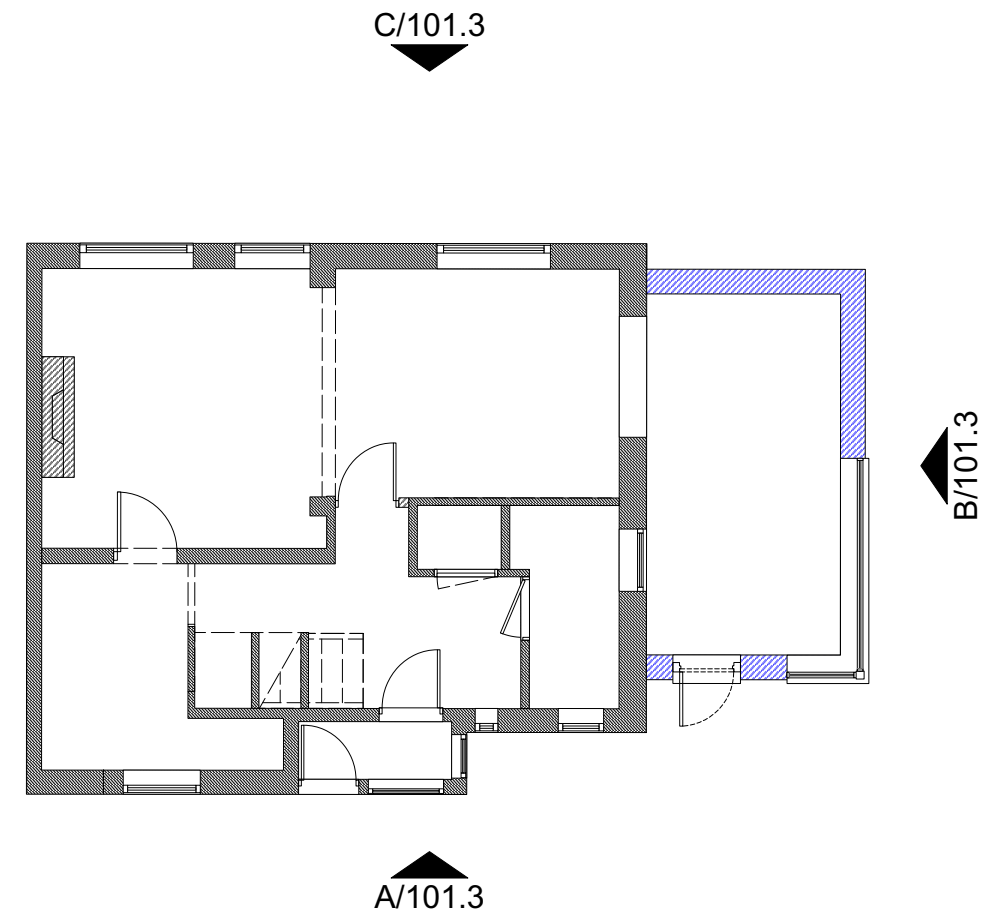

REV A -		
REV	DATE	DESCRIPTION
		NAME
Status:		
PLANNING		
45 NEWLANDS		
BALCOMBE HAYWARDS HEATH WEST SUSSEX RH176JA		
Project Name: 45 NEWLANDS		
Format: PLANS		
Title: PROPOSED ELEVATIONS		
Site Address: 45 NEWLANDS, BALCOMBE, HAYWARDS HEATH, WEST SUSSEX, RH176JA		
Drawing No: 201.3		Rev: /
Date: 08/2024	Scale: As shown @A1	
Drawn by: *DB*	Checked: *DB*	