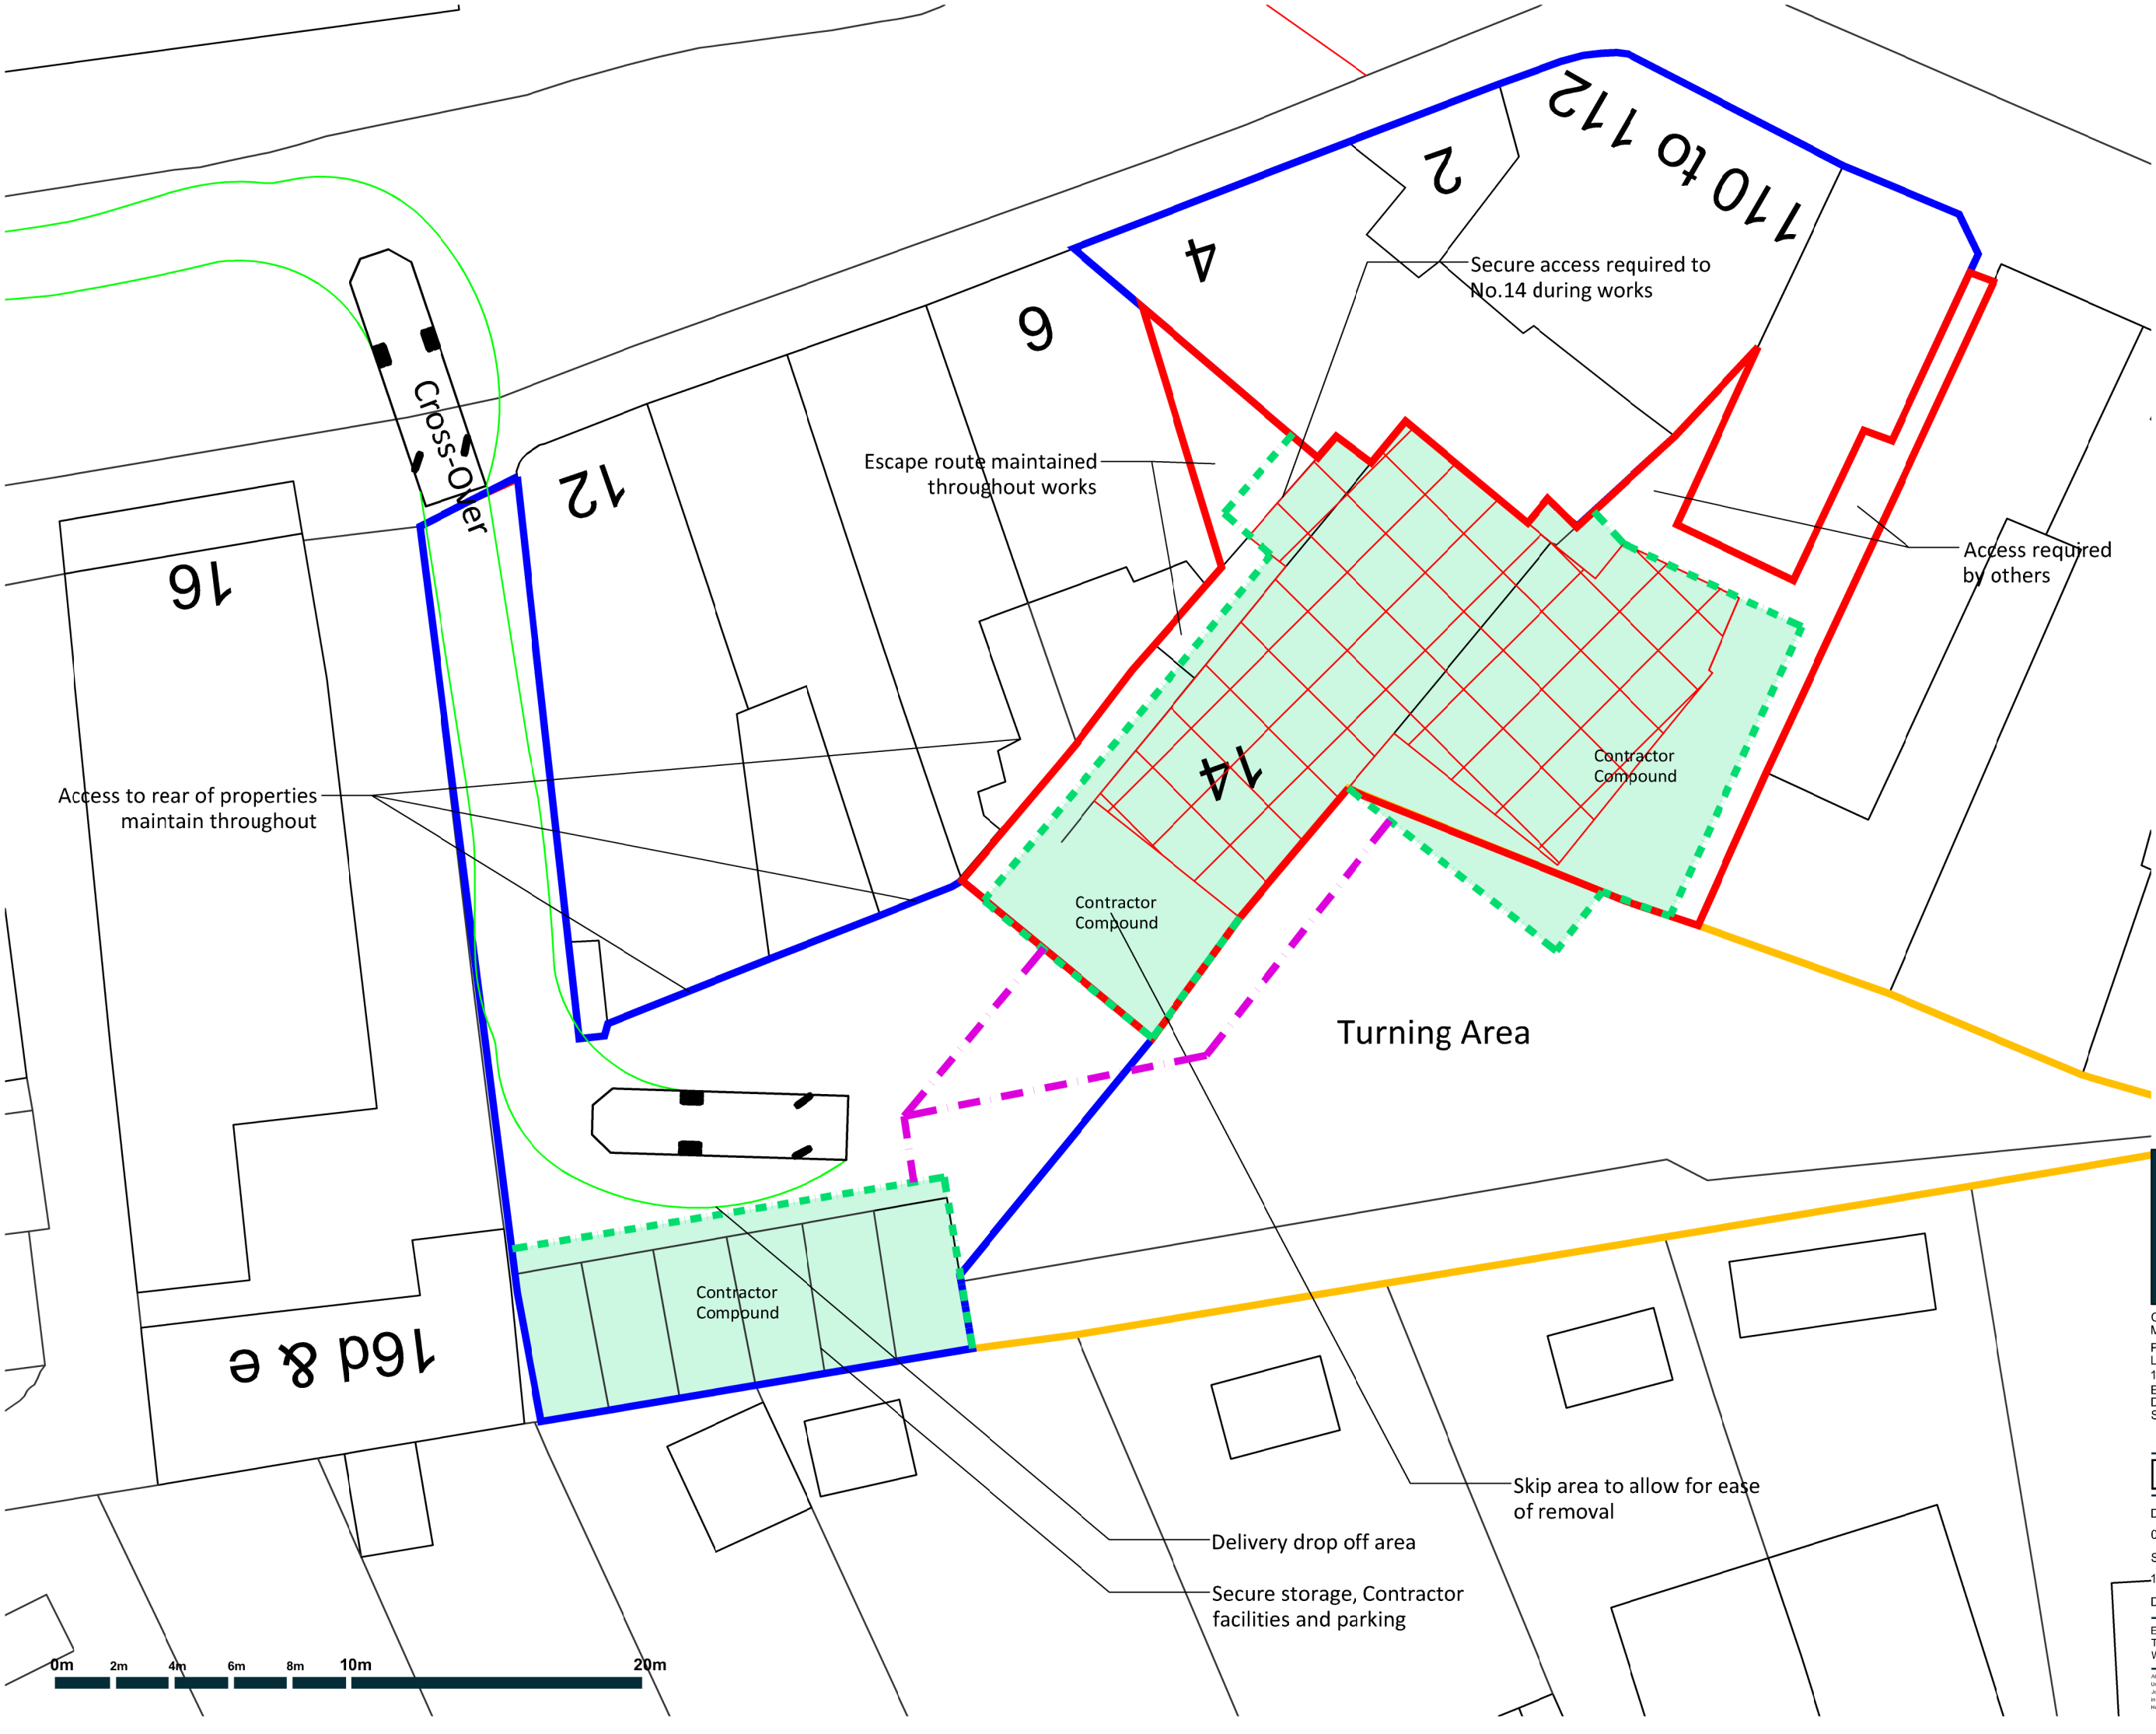


JTA
Jonathan Talley
Architects Limited

Client
Mr Dowan Salih

Project
Land to the Rear of 108 London Road and 14 Railway Approach
East Grinstead

Drawing
Site Logistics Plan

PLANNING

Drawing Number	Date
054-001-501 Rev -	January 2026
Scale	Paper Size
1:200	A3
Drawn JT	Checked JT

E-mail info@jtalimited.co.uk
Telephone 07956 870 019
Web www.jtalimited.co.uk

All dimensions to be verified on site.
Unauthorised reproduction of information herein is richly forbidden. Copyright 2022.
Jonathan Talley Architects Limited is the trading nam of Jonathan Talley Architects Limited a limited company registered in England and Wales with registered number 1370271 whose registered office is at 16 Coniston Avenue, Haywards Heath, RH17 5LF.