


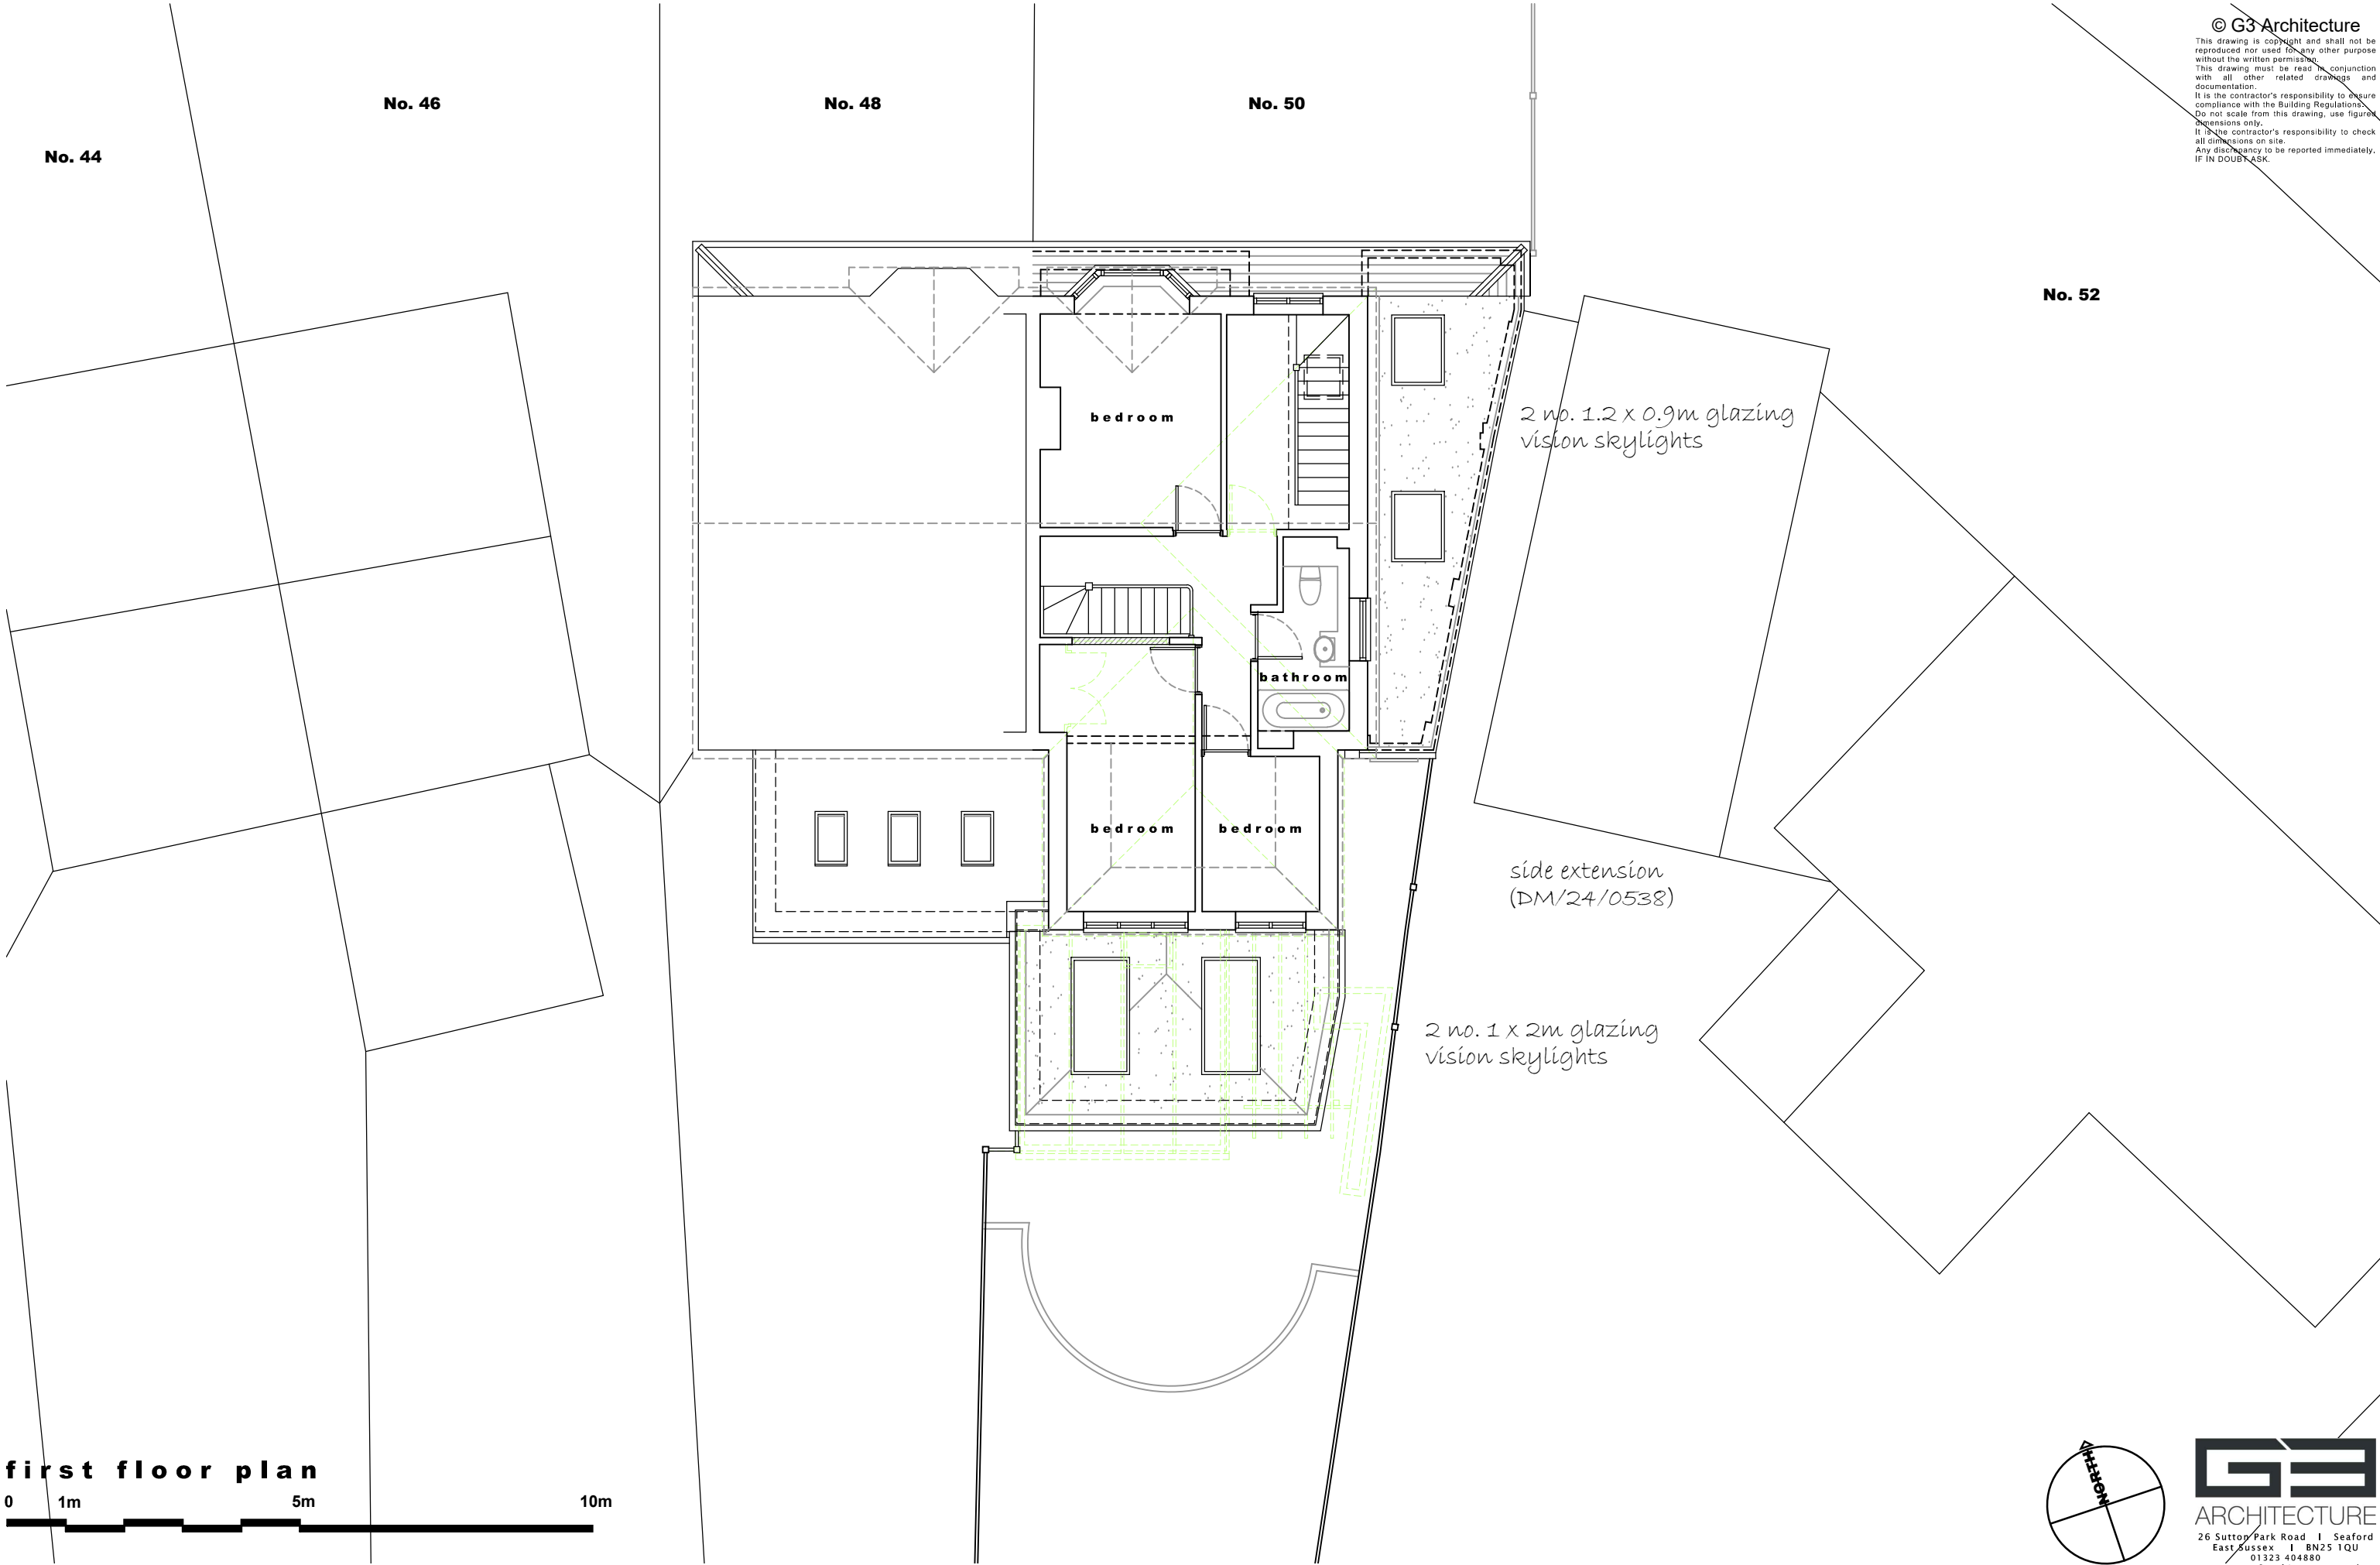

notes + revisions				client + project	title	scale	number
				Mr. & Mrs. T. Butler	Proposed First Floor Plan	1 : 100 @ A3	2634.PL03
				50 Stanford Avenue		date	status
				Hassocks		24.06.2026	PLANNING

