


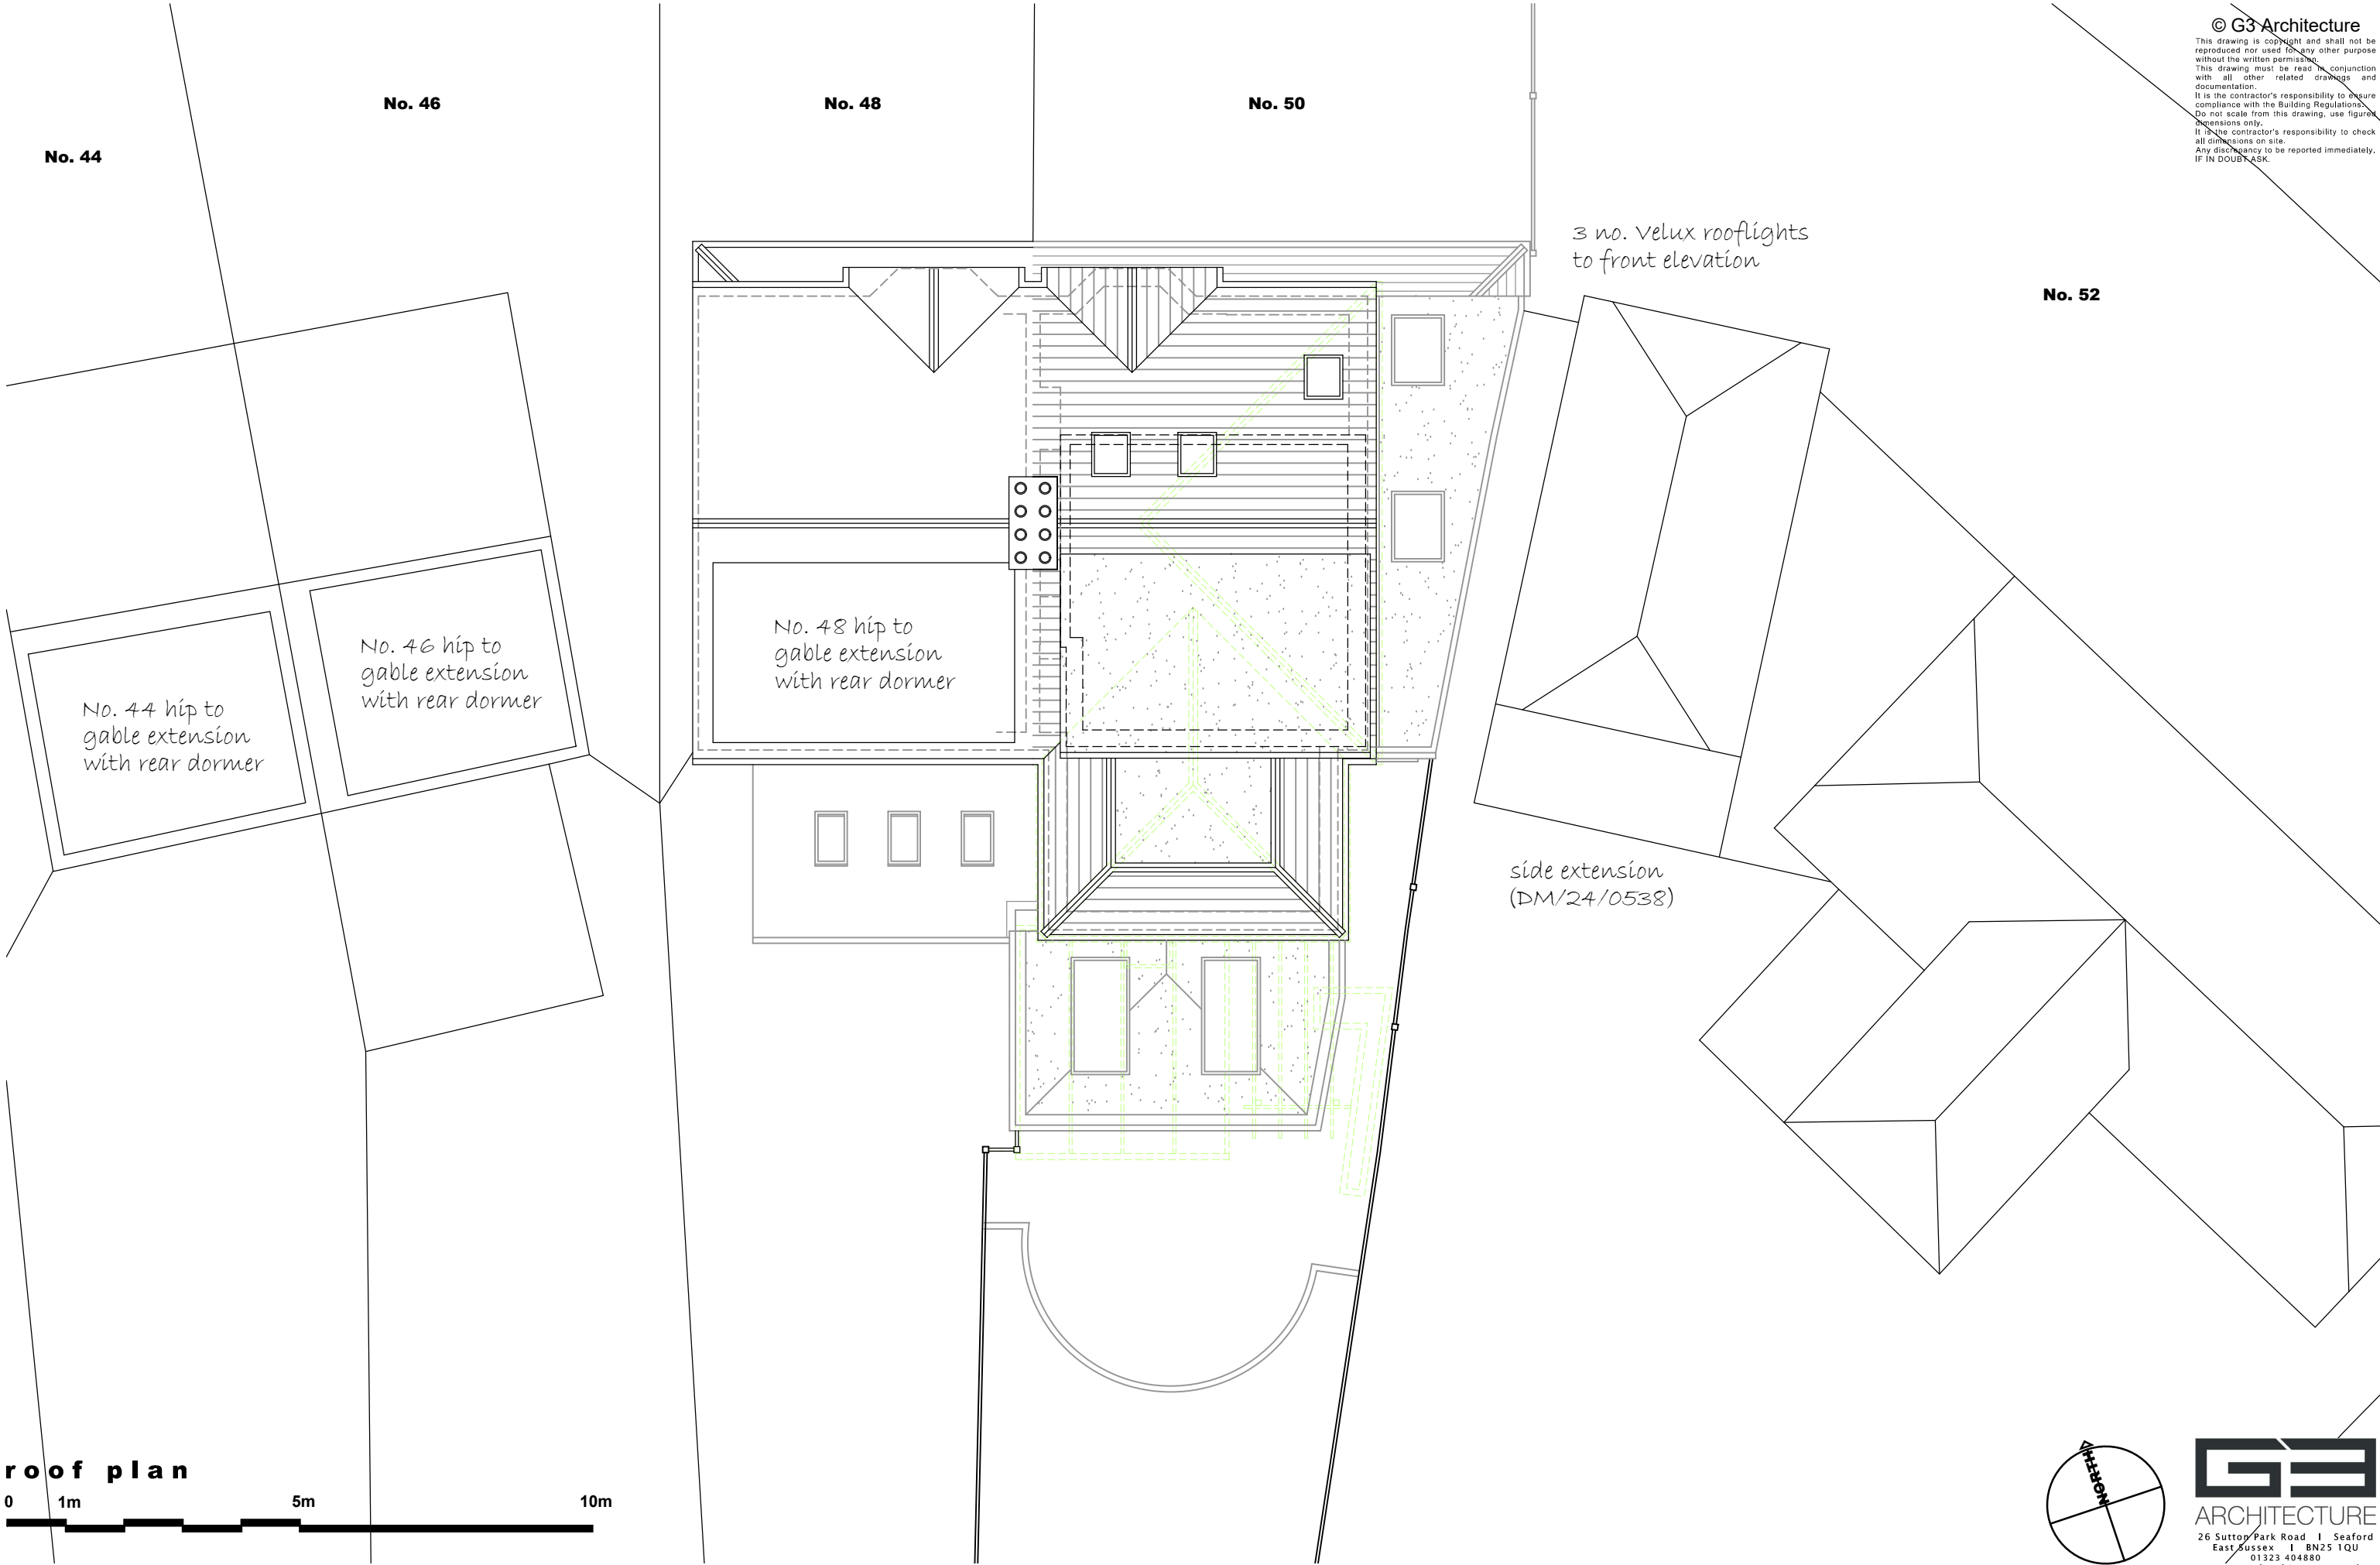

notes + revisions				client + project	title	scale	number
				Mr. & Mrs. T. Butler		1 : 100 @ A3	2634.PL05
				50 Stanford Avenue		date	status
				Hassocks	Proposed Roof Plan	24.06.2026	PLANNING