

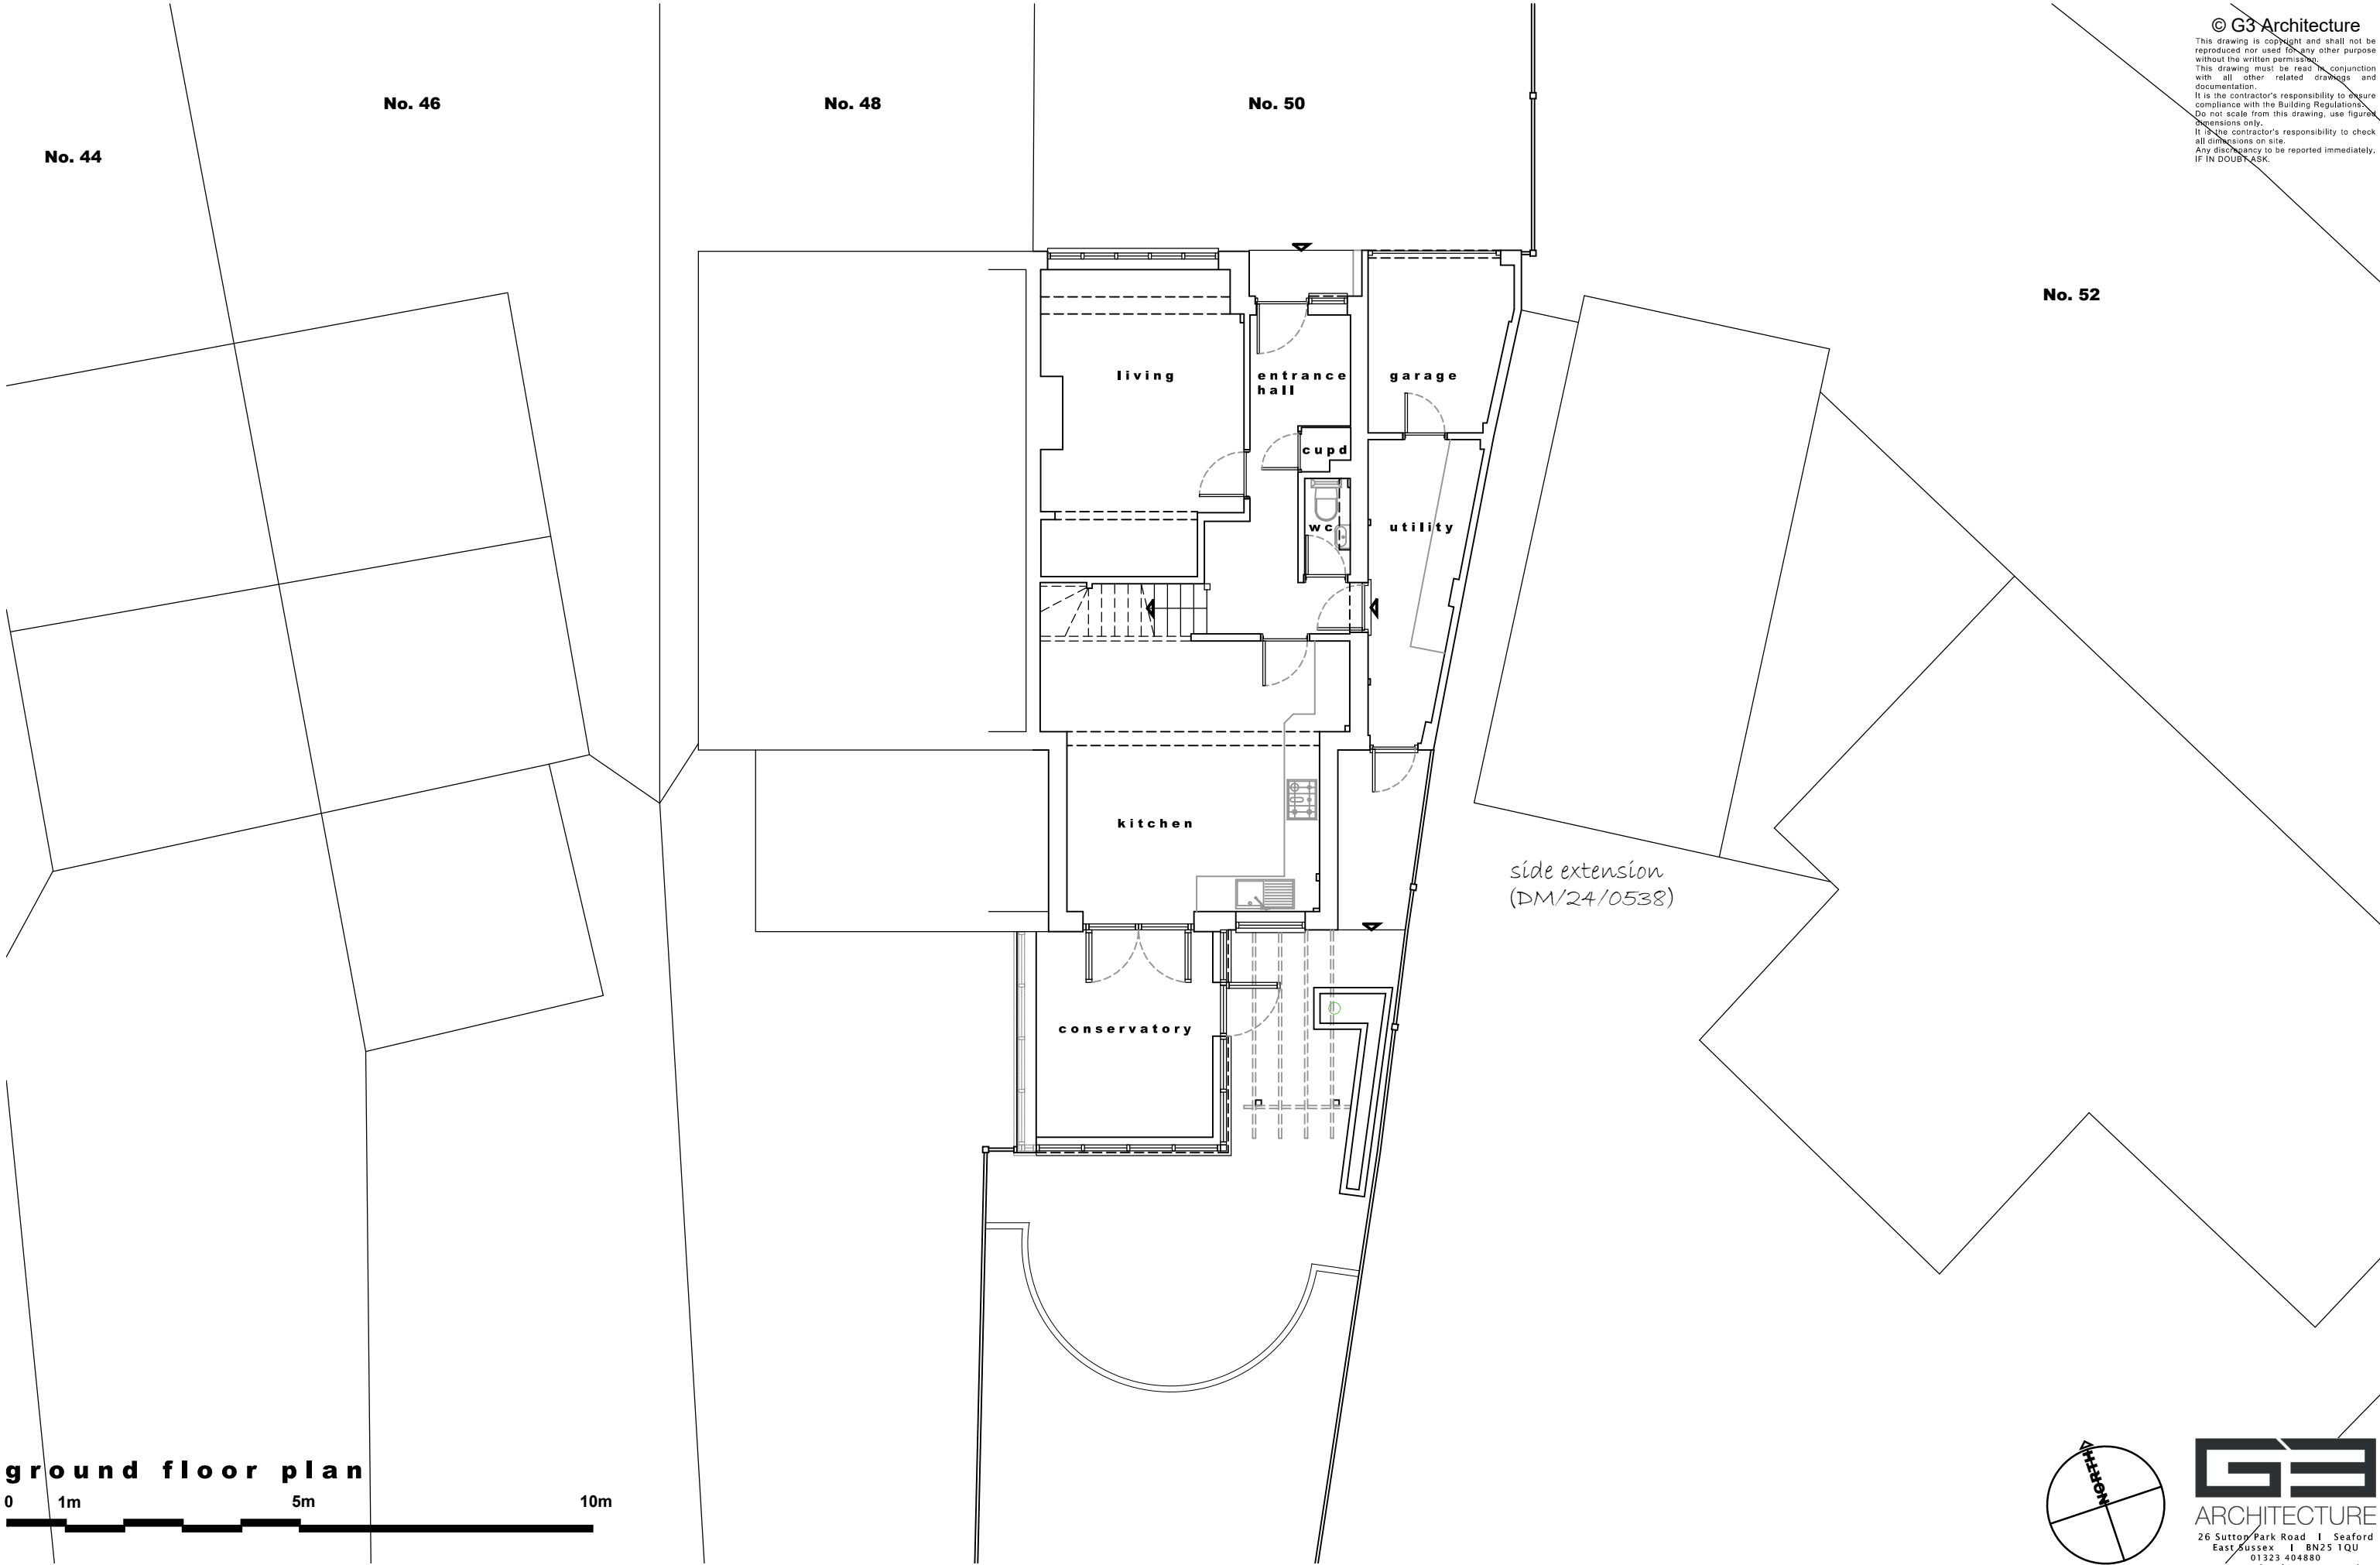


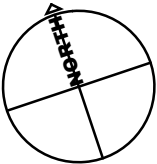

© G3 Architecture
This drawing is copyright and shall not be reproduced nor used for any other purpose without the written permission.
This drawing must be read in conjunction with all other related drawings and documentation.
It is the contractor's responsibility to ensure compliance with the Building Regulations.
Do not scale from this drawing, use figured dimensions only.
It is the contractor's responsibility to check all dimensions on site.
Any discrepancy to be reported immediately. IF IN DOUBT ASK.

ground floor plan

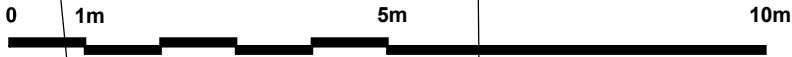

G3
ARCHITECTURE
26 Sutton Park Road | Seaford
East Sussex | BN25 1QU
01323 404880
www.g3architecture.co.uk

notes + revisions				client + project	title	scale	number
				Mr. & Mrs. T. Butler	Existing Ground Floor Plan	1 : 100 @ A3	2634.S02
				50 Stanford Avenue		date	status
				Hassocks		24.06.2026	SURVEY