
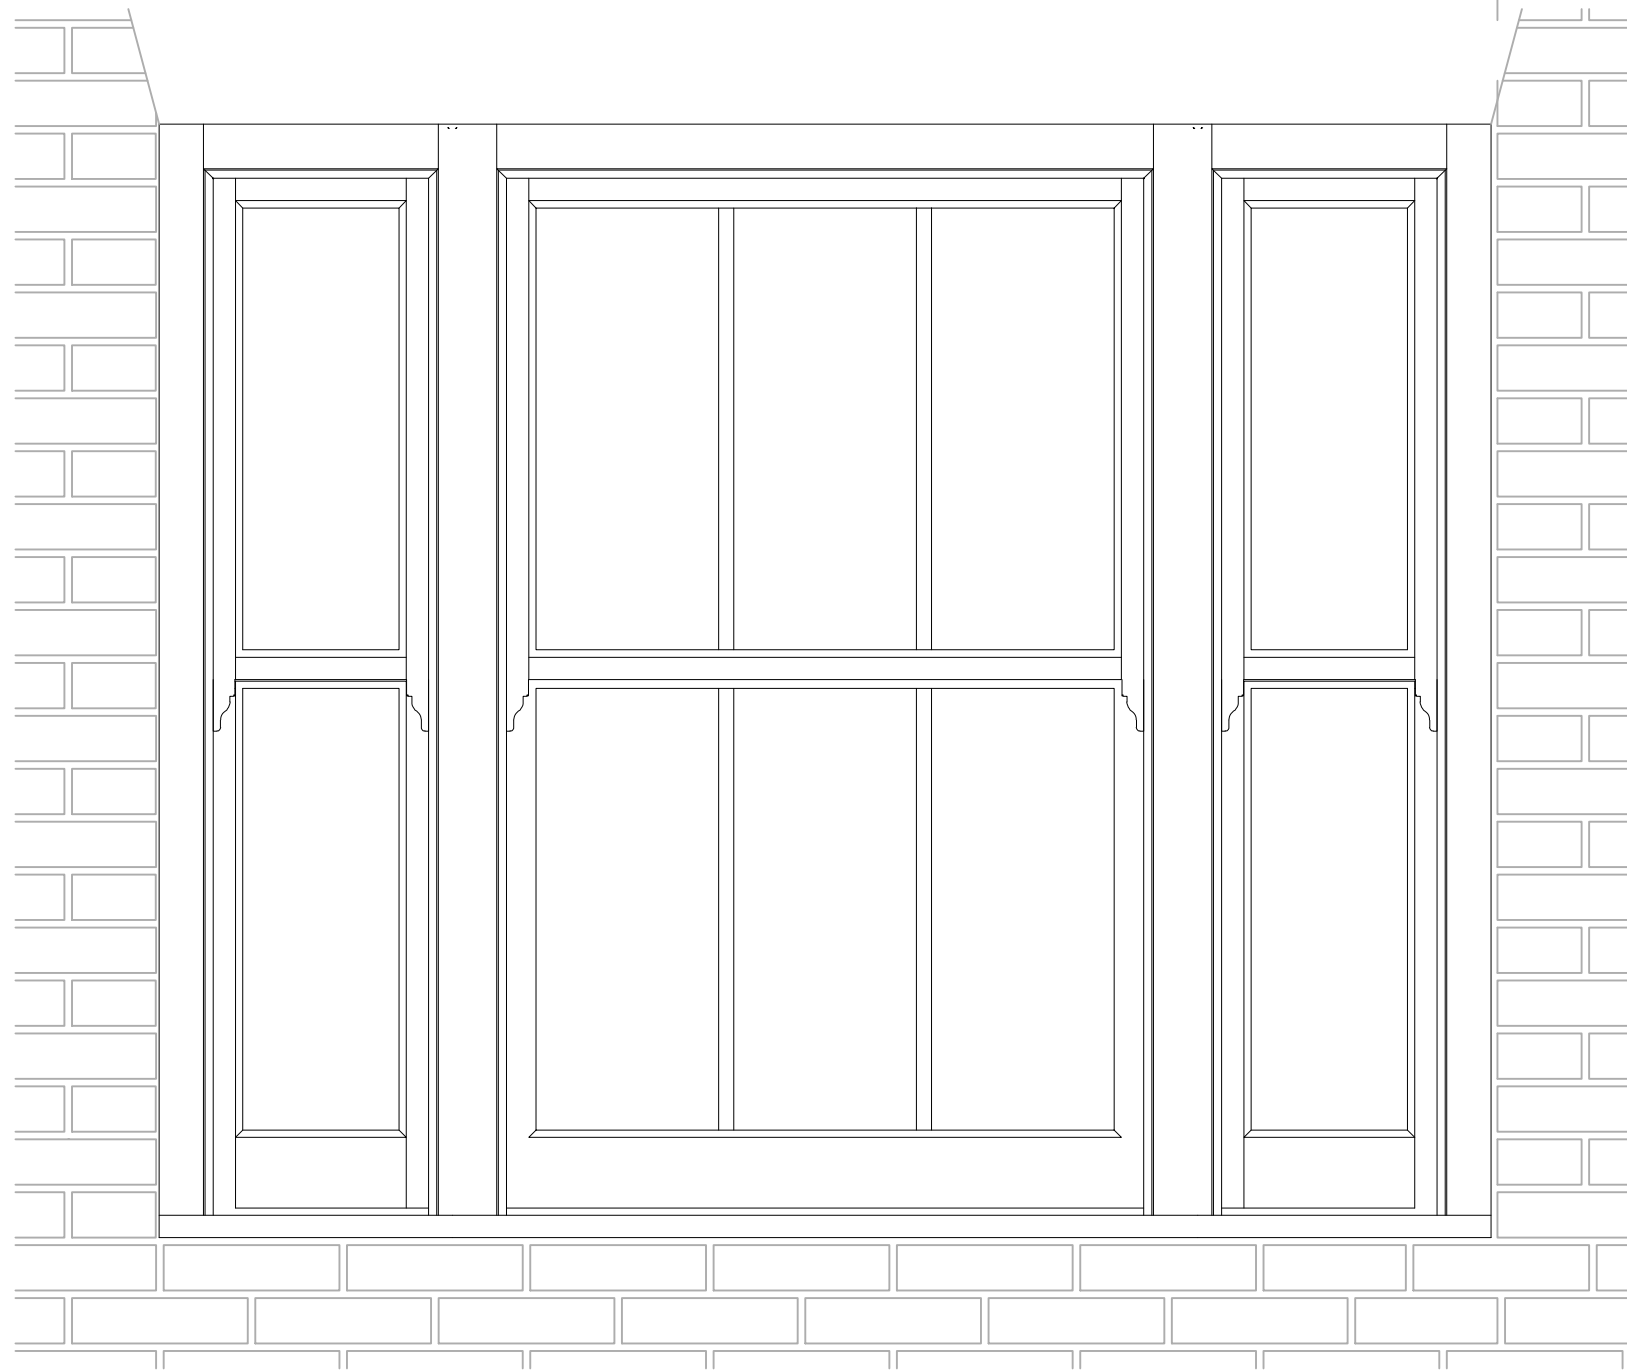


Ground Floor Front Window

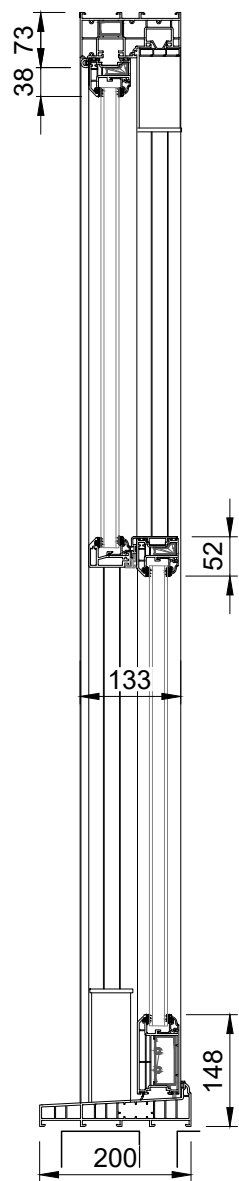

Bygone Harmony windows by Masterframe

Mitred joints but authentic horns and deep bottom rails

When horns became fashionable during the Victorian period, they like the deep bottom rails were made with vertical "mortice and tenoned" joints, the same is true for Bygone Harmony sash windows.

Along with a grained, textured, acrylic wood foil you can be certain that your new sash windows will have a perfect, authentic sash window appearance, because most people when they first touch the highly defined grain, cannot believe it's not wood.

Finish
White grained, textured, acrylic wood foil

Rev	Description	Date
Do not scale from this drawing All dimensions are to be checked on site Any discrepancies are to be reported to the Engineer		
Project : 1 FRANCIS ROAD LINDFIELD RH16 2JB		
Client : J Vickers		
Title : WINDOW DETAILS WINDOW W1		
Drawn by : DAI	Approved :	Date : May 2026
Project No 95	Drg No 20	Rev
Scales : 1:10 @ A3		