


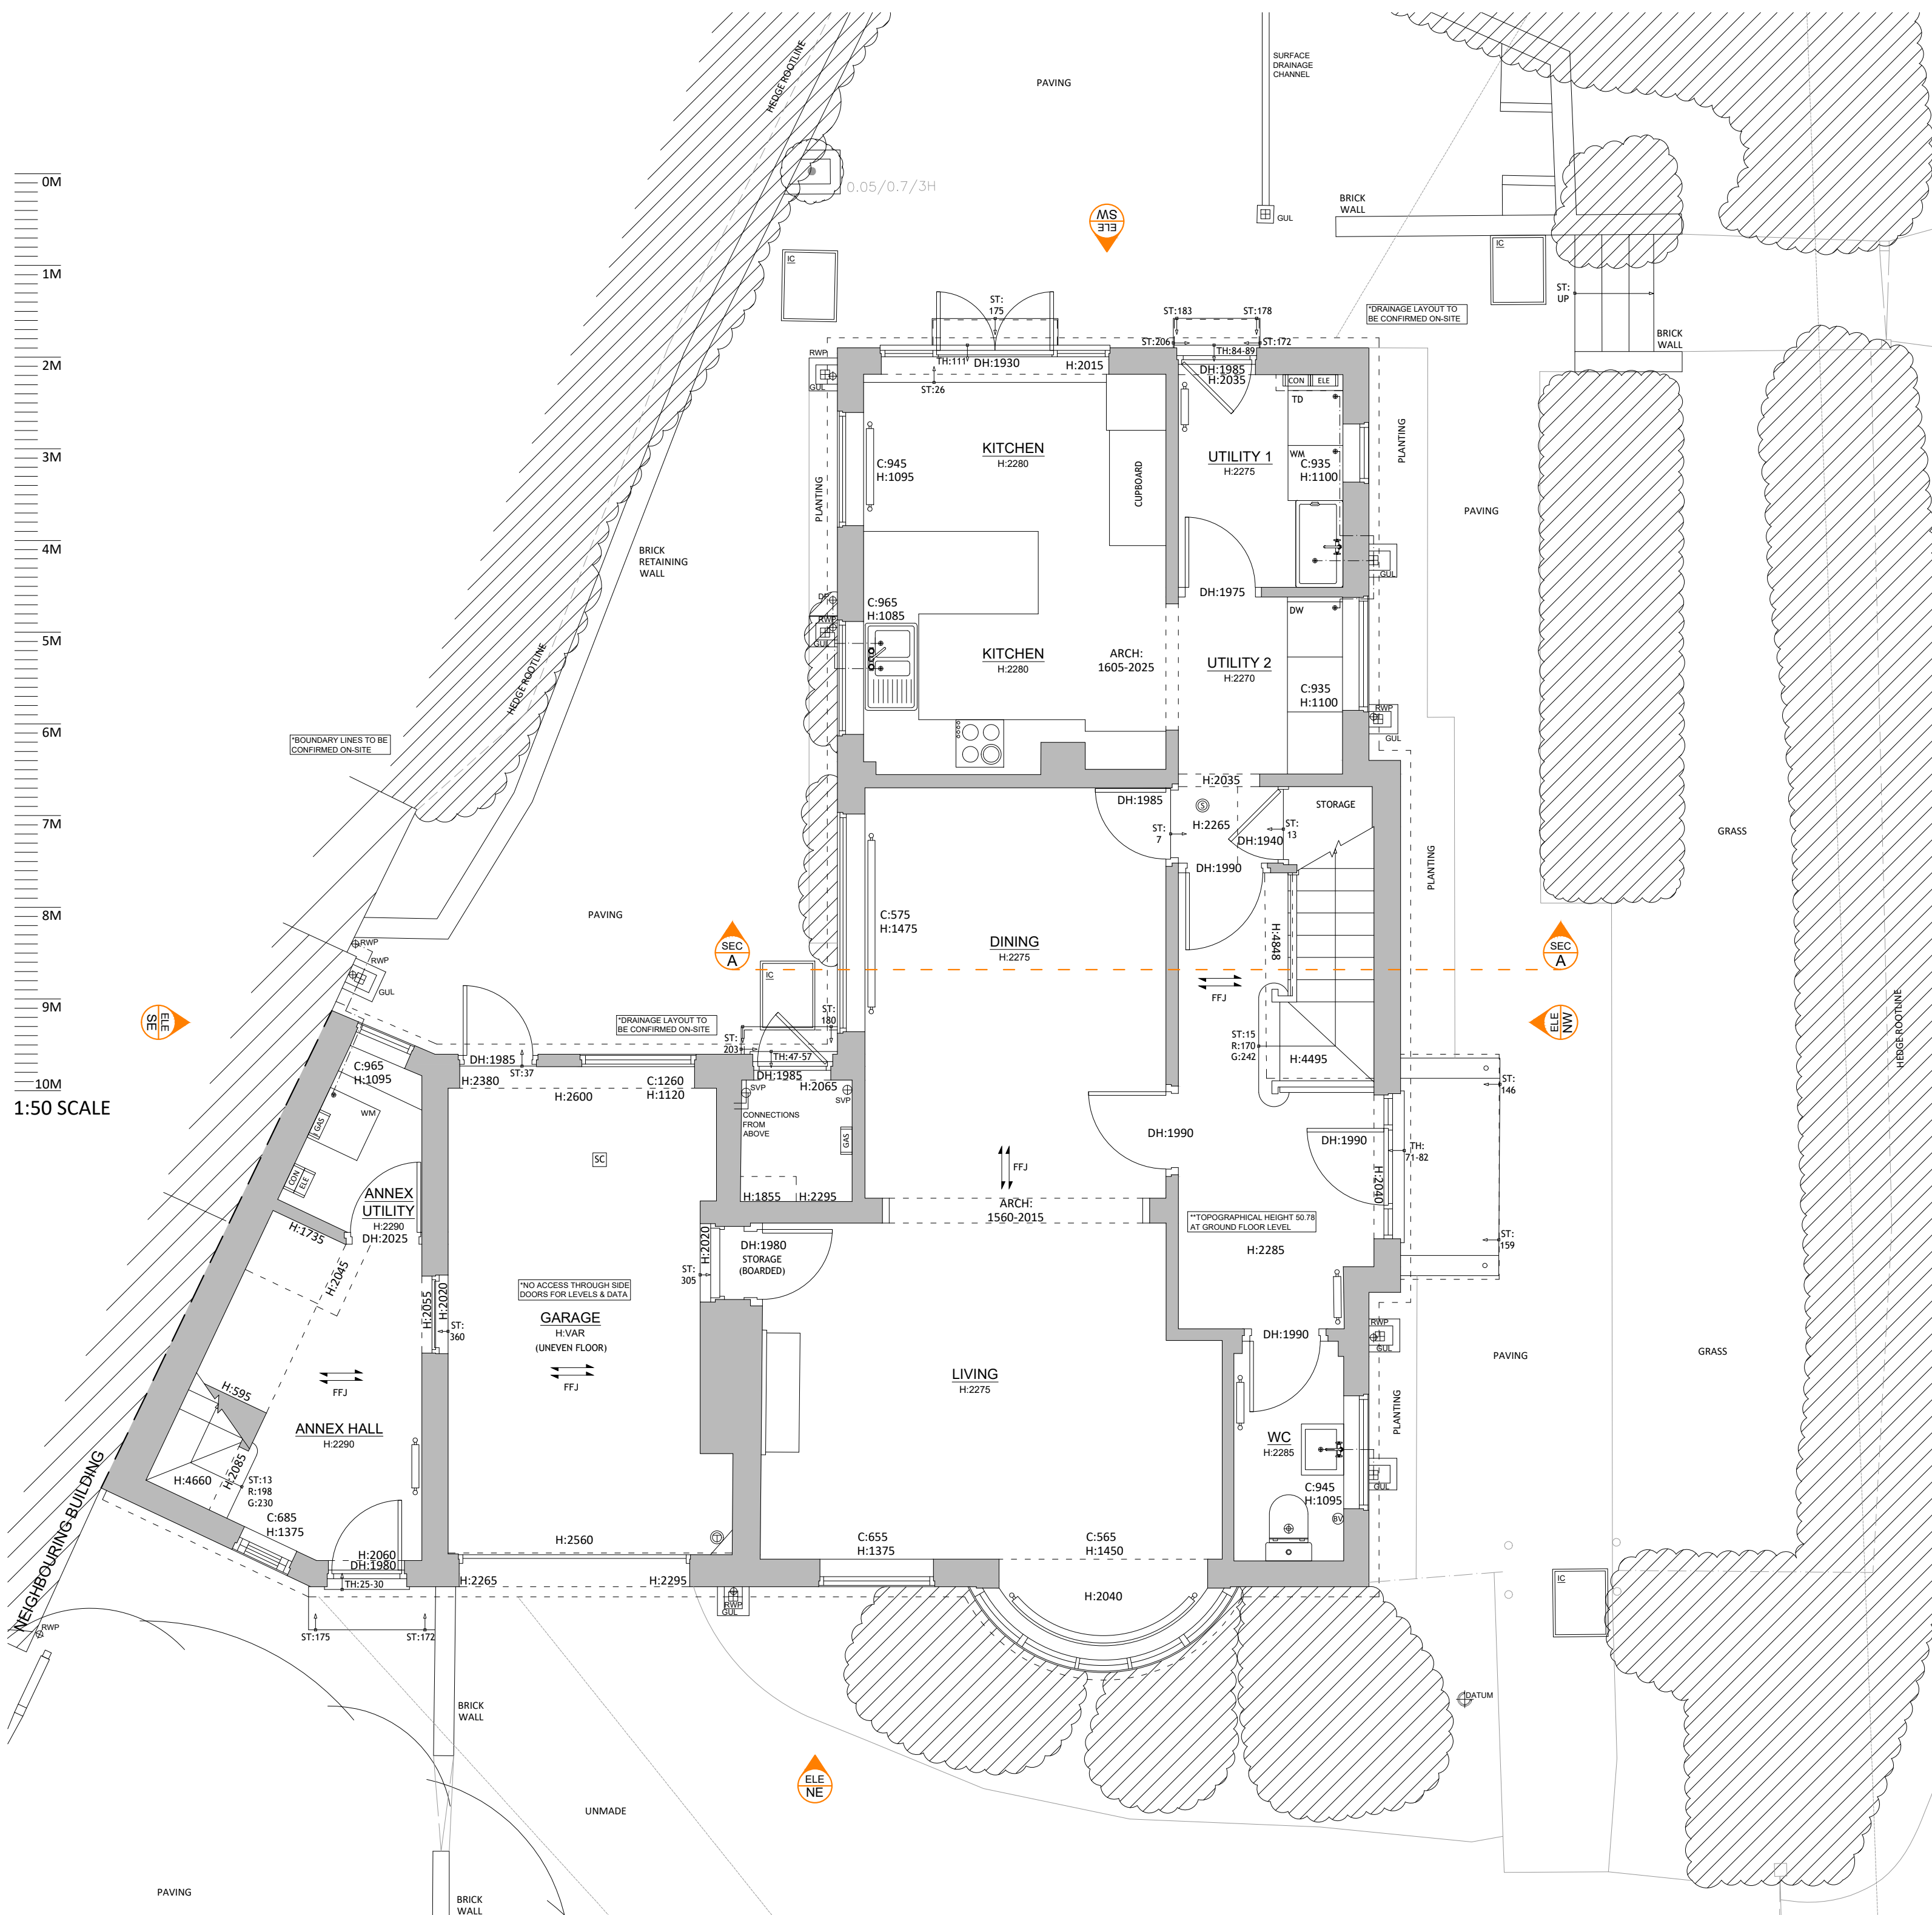


1:50 @ A1

NOTE: DO NOT SCALE DIRECTLY FROM THIS DRAWING

- * All drawings & information within, are to be carefully assessed & all measurements to be checked & taken from the site by the contractor, prior to fabrication / commencement of works.
- * The inclusion of setting out, is for guidance only. No claim for omissions & start positioning.
- * Surveyed boundaries may be not be legal boundaries.
- * Utilities Items/Layouts have been identified & located to the best of the surveyors knowledge & are not guaranteed.
- * Tree locations & spreads are indicative only.
- * Items and information obscured by foliage, cars or debris are not the responsibility of the surveyors.
- * Millimetre Measured Surveys Ltd is not responsible for the works carried out by those not fit to do so.

© Millimetre Measured Surveys Ltd (trading name: Millimetre Measured Surveys Ltd) reserves the right to all drawings produced, please see company Terms & Conditions for further details.

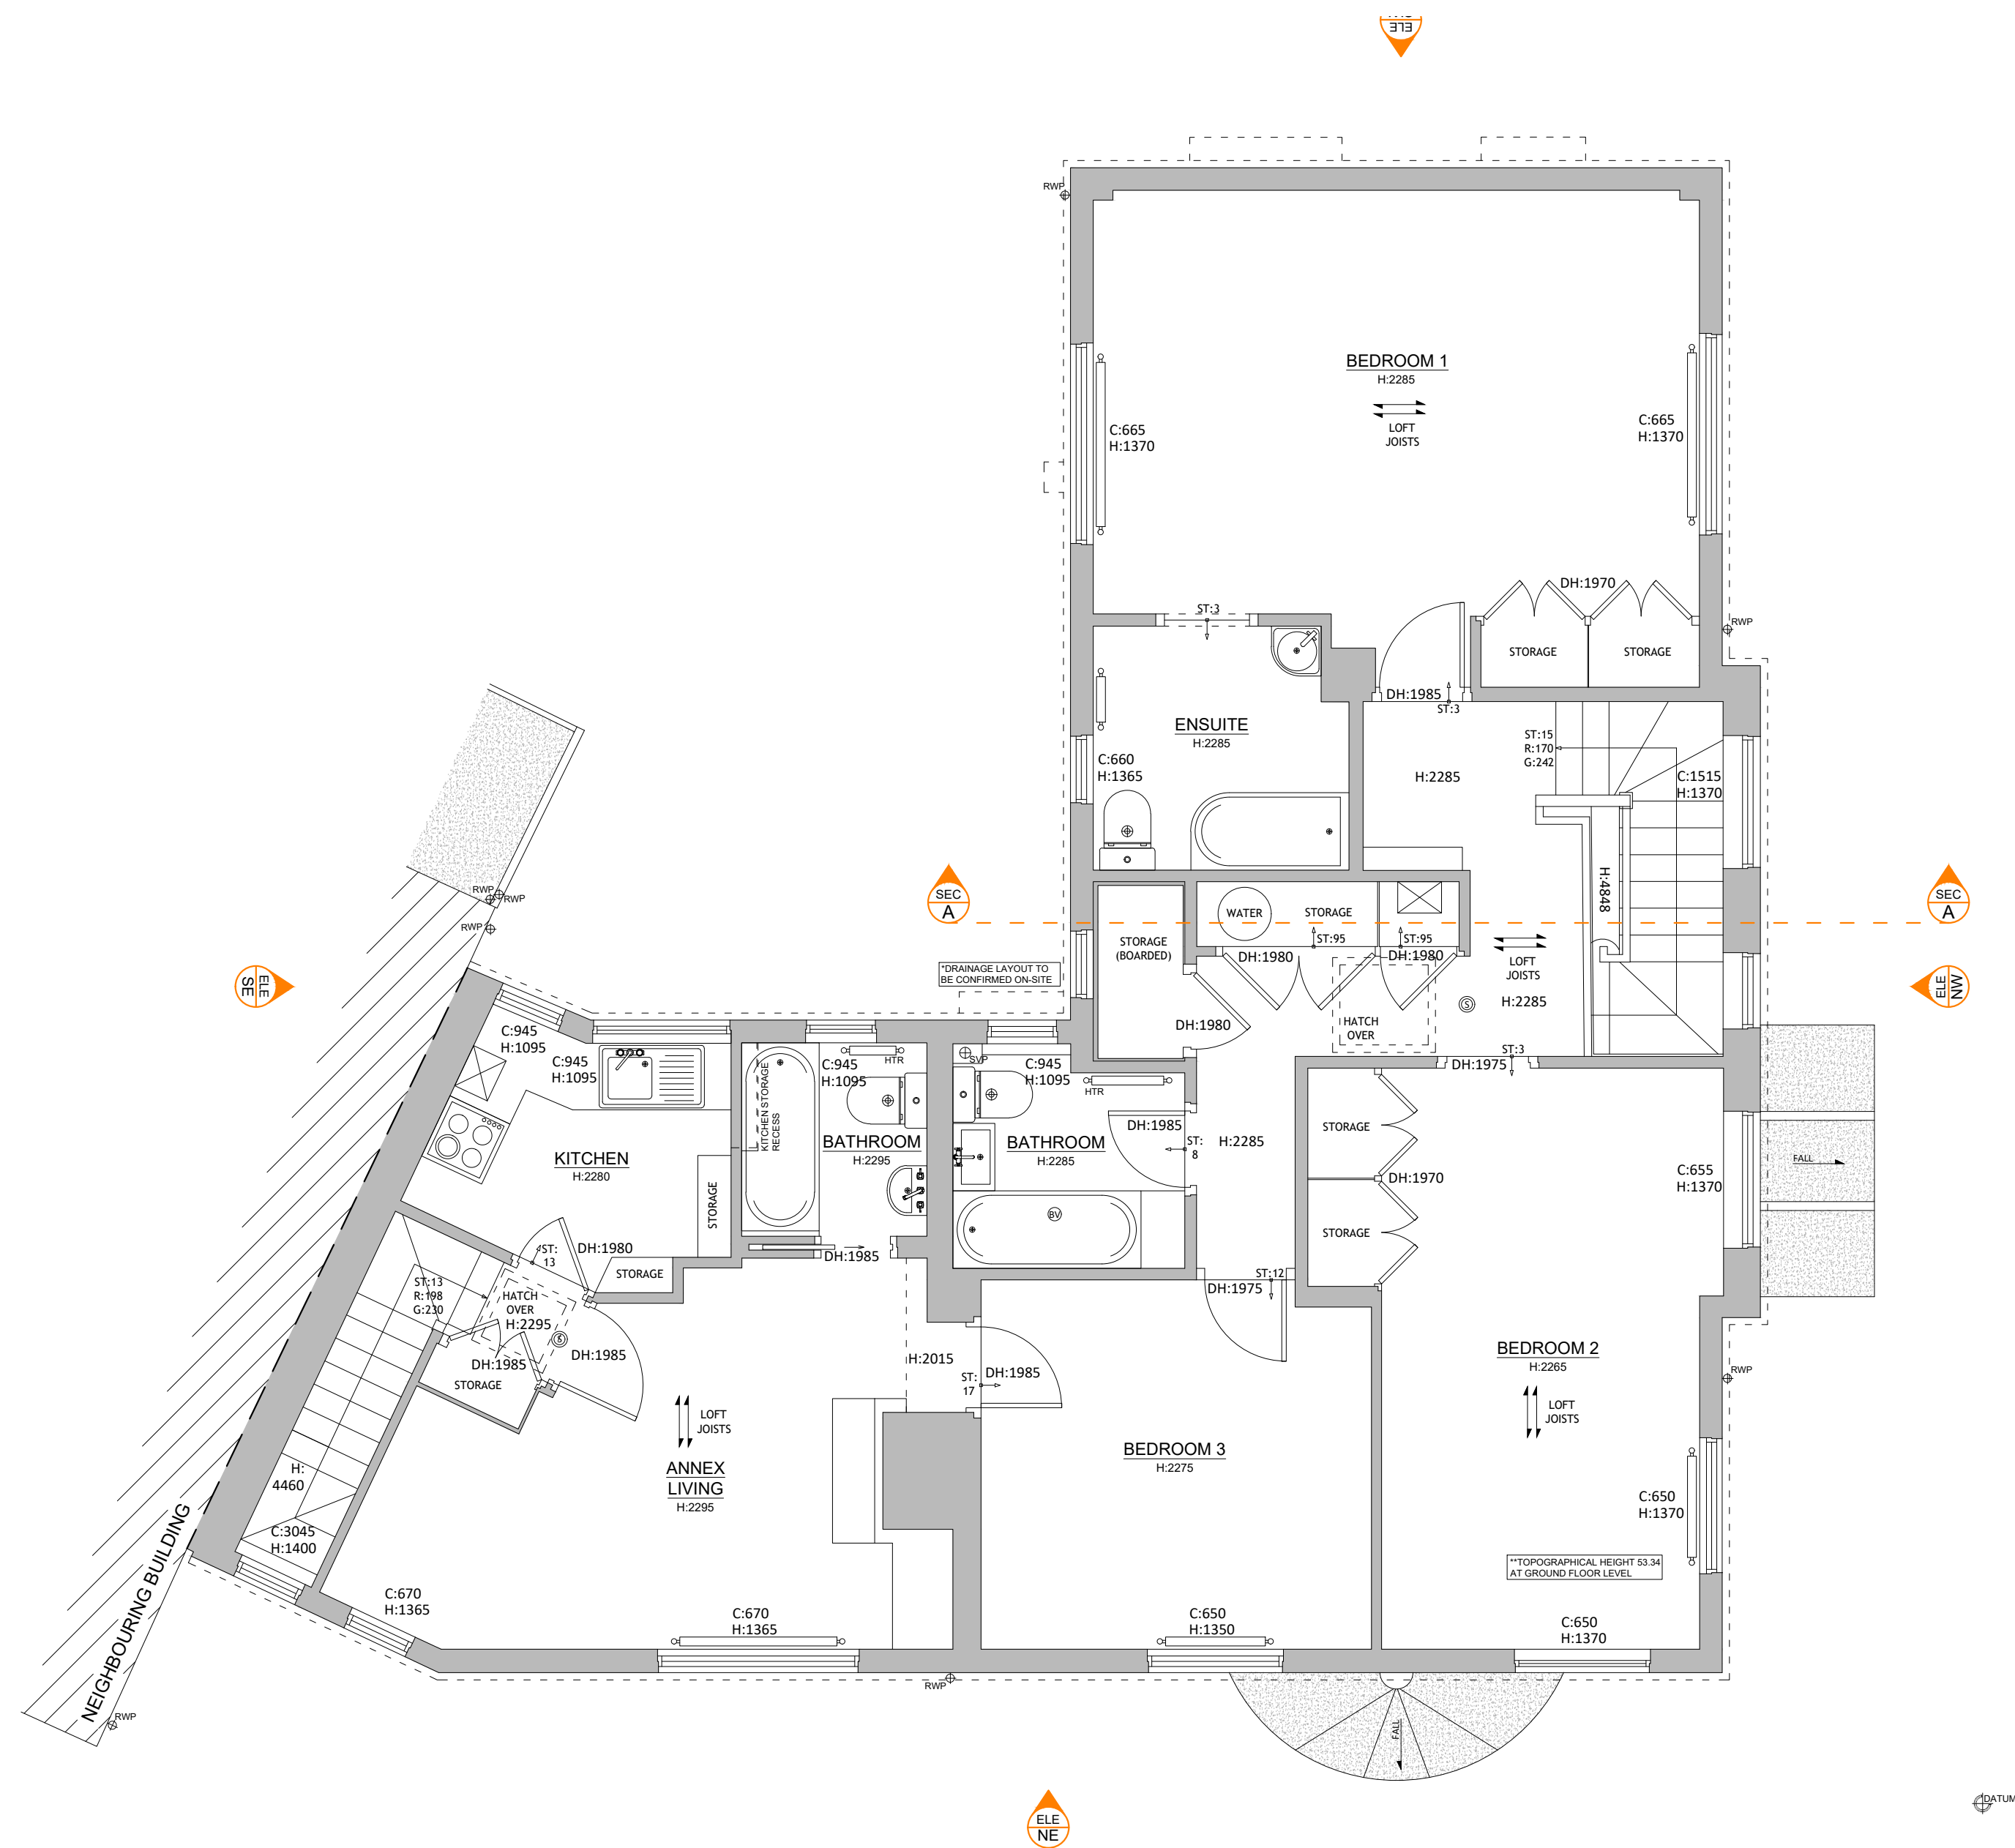

1:50 @ A1

TH-10	THRESHOLD		FIRST FLOOR JOISTS		GAS METER
ST-10	STEP				ELECTRICITY METER
H-2000	CILING HOOK OR SPOT HEIGHT		ROOF FALL DIRECTION		COOKER UNIT
D-2000	DOOR HEIGHT		RANWATER PIPE		CONSERVED WATER
C-900	WINDING CILL & HEAD HEIGHT		DRAIN PIPE		HEATING TOWER RAIL
H-1000			GULLY		VERTICAL RADIATOR
ST-10	STAIR SPECIFICATION		SINK VENTILATION PIPE		SMOKE DETECTOR
R-180	STAIRS, RISERS, GONGS		STOP STACK		HEAT DETECTOR
W-100	WASHING MACHINE		EXTERNAL TAP		KITCHEN VENT. EXTRACT
D-100	DISH WASHER/TUMBLE DRYER		INSPECTION CHAMBER & INVERT LEVEL		KITCHEN VENT. FLUE
F-100	FRIDGE FREEZER		BOILER		BATHROOM VENT. EXTRACT
					BATHROOM VENT. FLUE
					UTILITY VENT. EXTRACT
					UTILITY ROOM VENT. FLUE
					TUMBLE IF DRYER VENT. FLUE

TITLE : AS EXISTING GROUND & FIRST FLOOR PLANS



EMAIL: info@millimetresurveys.co.uk
WEB: www.millimetresurveys.co.uk
TEL: 07740351702

