


EXISTING GARAGE
TO BE RETAINED

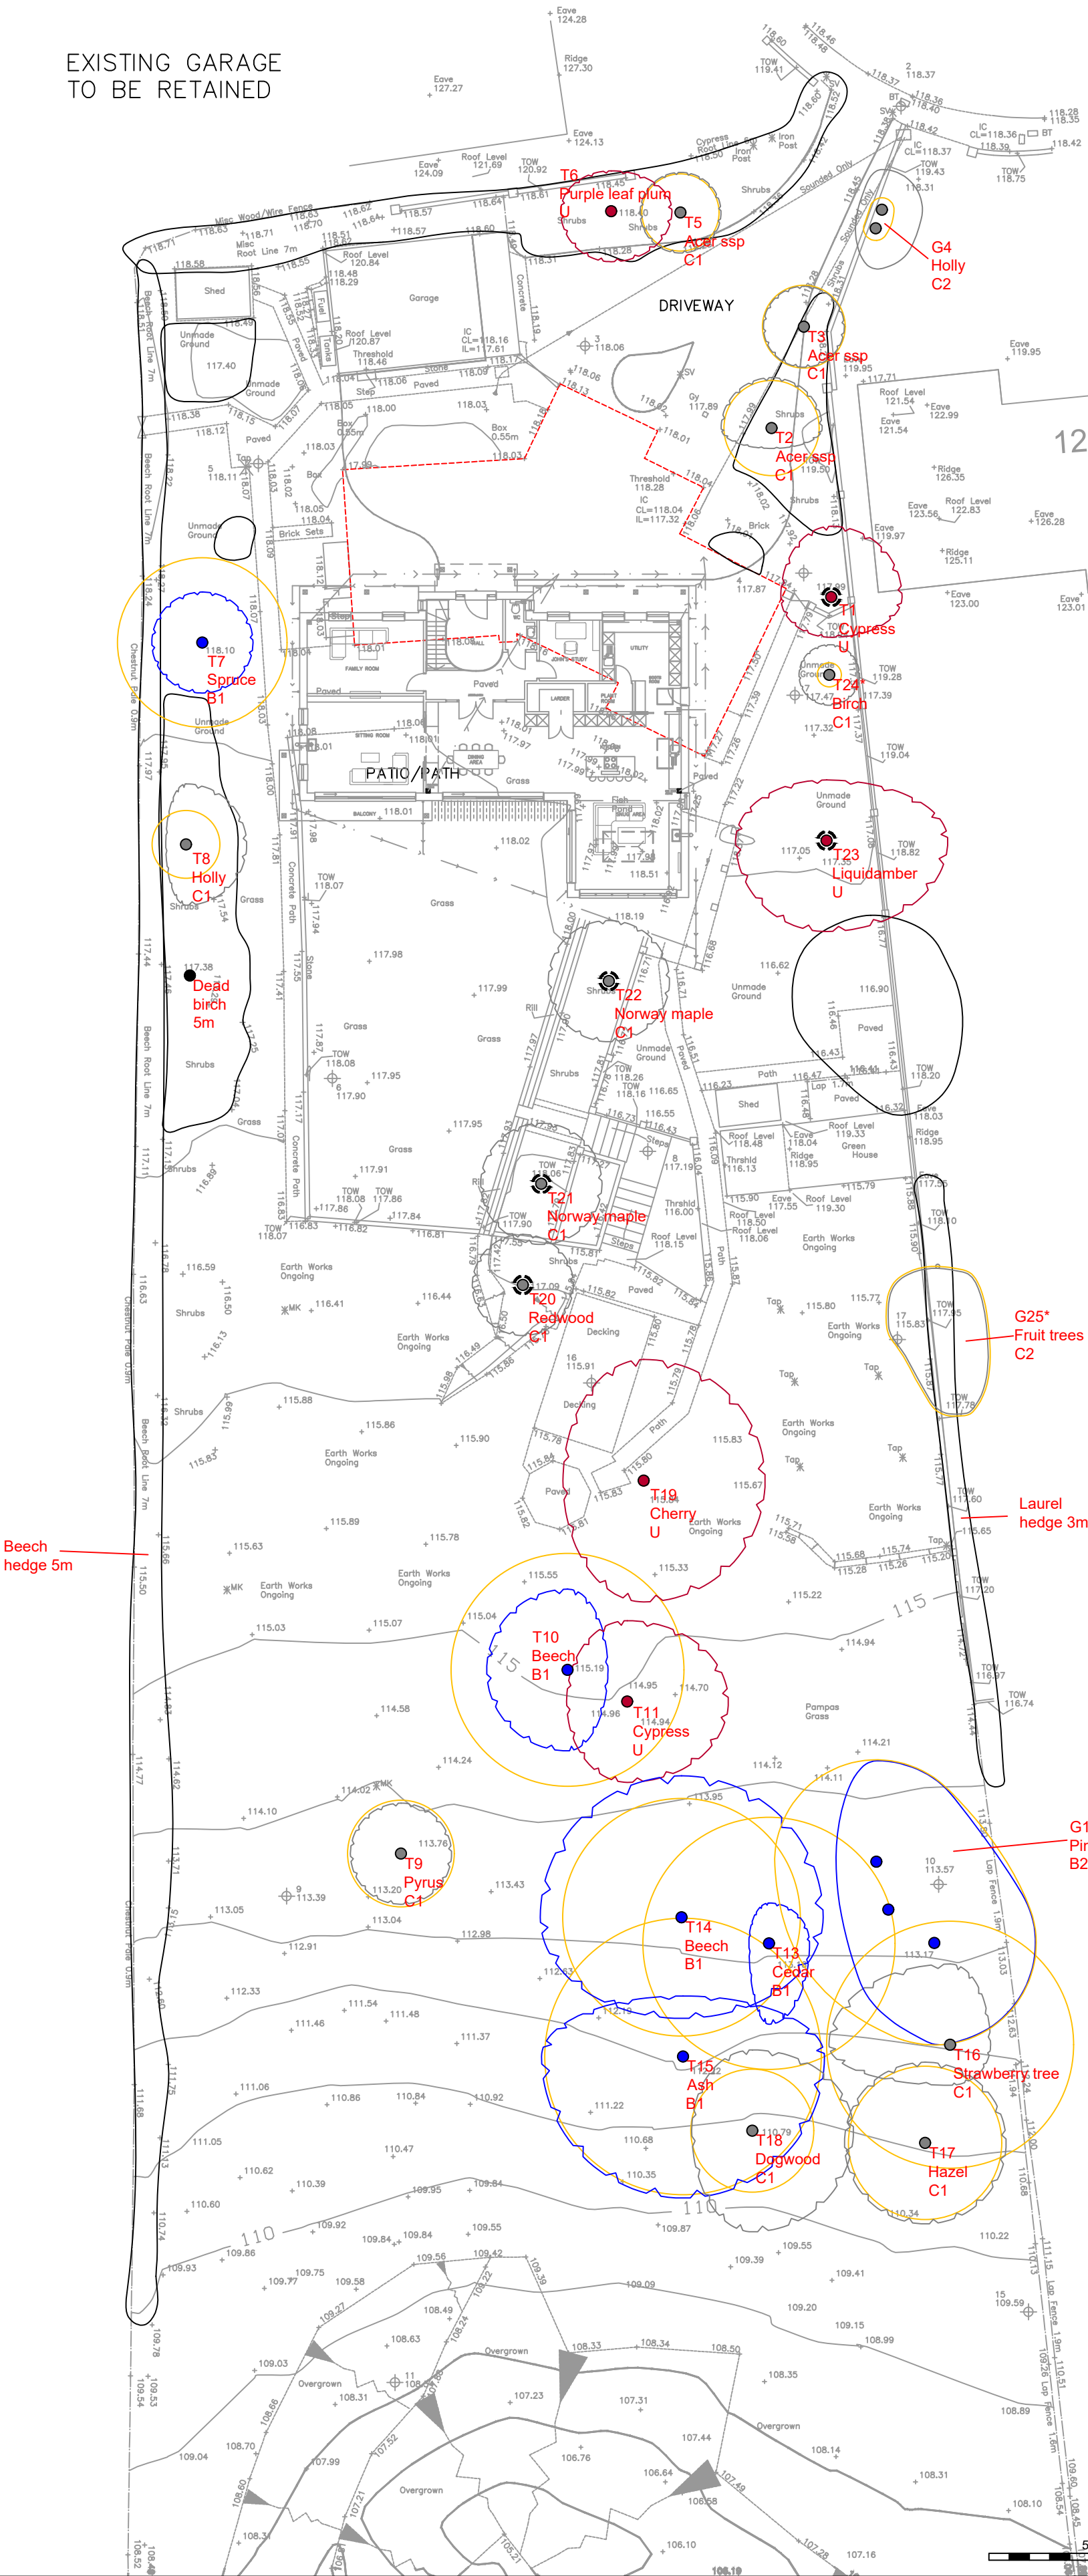

t: 07884 056 025
e: glen@ghatrees.co.uk
www.ghatrees.co.uk

Site: 11 Manor Drive, Cuckfield, RH17 5BT	1:250 at A2
Drawing Title: Arboricultural Impact Assessment	July 2026 Rev A

Key:

- Category A
- Category B
- Category C
- Category U
- Shrubs/Hedges
- Tree Proposed for Removal

NOTE: Tree/group numbers marked with an * have approximate locations.