


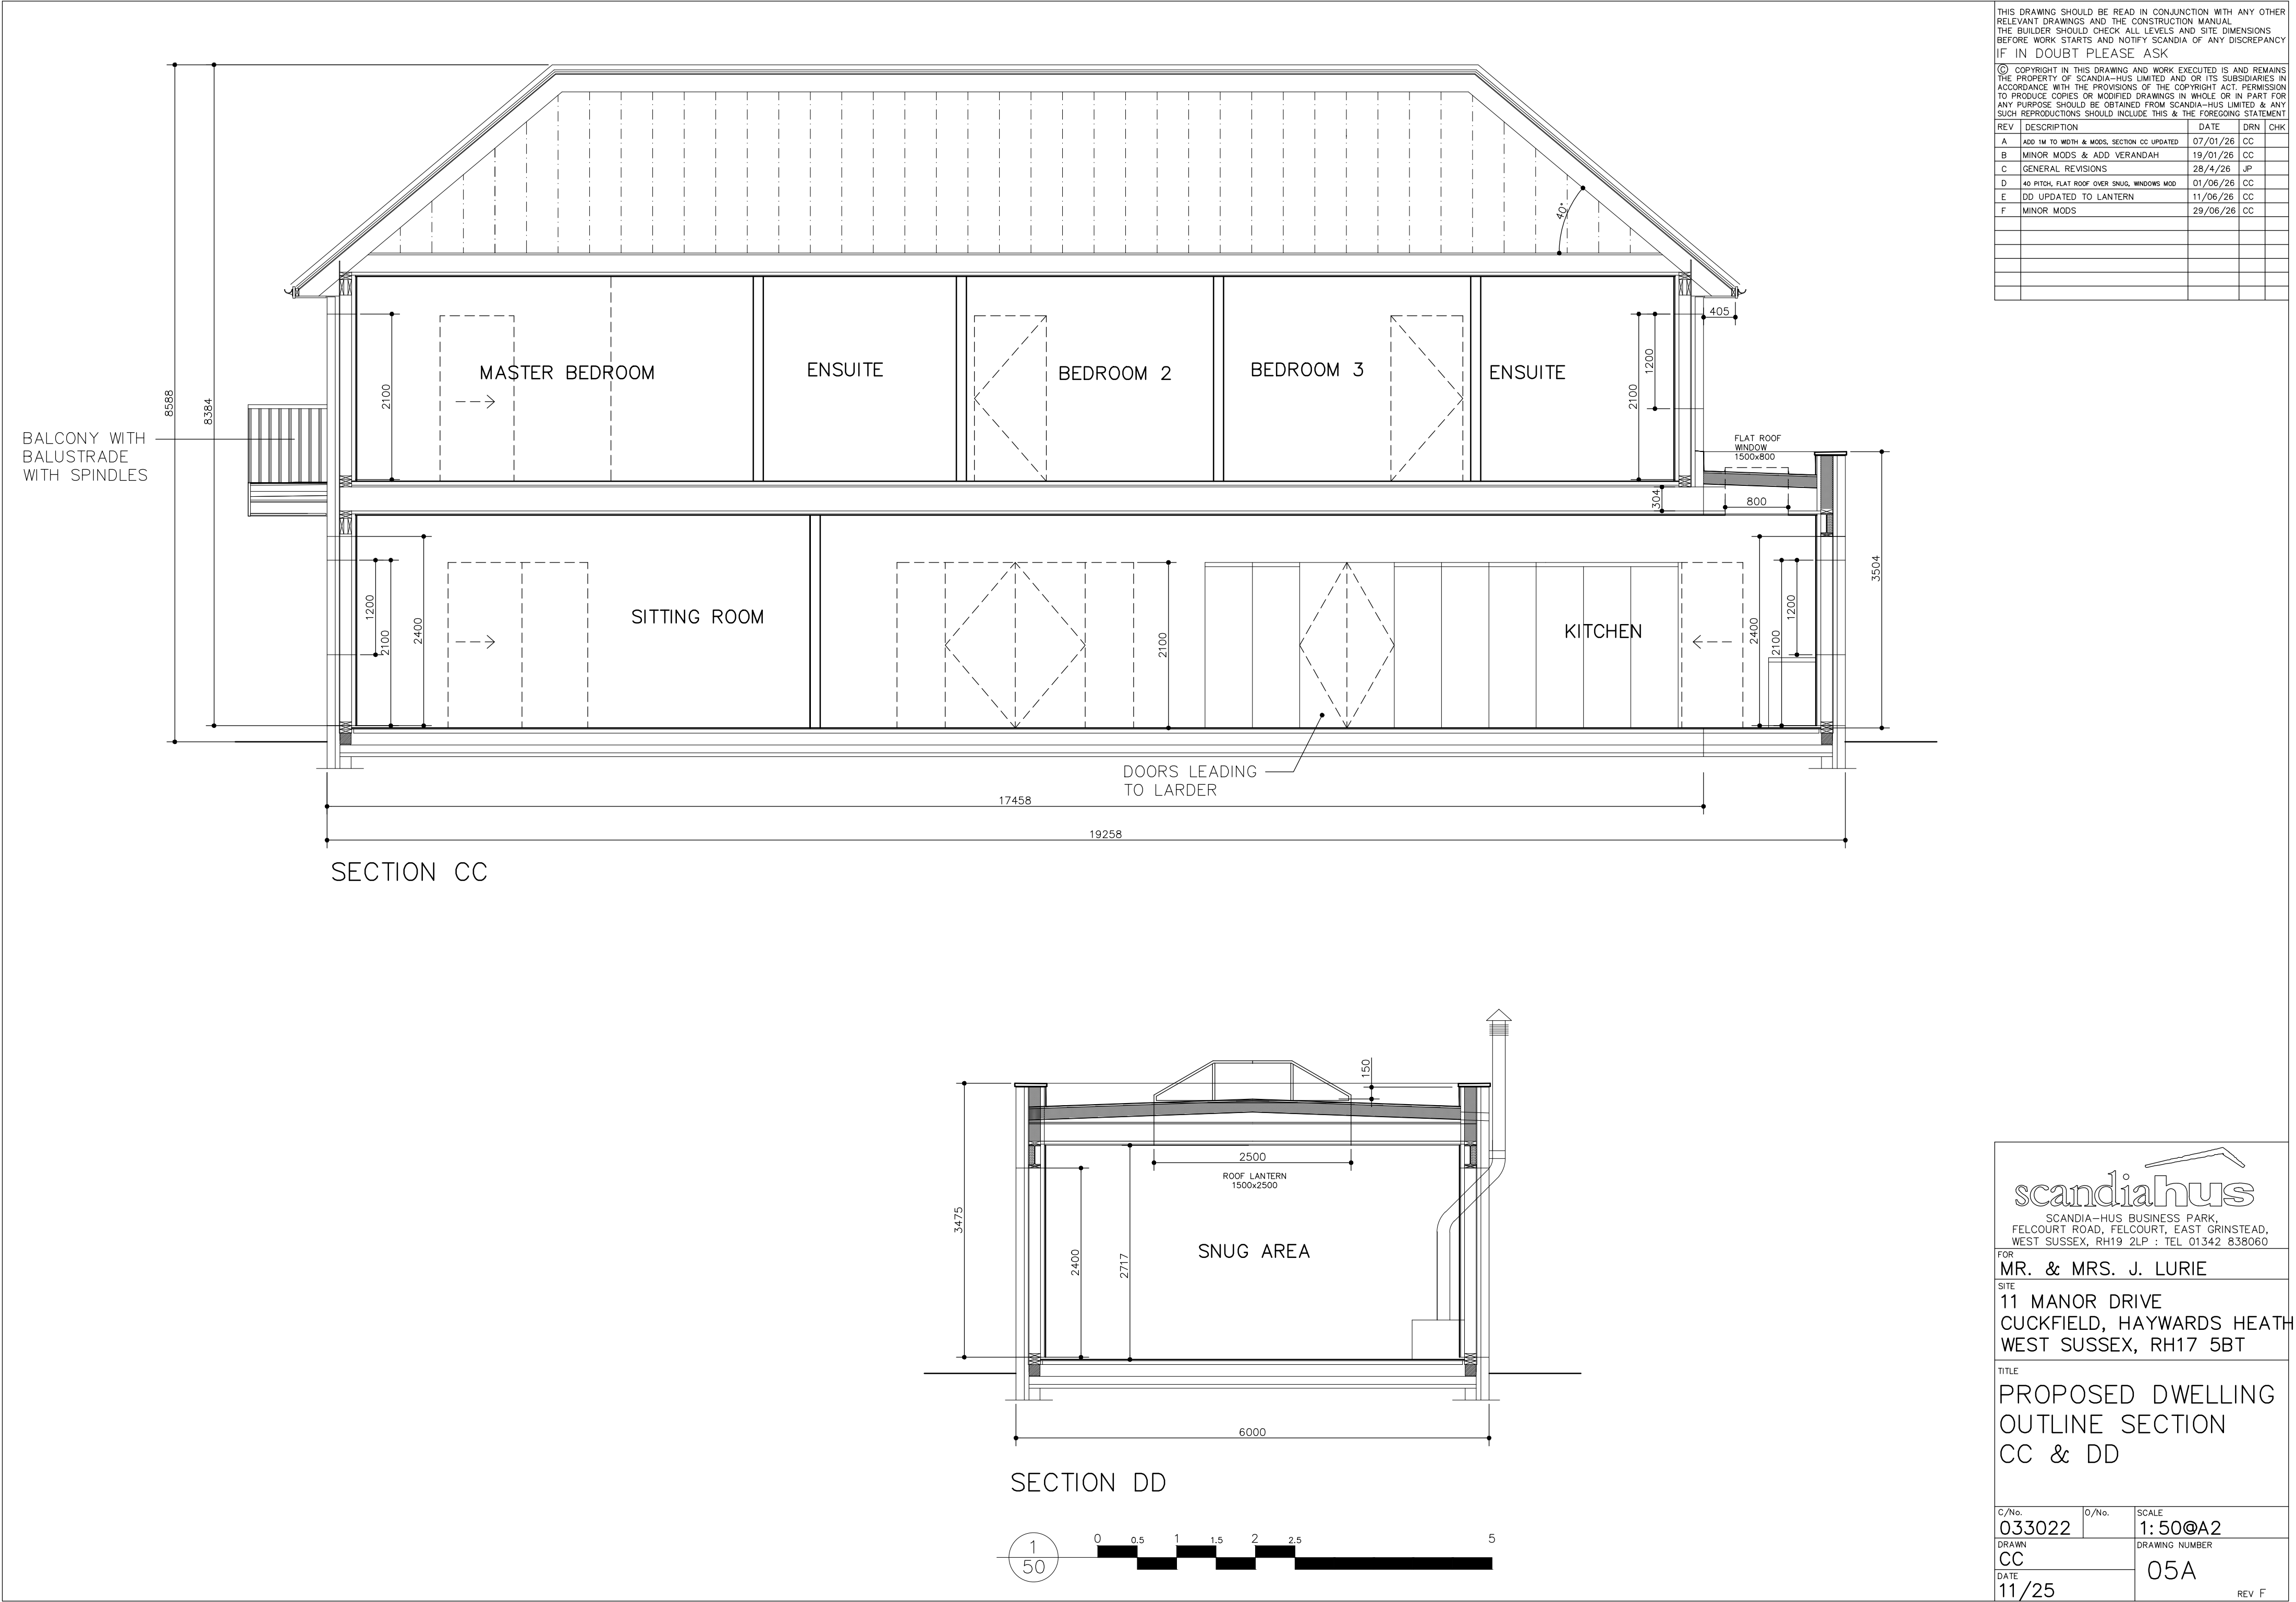



SCANDIA-HUS BUSINESS PARK,  
FELCOURT ROAD, FELCOURT, EAST GRINSTEAD,  
WEST SUSSEX, RH19 2LP : TEL 01342 838060

FOR  
**MR. & MRS. J. LURIE**

SITE  
**11 MANOR DRIVE  
CUCKFIELD, HAYWARDS HEATH  
WEST SUSSEX, RH17 5BT**

TITLE  
**PROPOSED DWELLING  
OUTLINE SECTION  
CC & DD**

C/No.  
**033022**

DRAWN  
**CC**

DATE  
**11/25**

O/No.

SCALE  
**1: 50@A2**

DRAWING NUMBER  
**05A**

REV F