



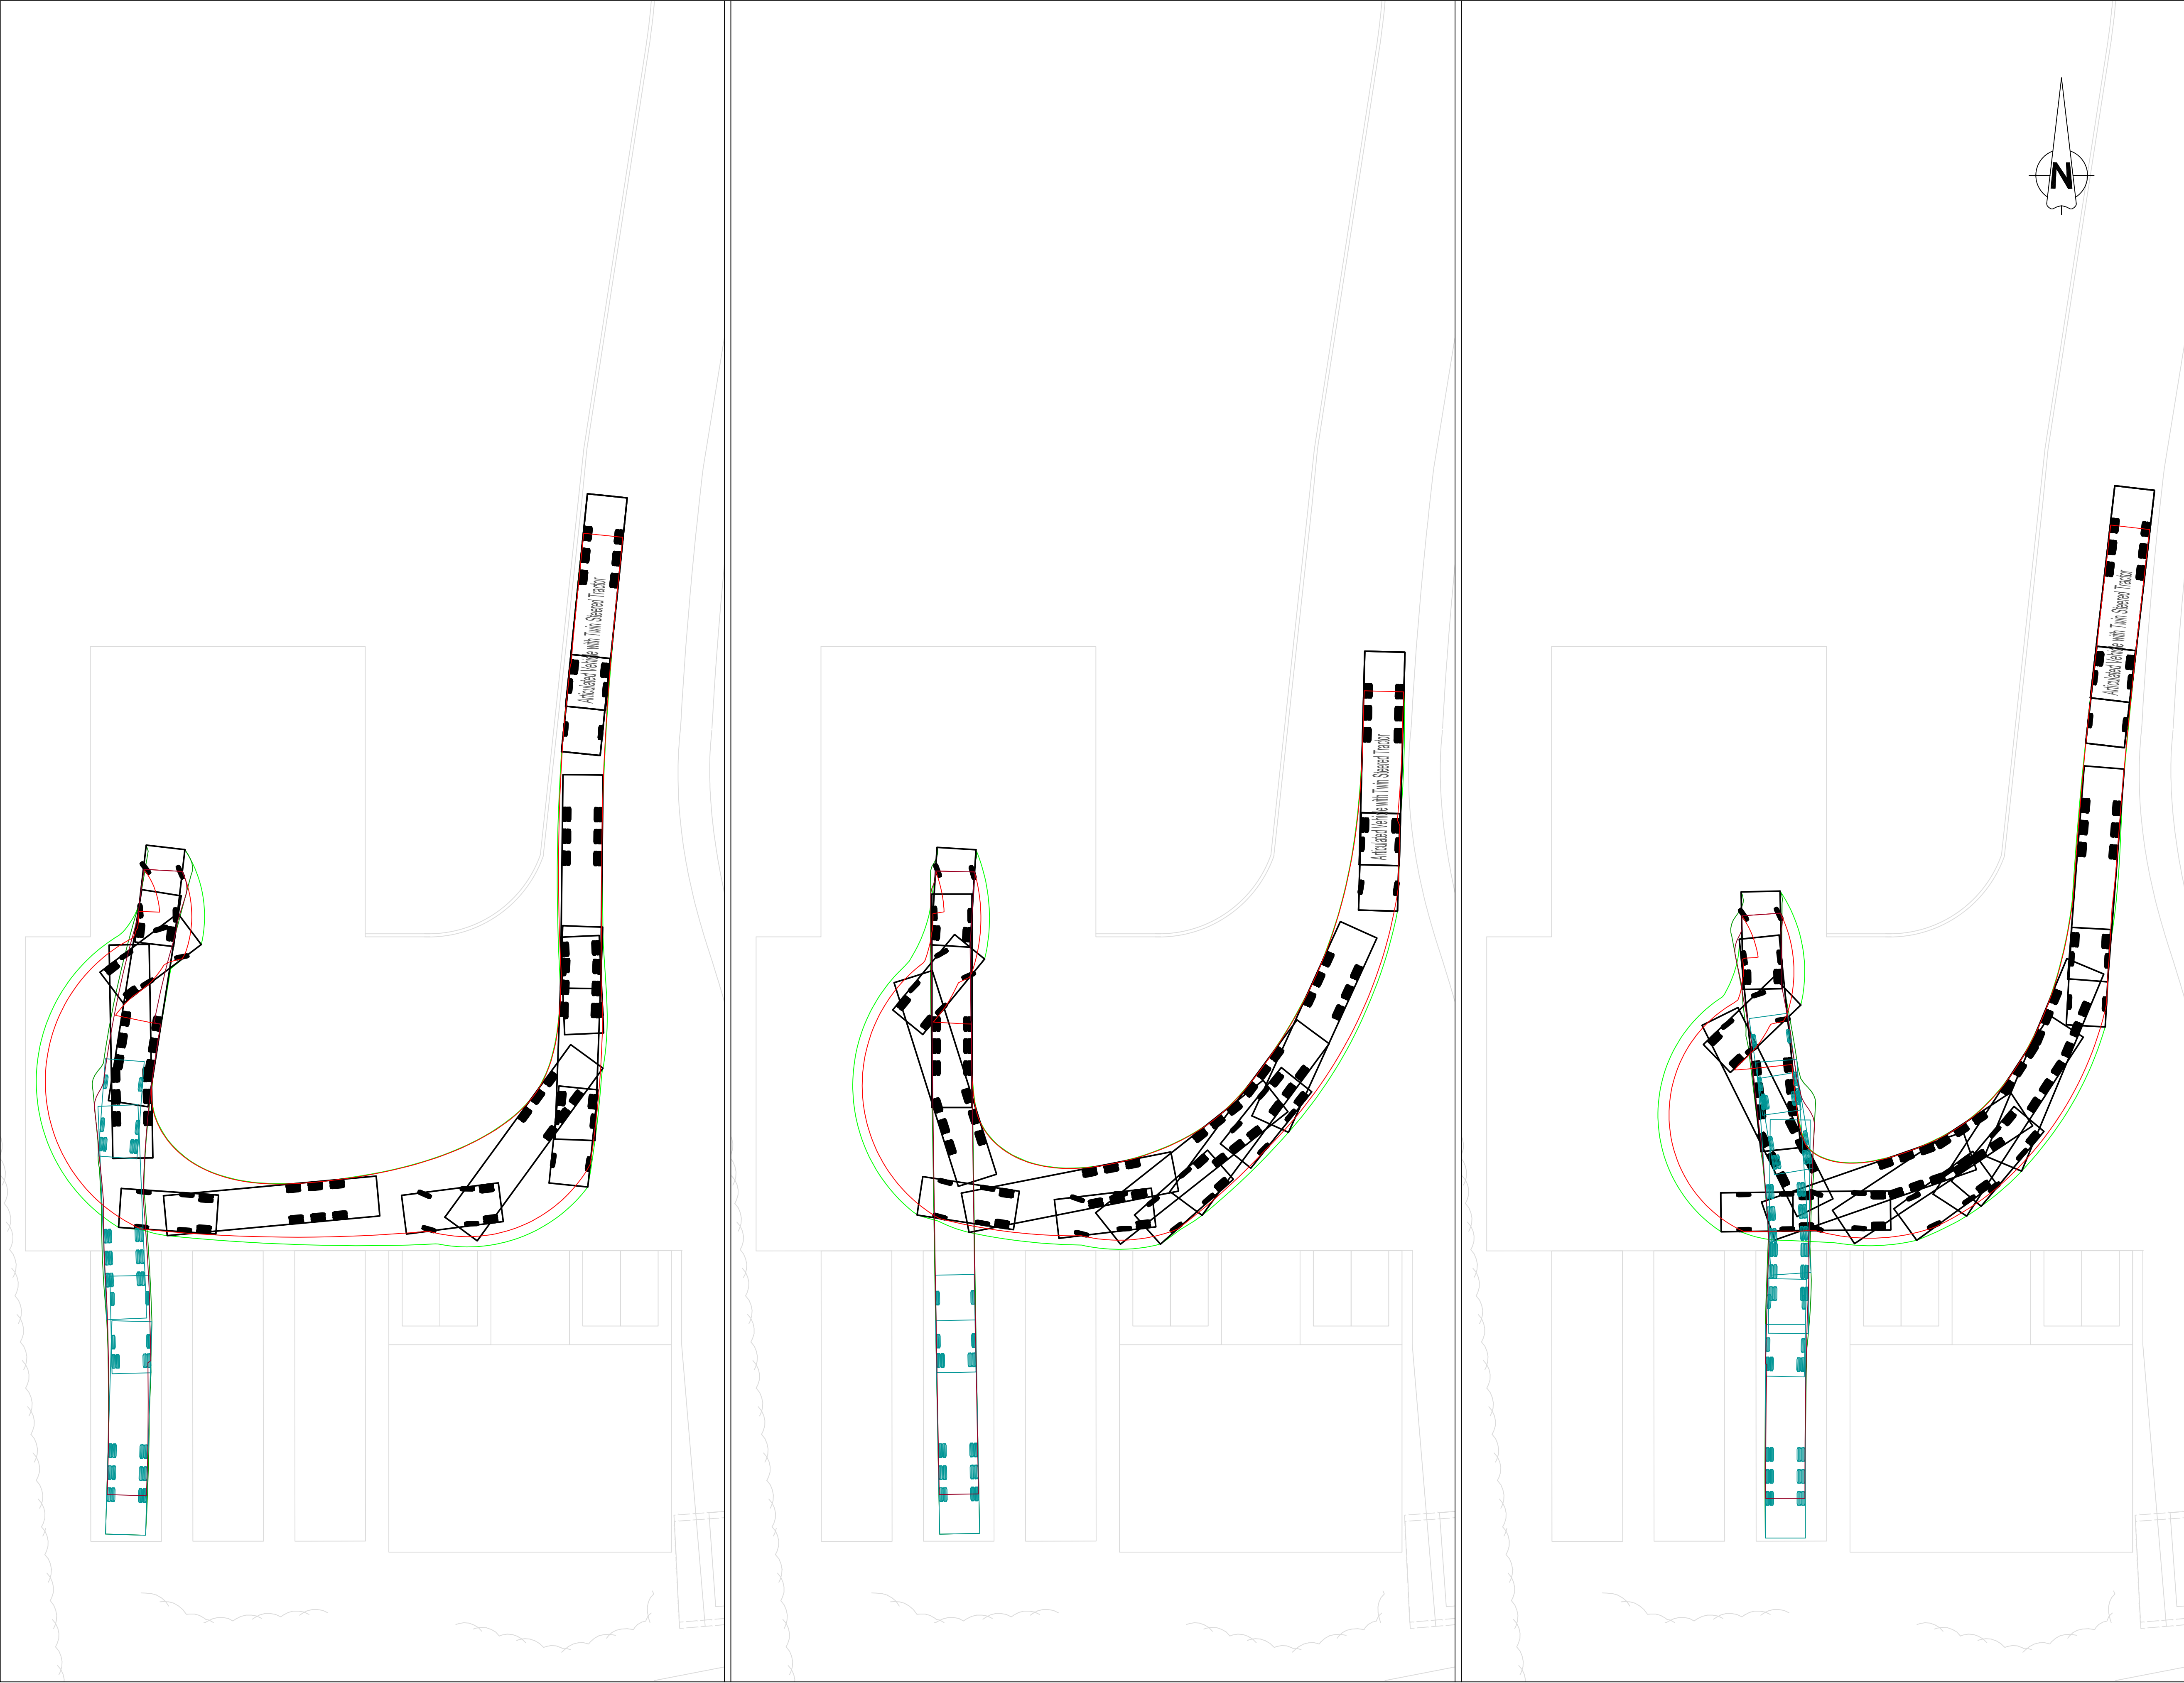

**Construction Design and Management (CDM)**  
**Key Residual Risks**  
Contractors entering the site should gain permission from the relevant land owners and/or principle contractor working on site at the time of entry. Contractors shall be responsible for carrying out their own risk assessments and for liaising with the relevant services companies and authorities. Listed below are Site Specific key risks associated with the project.  
1) Overhead and underground services  
2) Street Lighting Cables  
3) Working adjacent to water courses and flood plain  
4) Soft ground conditions  
5) Working adjacent to live highways and railway line  
6) Unchartered services  
7) Existing buildings with potential asbestos hazards

- NOTES:**
- Do not scale from this drawing.
  - All dimensions are in metres unless otherwise stated.
  - Brookbanks Consulting Ltd has prepared this drawing for the sole use of the client. The drawing may not be relied upon by any other party without the express agreement of the client and Brookbanks Consulting Ltd. Where any data supplied by the client or from other sources has been used, it has been assumed that the information is correct. No responsibility can be accepted by Brookbanks Consulting Ltd for inaccuracies in the data supplied by any other party. The drawing has been produced based on the assumption that all relevant information has been supplied by those bodies from whom it was requested.
  - No part of this drawing may be copied or duplicated without the express permission of Brookbanks Consulting Ltd.

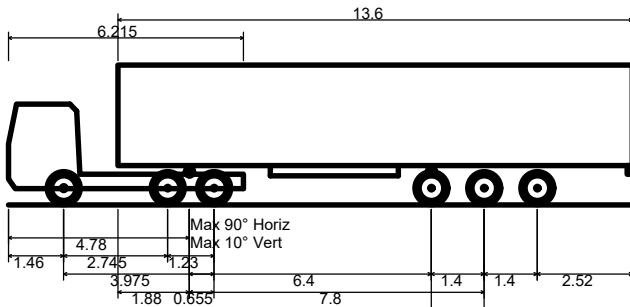

|                                               |         |
|-----------------------------------------------|---------|
| Articulated Vehicle with Twin Steered Tractor |         |
| Overall Length                                | 13.800m |
| Overall Width                                 | 2.550m  |
| Overall Body Height                           | 3.891m  |
| Min Body Ground Clearance                     | 0.428m  |
| Max Track Width                               | 2.500m  |
| Lock to lock time                             | 6.00s   |
| Kerb to Kerb Turning Radius                   | 6.987m  |

- First Issue AM MAL MAL 13.11.24

**BROOKBANKS**

W: [www.brookbanks.com](http://www.brookbanks.com) E: [hello@brookbanks.com](mailto:hello@brookbanks.com)

The Turvey Corporation

Barn Court, Crawley

Proposed Site Plan - Tracking

| Status                                                      |              | Status Date |
|-------------------------------------------------------------|--------------|-------------|
| Draft                                                       |              | Oct 2024    |
| Drawn                                                       | Checked      | Date        |
| AM                                                          | MAL          | 13.11.2024  |
| Scale                                                       | Number       | Rev         |
| 1:200                                                       | 11315-HL-001 | -           |
| <div><div></div><div>048121620</div><div>METRES</div></div> |              |             |

UNTIL TECHNICAL APPROVAL HAS BEEN OBTAINED FROM THE RELEVANT LOCAL AUTHORITIES, IT SHOULD BE UNDERSTOOD THAT ALL DRAWINGS ARE ISSUED AS PRELIMINARY AND NOT FOR CONSTRUCTION. SHOULD THE CONTRACTOR COMMENCE SITE WORK PRIOR TO APPROVAL BEING GIVEN, IT IS ENTIRELY AT THEIR OWN RISK.