**nicholasdexterstudio**

**PROJECT**

| | | | |
|---|---|---|---|
| Name: | Chownes Mead | Day | 02 .04.2024 |
| Address: | | Month | 06 |
| Project ID: | 0228 | Year | 2021 |

| SHEET NO. | DRAWING TITLE | SIZE | REVISION |
|---|---|---|---|
| 0001 | Site Survey | ISO A1 | |
| 0002 | Existing Trees | ISO A1 | |
| ** | Ancient Woodland | ISO A1 | |
| 1000 | General Arrangement | ISO A1 | |
| 1001 | Landscape: Area 1 | ISO A1 | |
| 1002 | Landscape: Area 2 | ISO A1 | |
| 1003 | Landscape: Area 3 | ISO A1 | |
| 3000 | Tree Planting | ISO A1 | |
| 3001 | Planting: Areas | ISO A1 | |
| 3002 | Planting Meadow | ISO A1 | |
| 3003 | Planting: Terraces | ISO A1 | |
| 3005 | Planting: Woodland | ISO A1 | |
| 3010 | Planting: Buffer Fringe | ISO A1 | |
| 4000 | External Surfaces | ISO A1 | |
| 4003 | Boundaries | ISO A1 | |
| 5001 | Sections 1/2 | ISO A1 | |
| 5002 | Sections 3/4 | ISO A1 | |
| 8000 | External Lighting | ISO A1 | |
| 7000 | Sustainability + Wildlife | ISO A1 | |
| 9000 | Maintenance | ISO A1 | |
| 3 | Landscape Spec | ISO A1 | B |
| 4 | Landscape Spec | ISO A1 | B |
| 5 | Landscape Spec | ISO A1 | B |
| 6 | Landscape Spec | ISO A1 | B |
| 7 | Landscape Spec | ISO A1 | B |
| 8 | Landscape Spec | ISO A1 | B |
| 9 | Landscape Spec | ISO A1 | B |
| 10 | Landscape Spec | ISO A1 | B |
| 11 | Landscape Spec | ISO A1 | B |
| 12 | Landscape Spec | ISO A1 | B |
| 13 | Landscape Spec | ISO A1 | B |
| 14 | Landscape Spec | ISO A1 | B |
| 15 | Landscape Spec | ISO A1 | B |
| 16 | Landscape Spec | ISO A1 | B |
| 17 | Landscape Spec | ISO A1 | B |
| 18 | Landscape Spec | ISO A1 | B |
| 19 | Landscape Spec | ISO A1 | B |
| 20 | Landscape Spec | ISO A1 | B |
| 21 | Landscape Spec | ISO A1 | B |
| 22 | Landscape Spec | ISO A1 | B |
| 23 | Landscape Spec | ISO A1 | B |
| 24 | Landscape Spec | ISO A1 | B |
| 25 | Landscape Spec | ISO A1 | B |
| 26 | Landscape Spec | ISO A1 | B |
| 27 | Landscape Spec | ISO A1 | B |
| 28 | Landscape Spec | ISO A1 | B |
| 29 | Landscape Spec | ISO A1 | B |
| 30 | Landscape Spec | ISO A1 | B |
| 40 | Landscape Spec | ISO A1 | B |
| 41 | Landscape Spec | ISO A1 | B |
| 42 | Landscape Spec | ISO A1 | B |
| | | Issue # | |

| ISSUED TO | | A | B |
|---|---|---|---|
| Name | Company/Organisation | | |

X: For Comment P: Planning Submission T: Tender C: Construction
D: DXF/DWG H: Hardcopy P: Email PDF

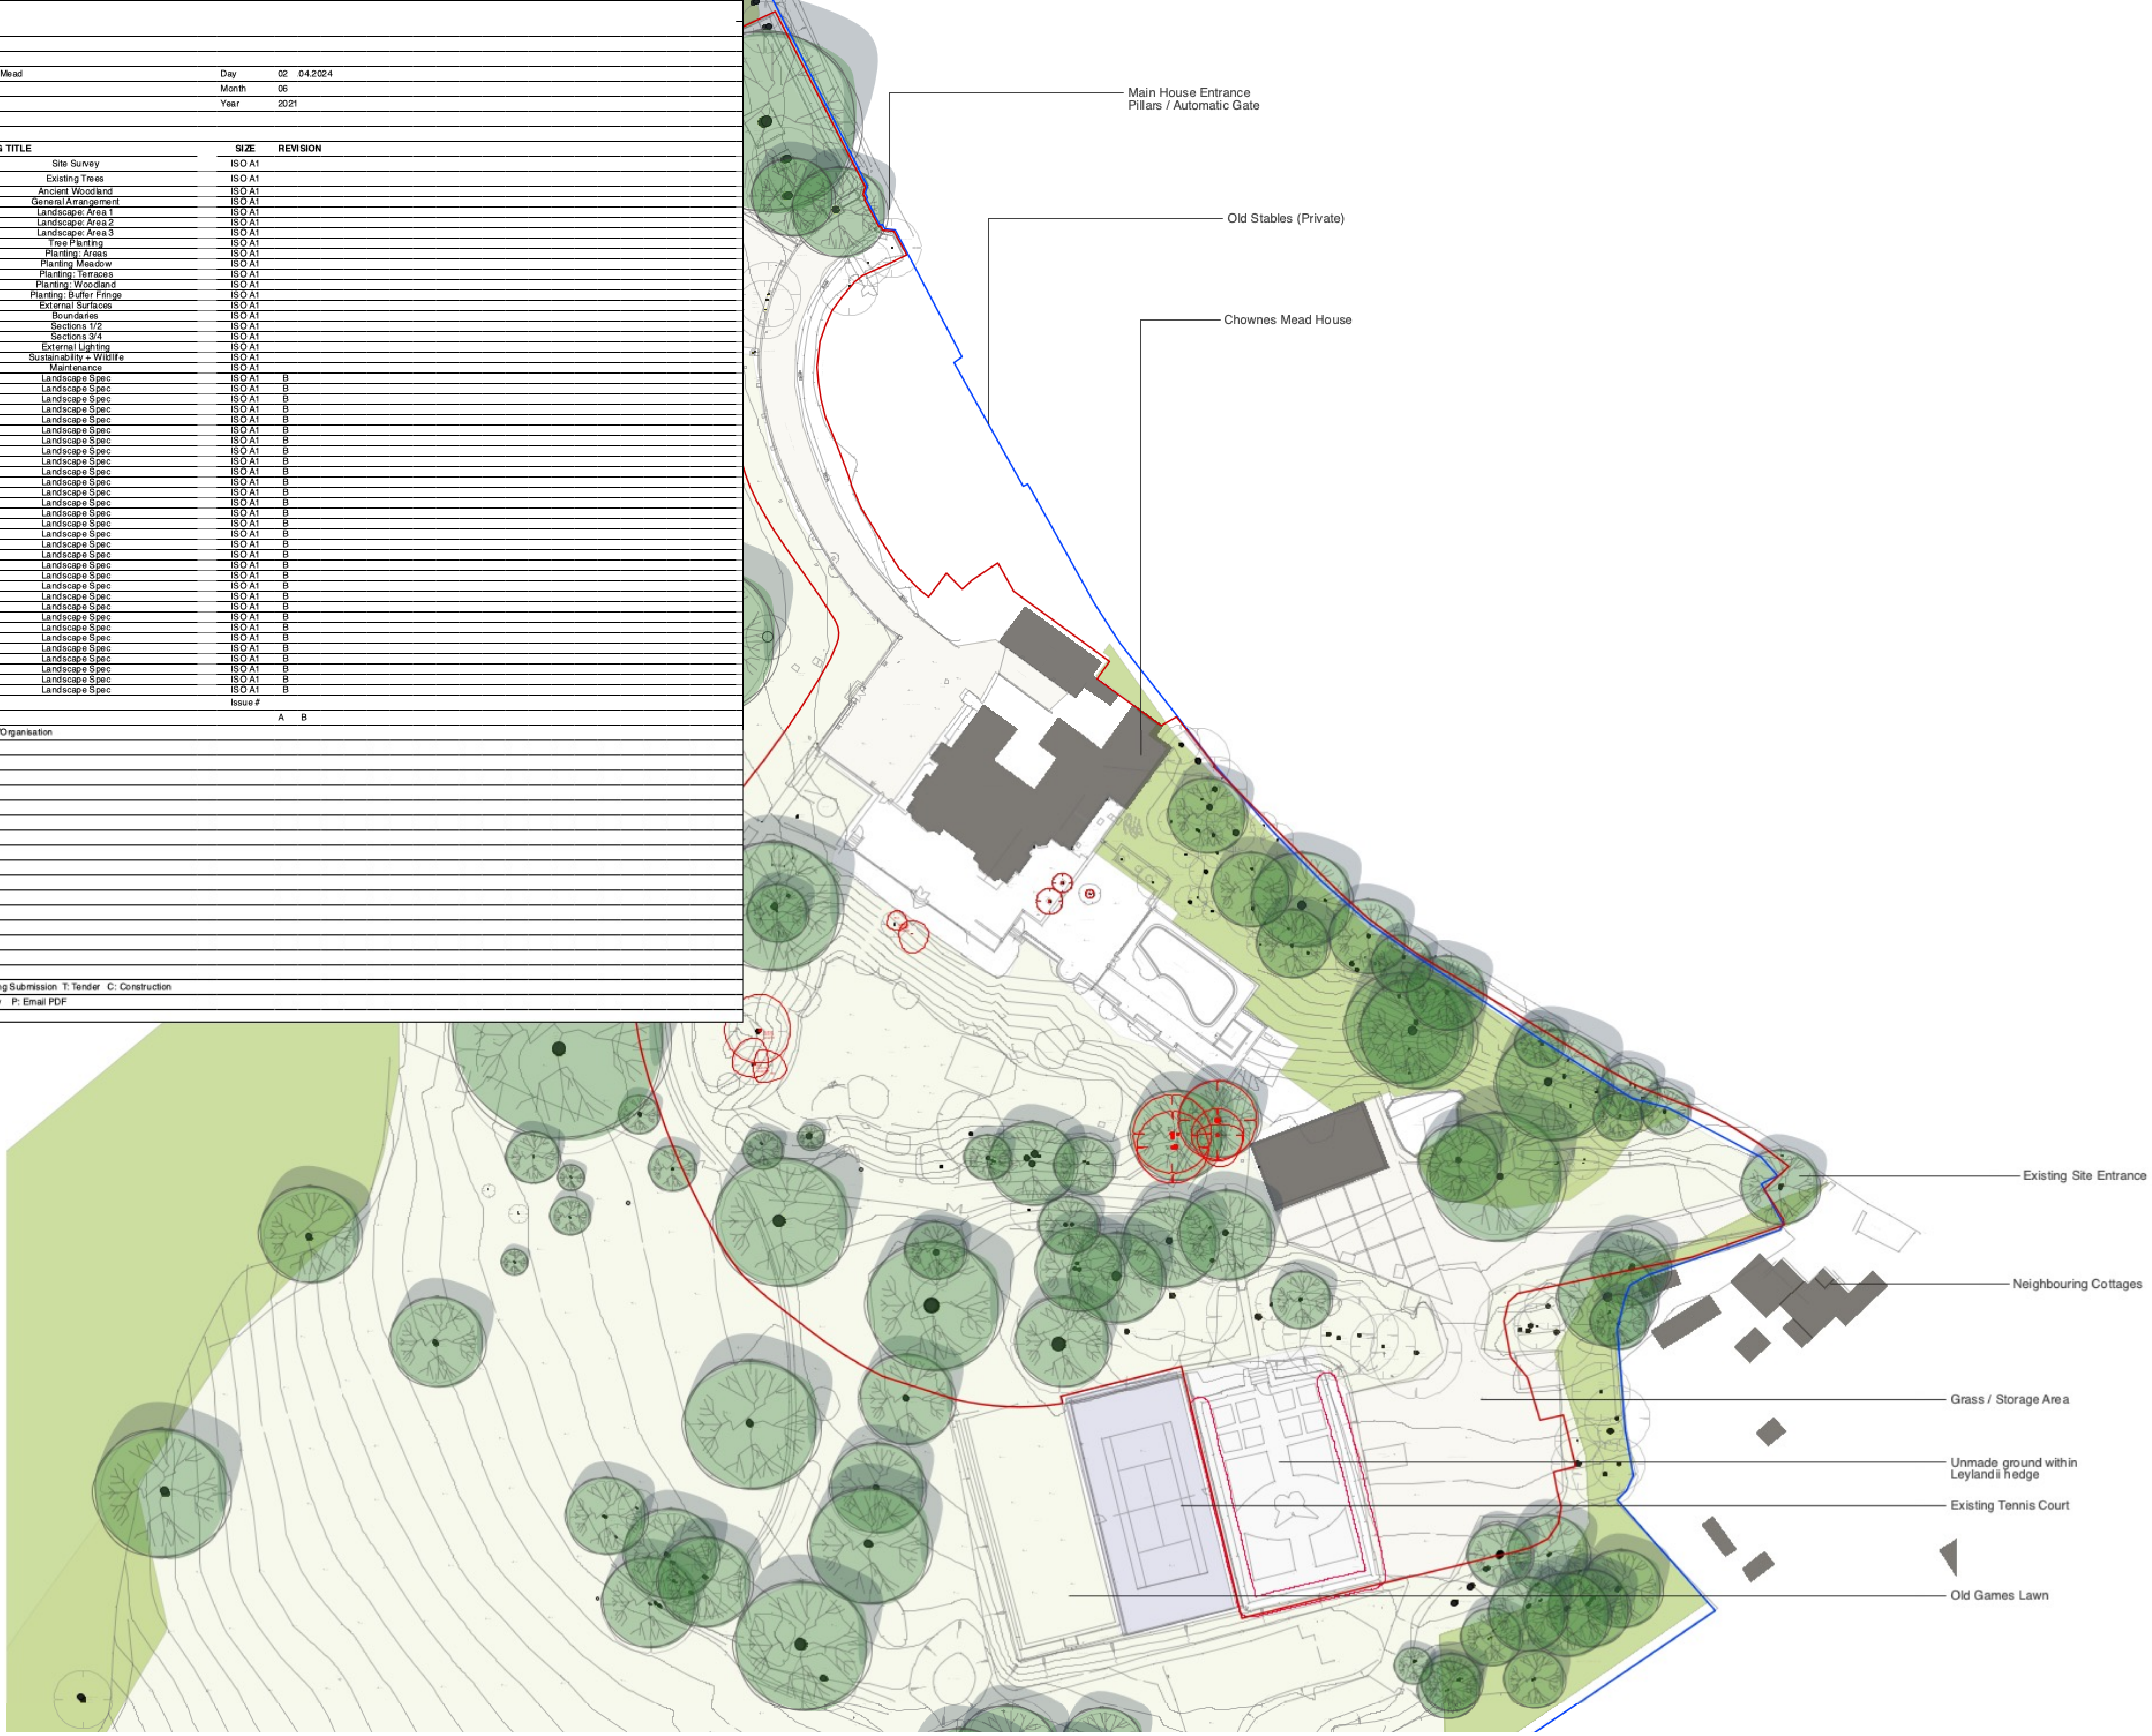

**Scale** 1:500

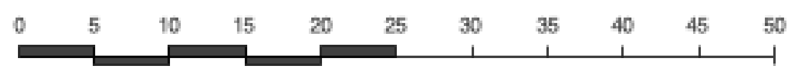

ndld

Nicholas Dexter Ltd.
Registered in England & Wales.
Company No. 9857969

T +44 (0) 1273 69 28 78
www.nicholasdexter.com
info@nicholasdexter.com

**general notes:**

1. Only figured dimensions are to be worked from.
2. Contractors must check all dimensions on site.
3. Discrepancies must be reported to the Landscape architect before proceeding.
4. Not suitable for construction unless stated below
5. This drawing is to be read in conjunction with all relevant Architect's drawings, specifications and other Consultant's information.

SOCIETY OF
GARDEN +
LANDSCAPE
DESIGNERS
REGISTERED MEMBER

project:
Chownes Mead

client:
RCM Partnership LLP

drawn by:
ND

issued:
16/07/2026

scale:
1:100

print size:
A1

stage:
Planning

drawing:
Site Survey

drawing title:
0228 - NDLD - L - 0001

revision
P 03