

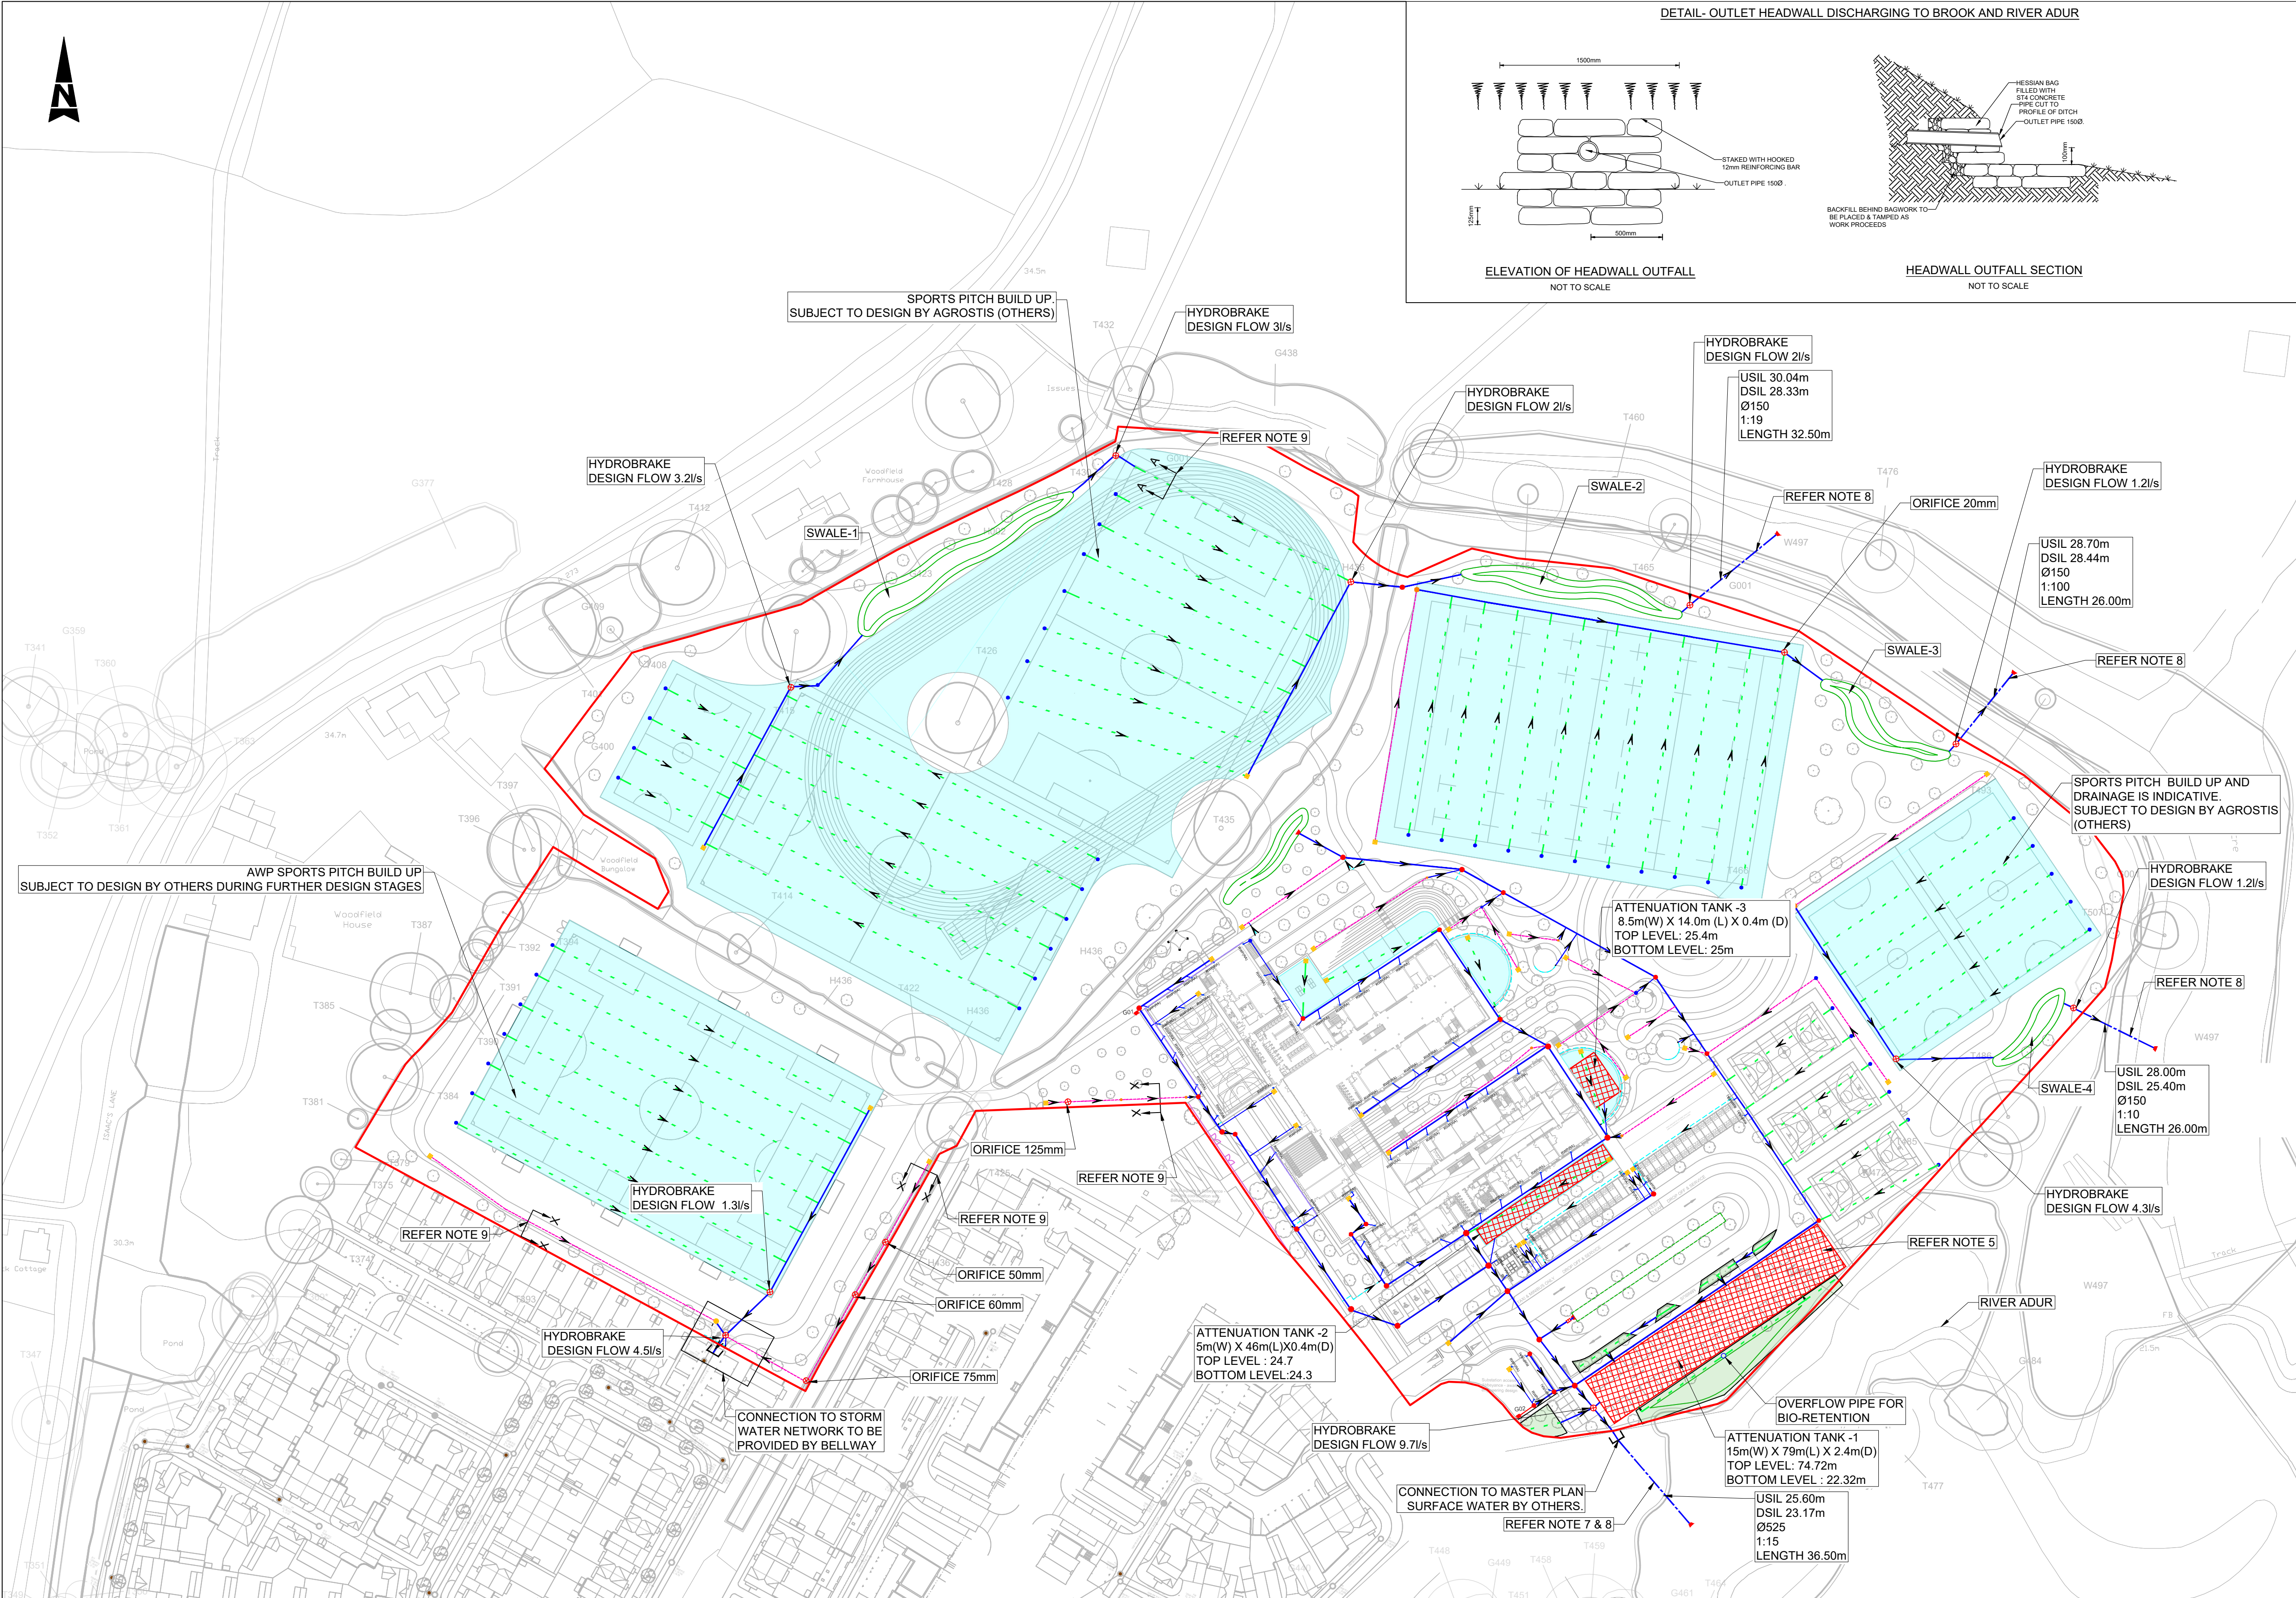


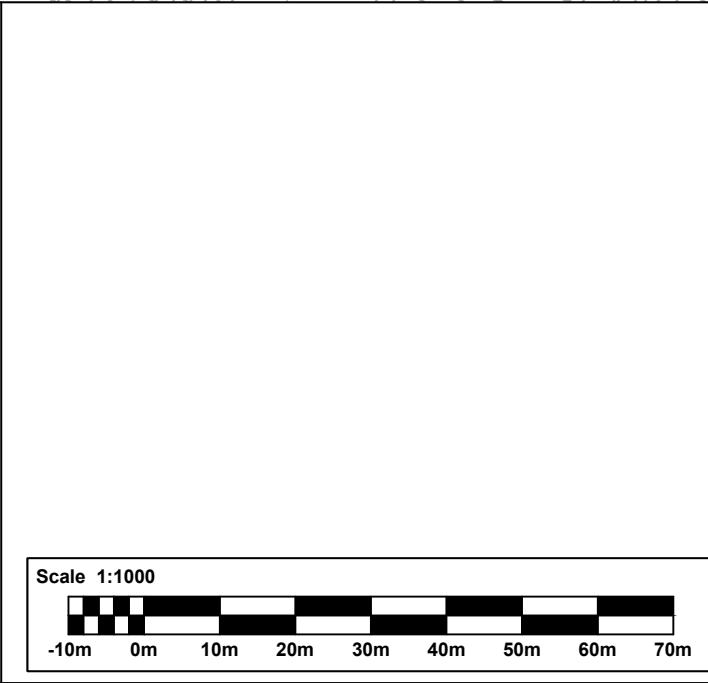

DO NOT SCALE

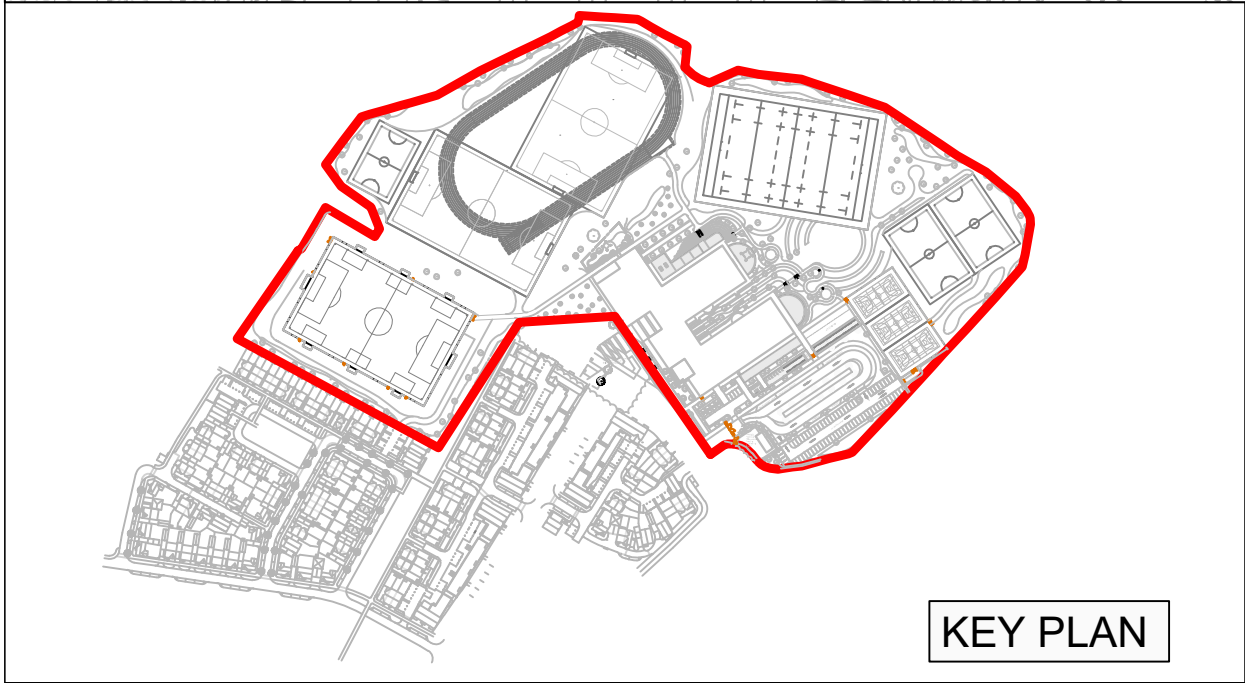

SAFETY, HEALTH AND ENVIRONMENTAL INFORMATION			
In addition to the hazards/risks normally associated with the types of work detailed on this drawing, note the following:			
CONSTRUCTION			
-Working at height for works at high internal levels. -Working with plant & machinery, risk of collision or electrocution.			
MAINTENANCE/CLEANING			
-Working at height for installation of high level construction and proposed finishes. -Working in confined spaces or voids, for servicing of any mechanical/electrical services			
DECOMMISSIONING/DEMOLITION			
-Working at height for works at high levels.			
It is assumed that all works will be carried out by a competent contractor working, where appropriate, to an approved method statement			

P01	08/12/2023	STAGE 3	AS	AS	JH
Rev.	Date	Description	By	CHK'd	App'd

Drawing Suitability
AUTHORIZED AND ACCEPTED

Status
A3

AtkinsRéalis

AtkinsRéalis
Woodcote Grove,
Ashley Rd,
Epsom
KT18 5BW

Tel: +44 (0)203 282 6031

Client
west sussex county council **multi disciplinary consultant PARTNERSHIP**

Project Title BEDELANDS ACADEMY					
Drawing Title PROPOSED SURFACE WATER DRAINAGE OUTLET PLAN					
Scale 1:1000	Designed AS	Drawn AR	Checked AS	Authorised JH	
Original Size A1	Date 06/12/2023	Date 06/12/2023	Date 07/12/2023	Date 08/12/2023	
Drawing Number BEDEAC-ATR-XX-XX-D-C-711007				Revision P01	