


INDICATIVE

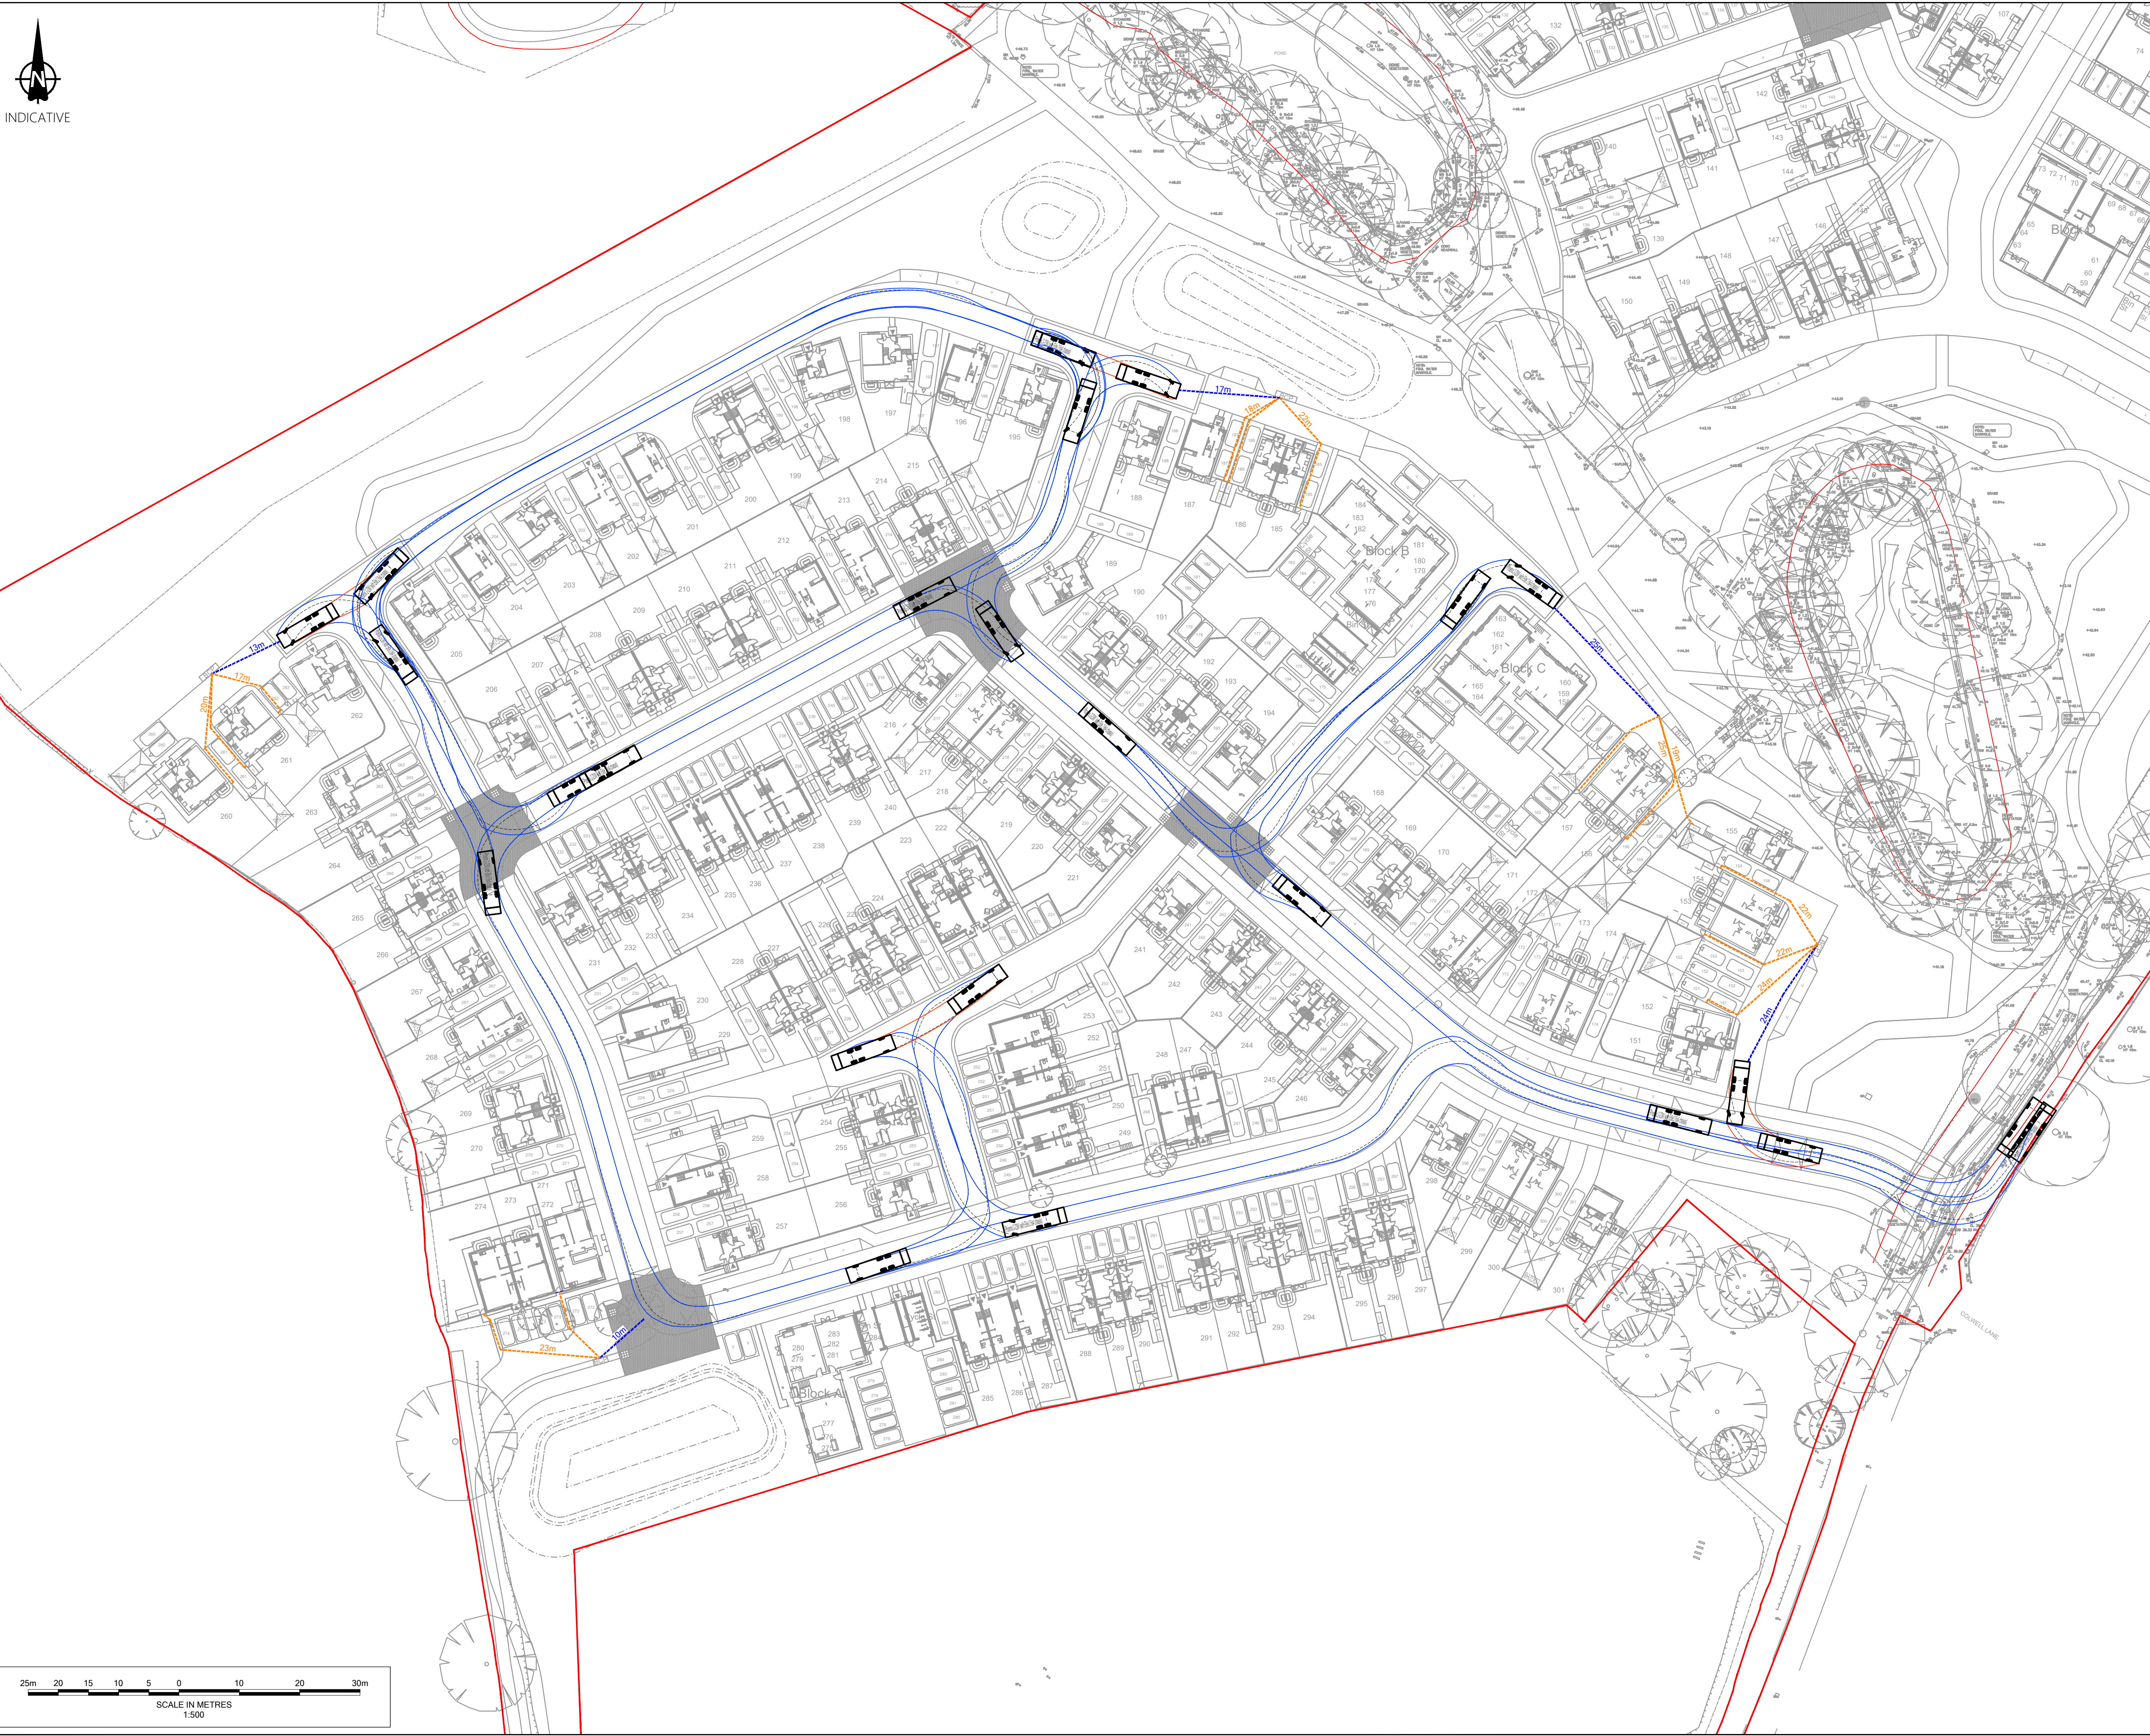

- Notes
1. Do not scale from this drawing. All dimensions shown are in metres unless noted otherwise.
  2. This drawing has been based upon topographical survey information produced by WSP and Milestone Transport. Planning cannot be held responsible for any discrepancies which may arise because of it.

Vehicle Profile

Phoenix 2-23W (with Elite 2 6x4 chassis)

|                             |         |
|-----------------------------|---------|
| Overall Length              | 10.520m |
| Overall Width               | 2.530m  |
| Overall Body Height         | 3.211m  |
| Min Body Ground Clearance   | 0.416m  |
| Track Width                 | 2.530m  |
| Lock to lock time           | 4.00s   |
| Kerb to Kerb Turning Radius | 9.950m  |

- Key
- 25m--- Resident Refuse drag distance from storage (≤25m)
  - 25m--- Refuse Operator drag distance from collection point (≤25m)

FOR APPROVAL

|                                           |     |            |                     |      |      |
|-------------------------------------------|-----|------------|---------------------|------|------|
| Ordnance Survey Licence number: 100057360 |     |            |                     |      |      |
| Drawing Revisions                         |     |            |                     |      |      |
| Rev:                                      | Dm: | Date:      | Details:            | Chk: | App: |
| P01                                       | AM  | 31/10/2025 | First issue         | LP   | PK   |
| P02                                       | MB  | 25/11/2025 | First issue         | LP   | BM   |
| P03                                       | MB  | 15/12/2025 | Site layout updated | LP   | BM   |
| P04                                       | MB  | 23/01/2026 | Site layout updated | LP   | BM   |
| P05                                       | MB  | 03/06/2026 | New site layout     | PK   | BM   |
| P06                                       | MB  | 01/07/2026 | Site layout updated | BM   | PK   |

Client

Barratt David Wilson Homes

Project

Hurst Farm, Hurstwood Lane

Title

Phase 3  
Refuse Vehicle Tracking

**MILESTONE**  
TRANSPORT PLANNING  
7 Ancells Court, Rye Close, Fleet, Hampshire, GU51 2UY  
Tel: 01483 397888  
Gateshead IBC, Mulgrave Terrace, Gateshead, NE8 1AN  
Tel: 0191 338 7220  
3 Wharfedale Street, Spaces The Mailbox Level 1, Birmingham, B1 1RD  
Tel: 0121 661 9881  
web: www.milestonetp.co.uk

Scale 1:500 @ A1

Revision P06

Drawing Number

25-058-03-TK02