


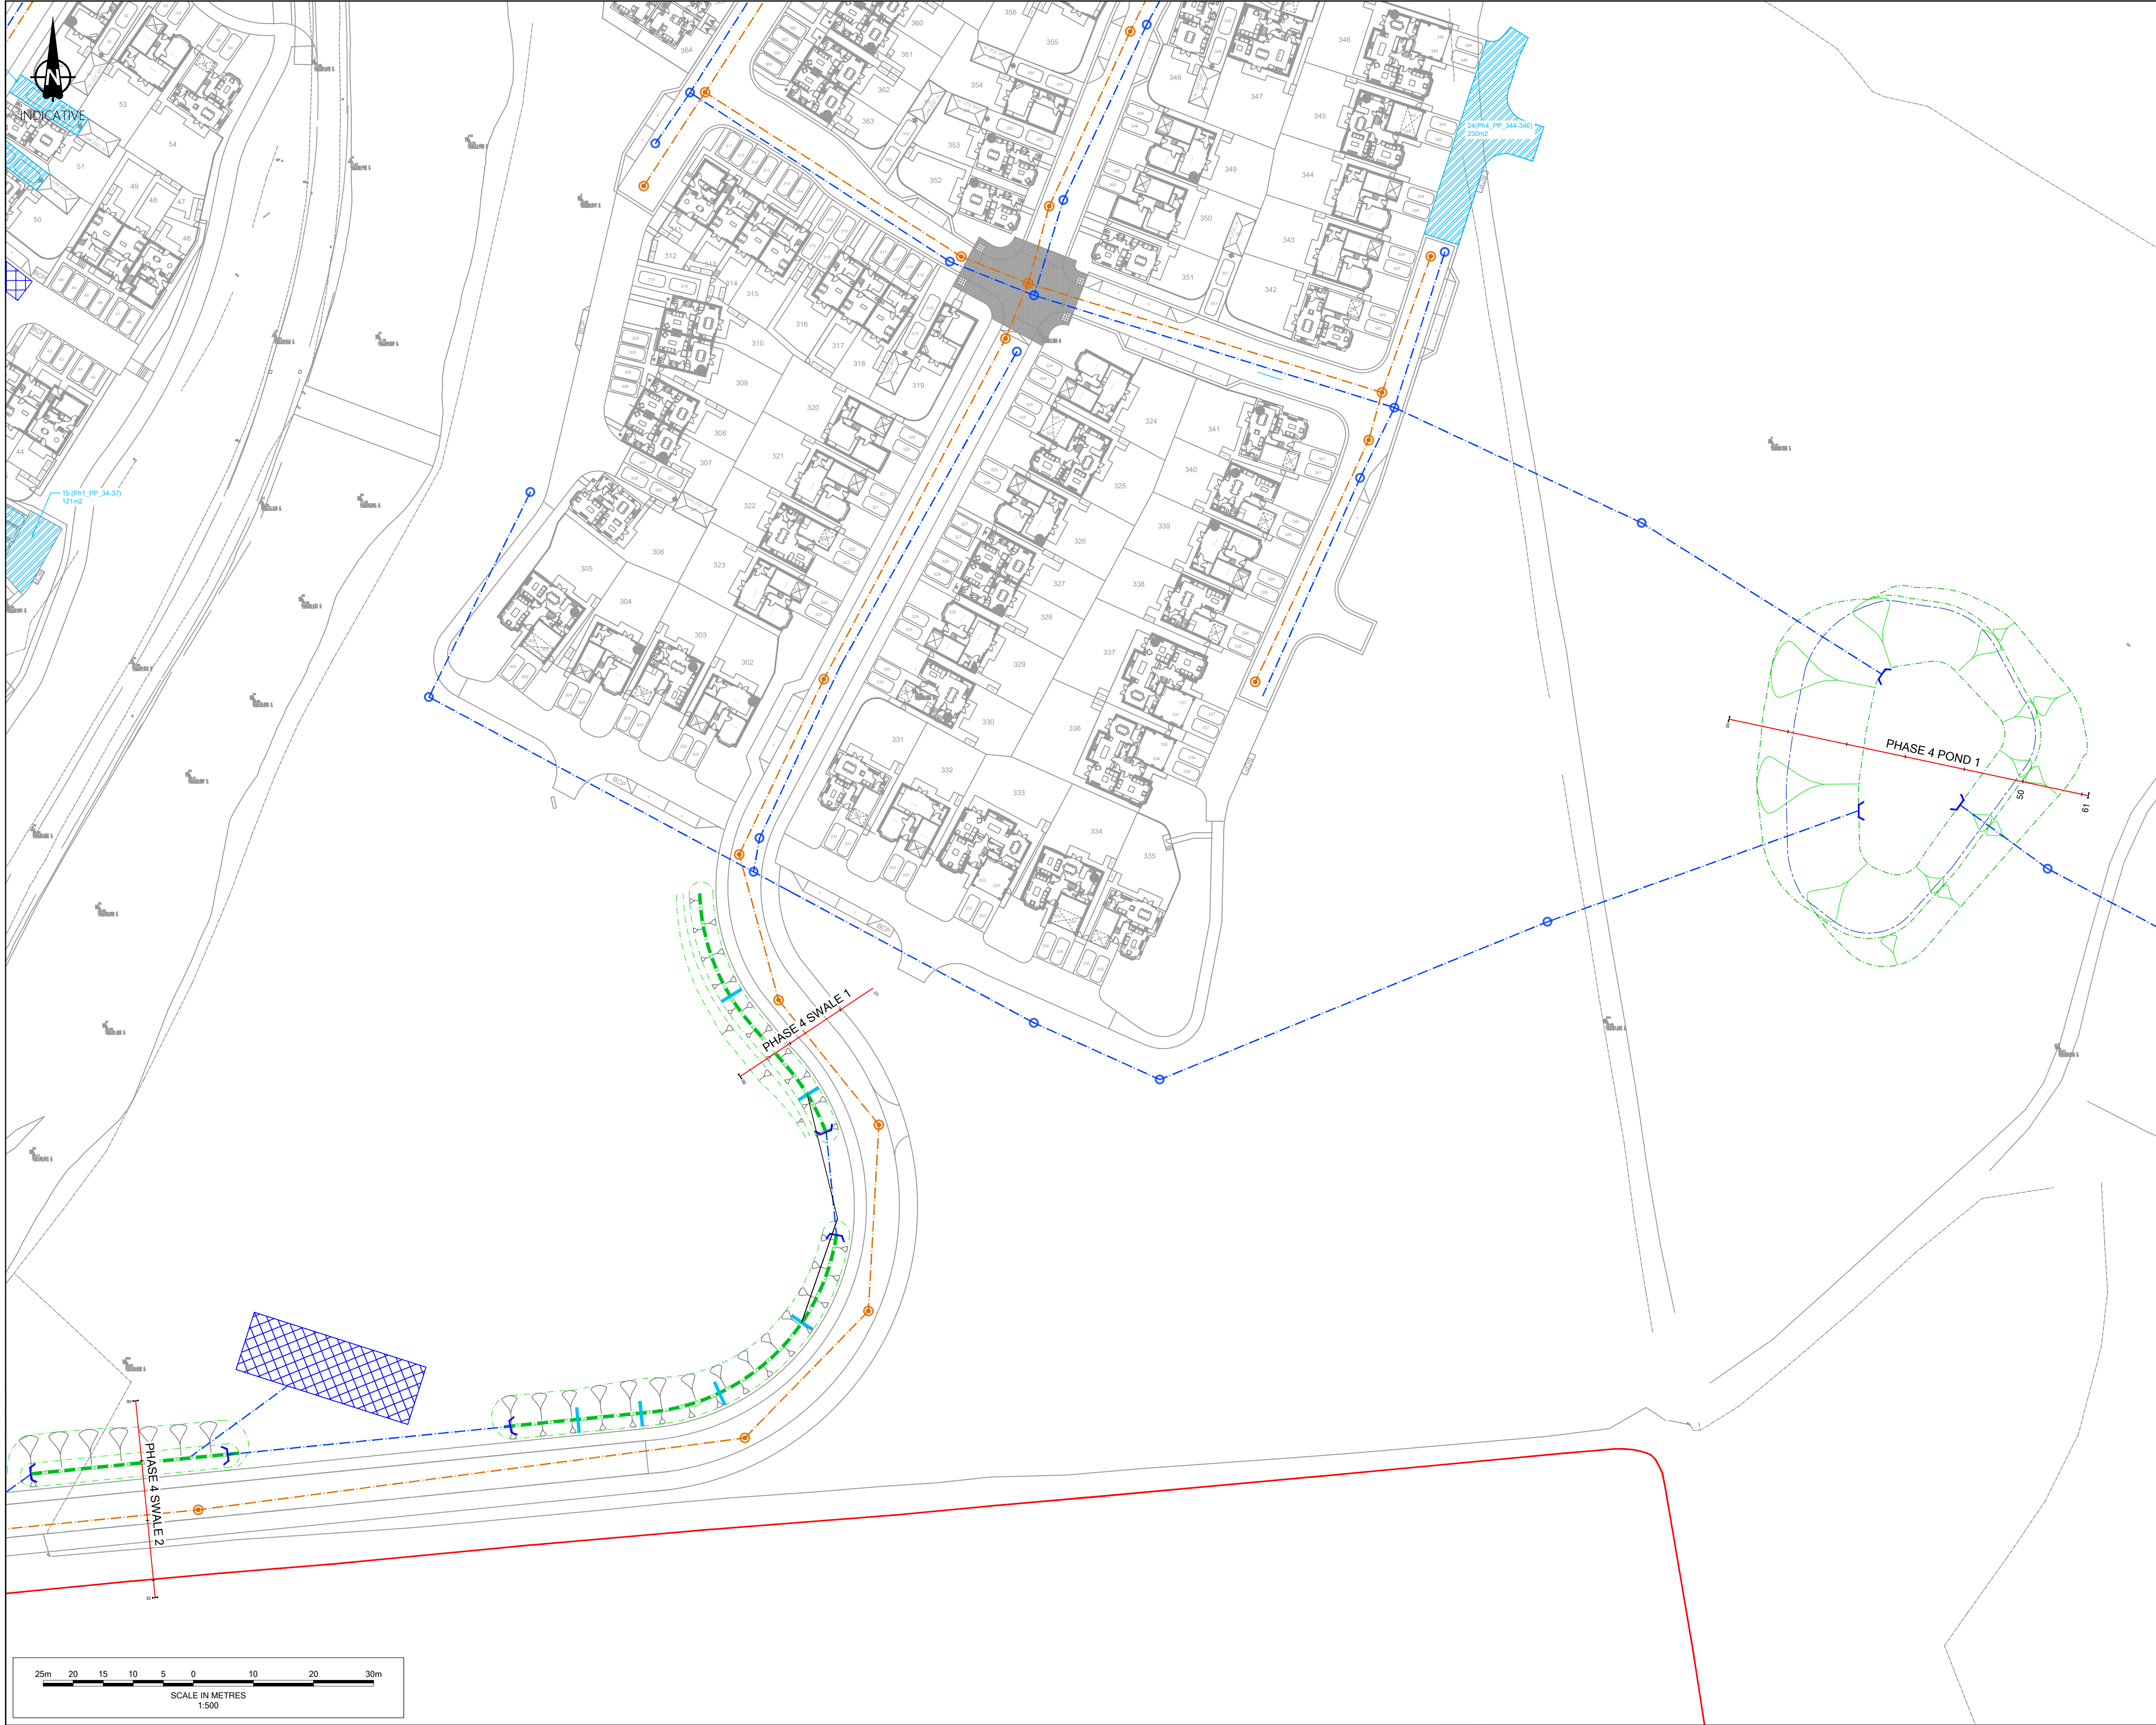

Notes

- Do not scale from this drawing. All dimensions shown are in metres unless noted otherwise.
- This drawing has been based upon topographical survey information produced by WSP and Milestone Transport. Planning cannot be held responsible for any discrepancies which may arise because of it.

Key

- Existing Ground Profile
- Proposed Alignment

FOR APPROVAL

Ordnance Survey Licence number: 100057360

Drawing Revisions					
Rev:	Dm:	Date:	Details:	Chk:	App:
P01	MB	17/06/2026	First issue	BM	PK
P02	MB	01/07/2026	Site updated	BM	PK

Client

Barratt Redrow Southern Counties

Project

Hurst Farm, Hurstwood Lane

Title

Phase 4
Sections Through Proposed
SuDS Features
Sheet 1 of 2 - Plan

MILESTONE
TRANSPORT PLANNING
7 Ancells Court, Rye Close, Fleet, Hampshire, GU51 2UY
Tel: 01483 397888
Gateshead IBC, Mulgrave Terrace, Gateshead, NE8 1AN
Tel: 0191 338 7220
Runway East, Arca, Temple Row, Birmingham, B2 5LS
Tel: 0121 661 9881
web: www.milestonetp.co.uk

Scale	1:500 @ A1	Revision	P02
-------	------------	----------	-----

Drawing Number

25-058-04-0520-01