


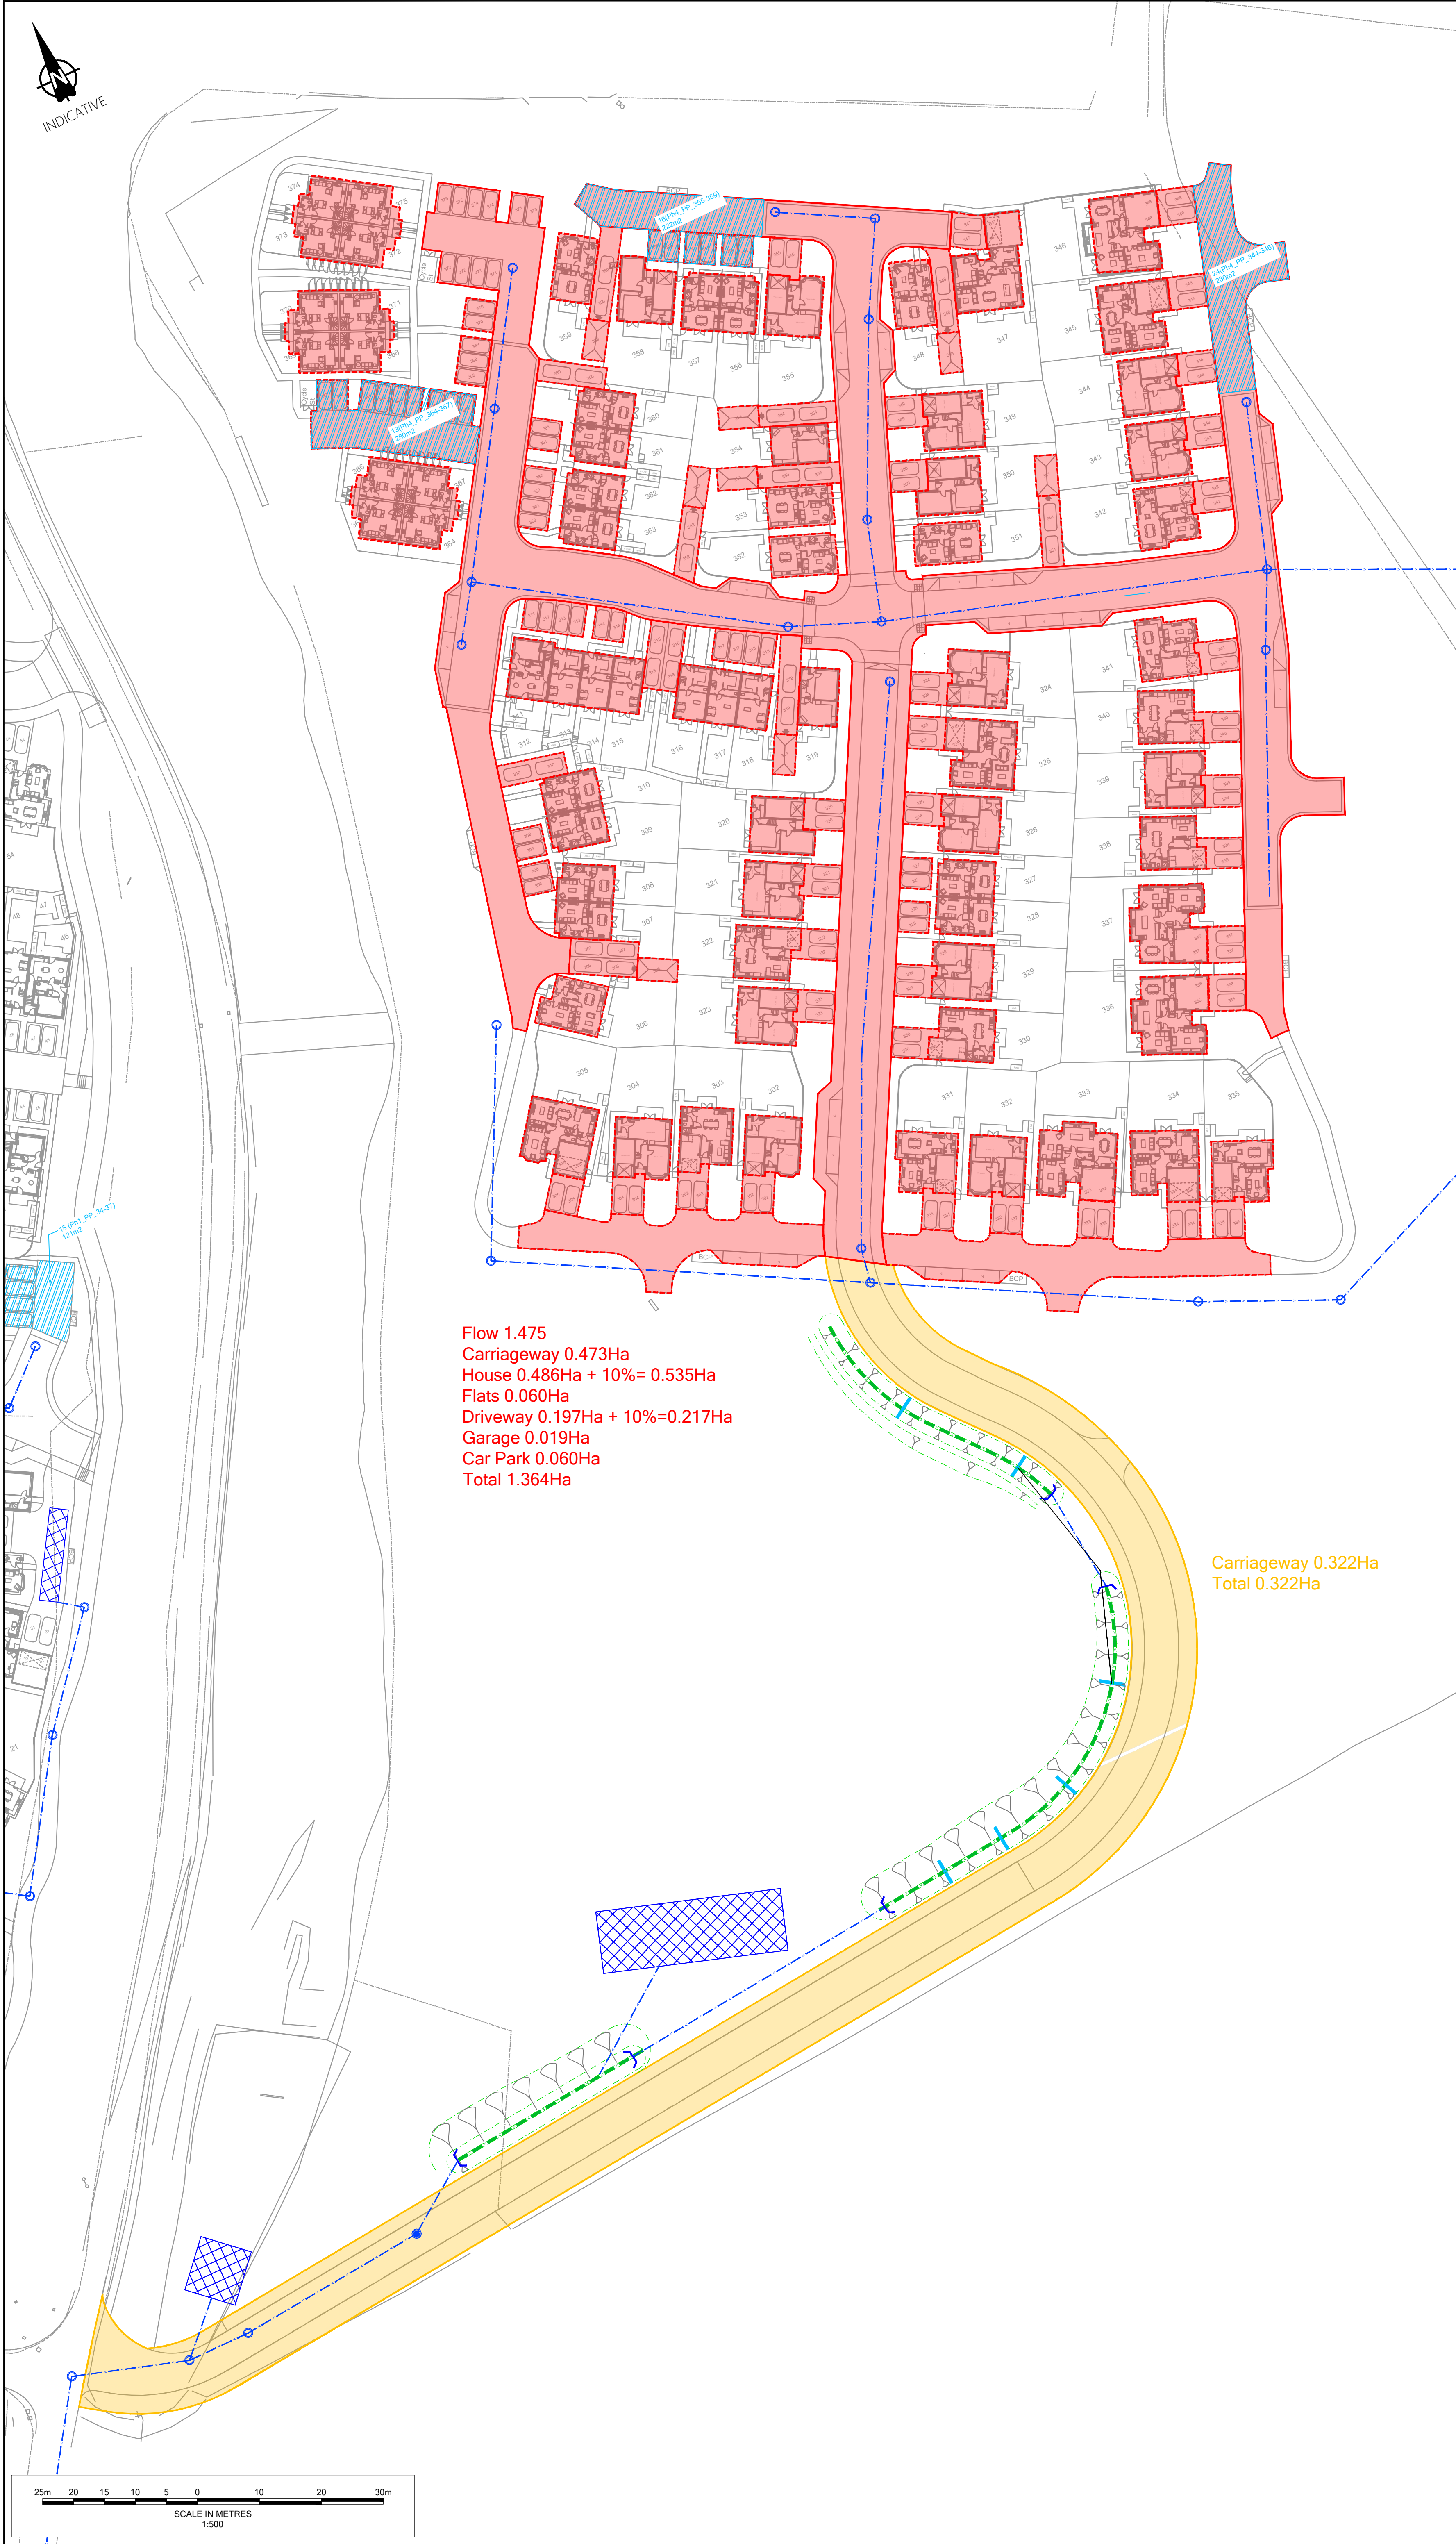

- Notes
1. Do not scale from this drawing. All dimensions shown are in metres unless noted otherwise.
 2. This drawing has been based upon topographical survey information produced by and Milestone Transport Planning cannot be held responsible for any discrepancies which may arise because of it.

FOR APPROVAL

Ordnance Survey Licence number: 100057360					
Drawing Revisions					
Rev:	Drn:	Date:	Details:	Chk:	App:
P01	MB	01/07/2026	First issue	BM	PK

Client

Barratt David Wilson Homes

Project

Hurst Farm, Hurstwood Lane

Title

Phase 4
SuDS Catchment Plan

MILESTONE
TRANSPORT PLANNING
7 Ancells Court, Rye Close, Fleet, Hampshire, GU51 2UY
Tel: 01483 397898
Gateshead IBC, Mulgrave Terrace, Gateshead, NE8 1AN
Tel: 0191 338 7220
Runway East, Arca, Temple Row, Birmingham, B2 5LS
Tel: 0121 661 9881
web: www.milestonetp.co.uk

Scale	1:500 @ A1	Revision	P01
Drawing Number	25-058-04-0530		