


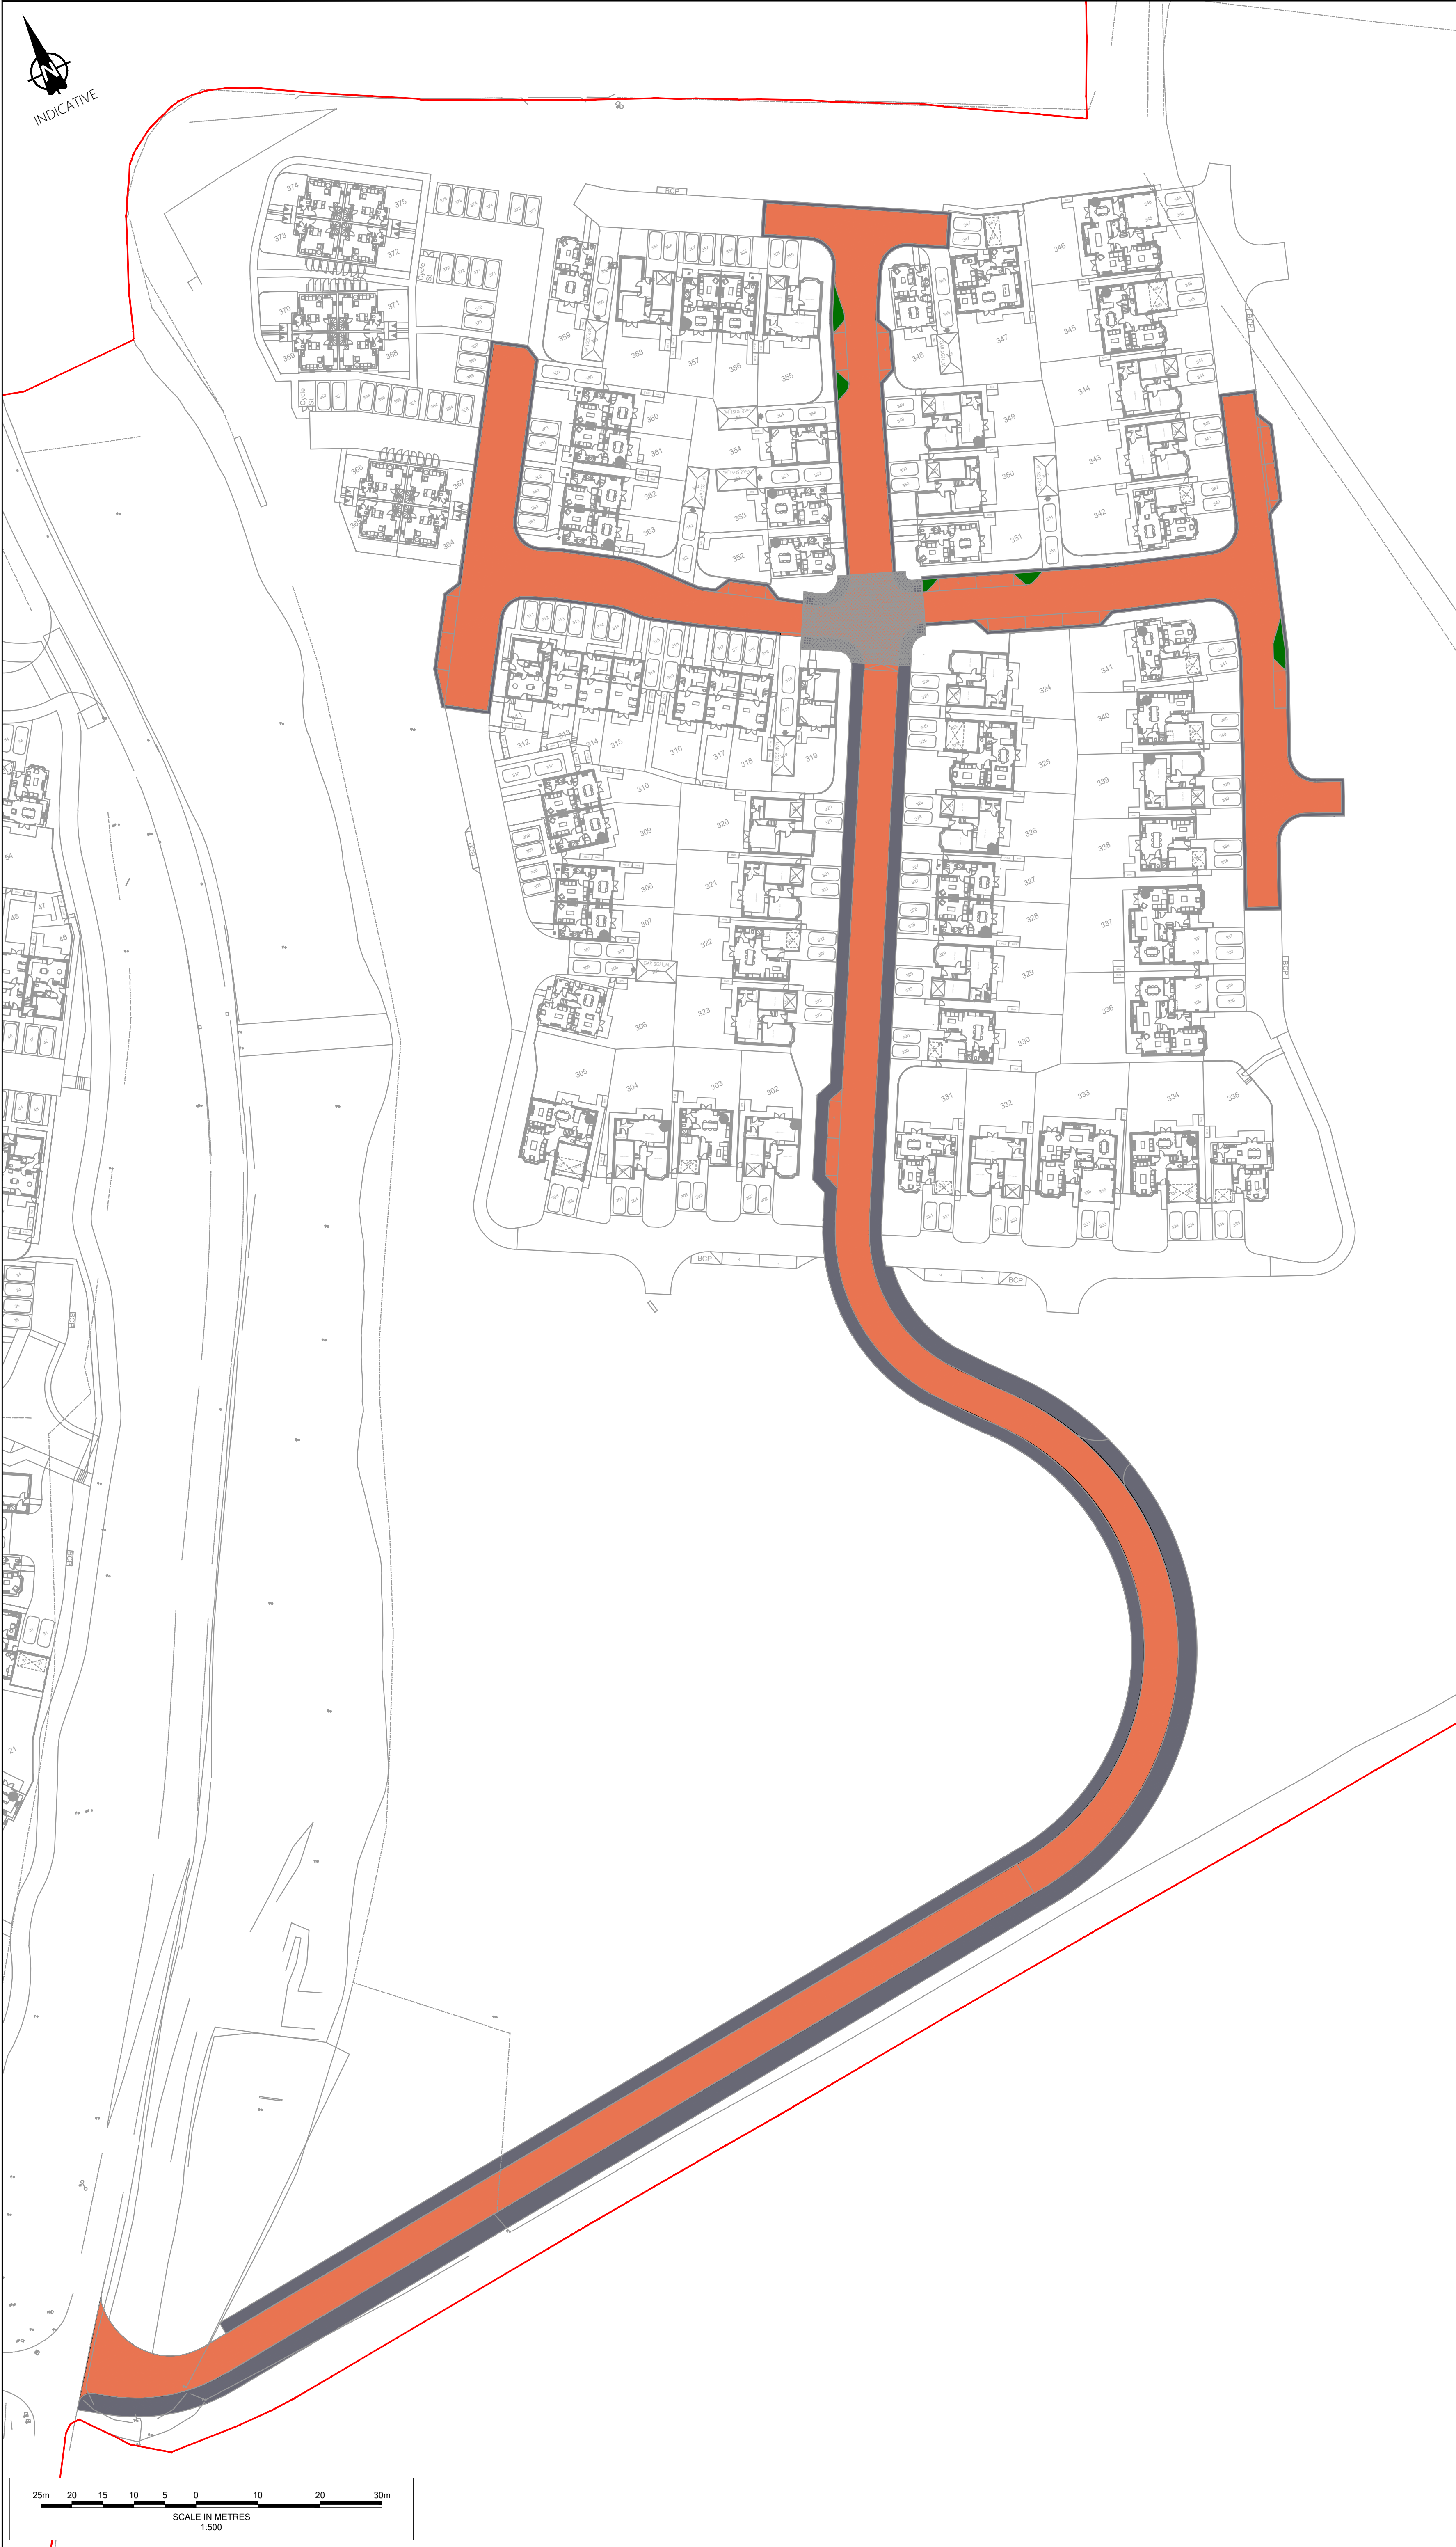

Notes

- Do not scale from this drawing. All dimensions shown are in metres unless noted otherwise.
- This drawing has been based upon topographical survey information produced by WSP and Milestone Transport Planning cannot be held responsible for any discrepancies which may arise because of it.

Key

- Site boundary
- S38 Carriageway for Adoption
- S38 Footway for Adoption
- S38 Verge for Adoption

FOR APPROVAL

Ordnance Survey Licence number: 100057360

Rev.	Drn.	Date:	Details:	Chk:	App:
P01	MB	10/12/2025	First issue	LP	BM
P02	MB	05/02/2026	First issue	LP	BM
P03	MB	01/07/2026	Site layout updated	BM	PK

Client

Barratt Redrow Southern Counties

Project

Hurst Farm, Hurstwood Lane

Title

Phase 4 Adoption Plan

MILESTONE
TRANSPORT PLANNING
7 Ancells Court, Rye Close, Fleet, Hampshire, GU51 2UY
Tel: 01453 397898
Gateshead IBC, Mulgrave Terrace, Gateshead, NE8 1AN
Tel: 0191 338 7220
Edmund House, 12-22 Newhall Street, Birmingham, B3 3AS
Tel: 0121 661 9881
web: www.milestonetp.co.uk

Scale	1:500 @ A1	Revision	P03
-------	------------	----------	-----

Drawing Number

25-058-04-S38