


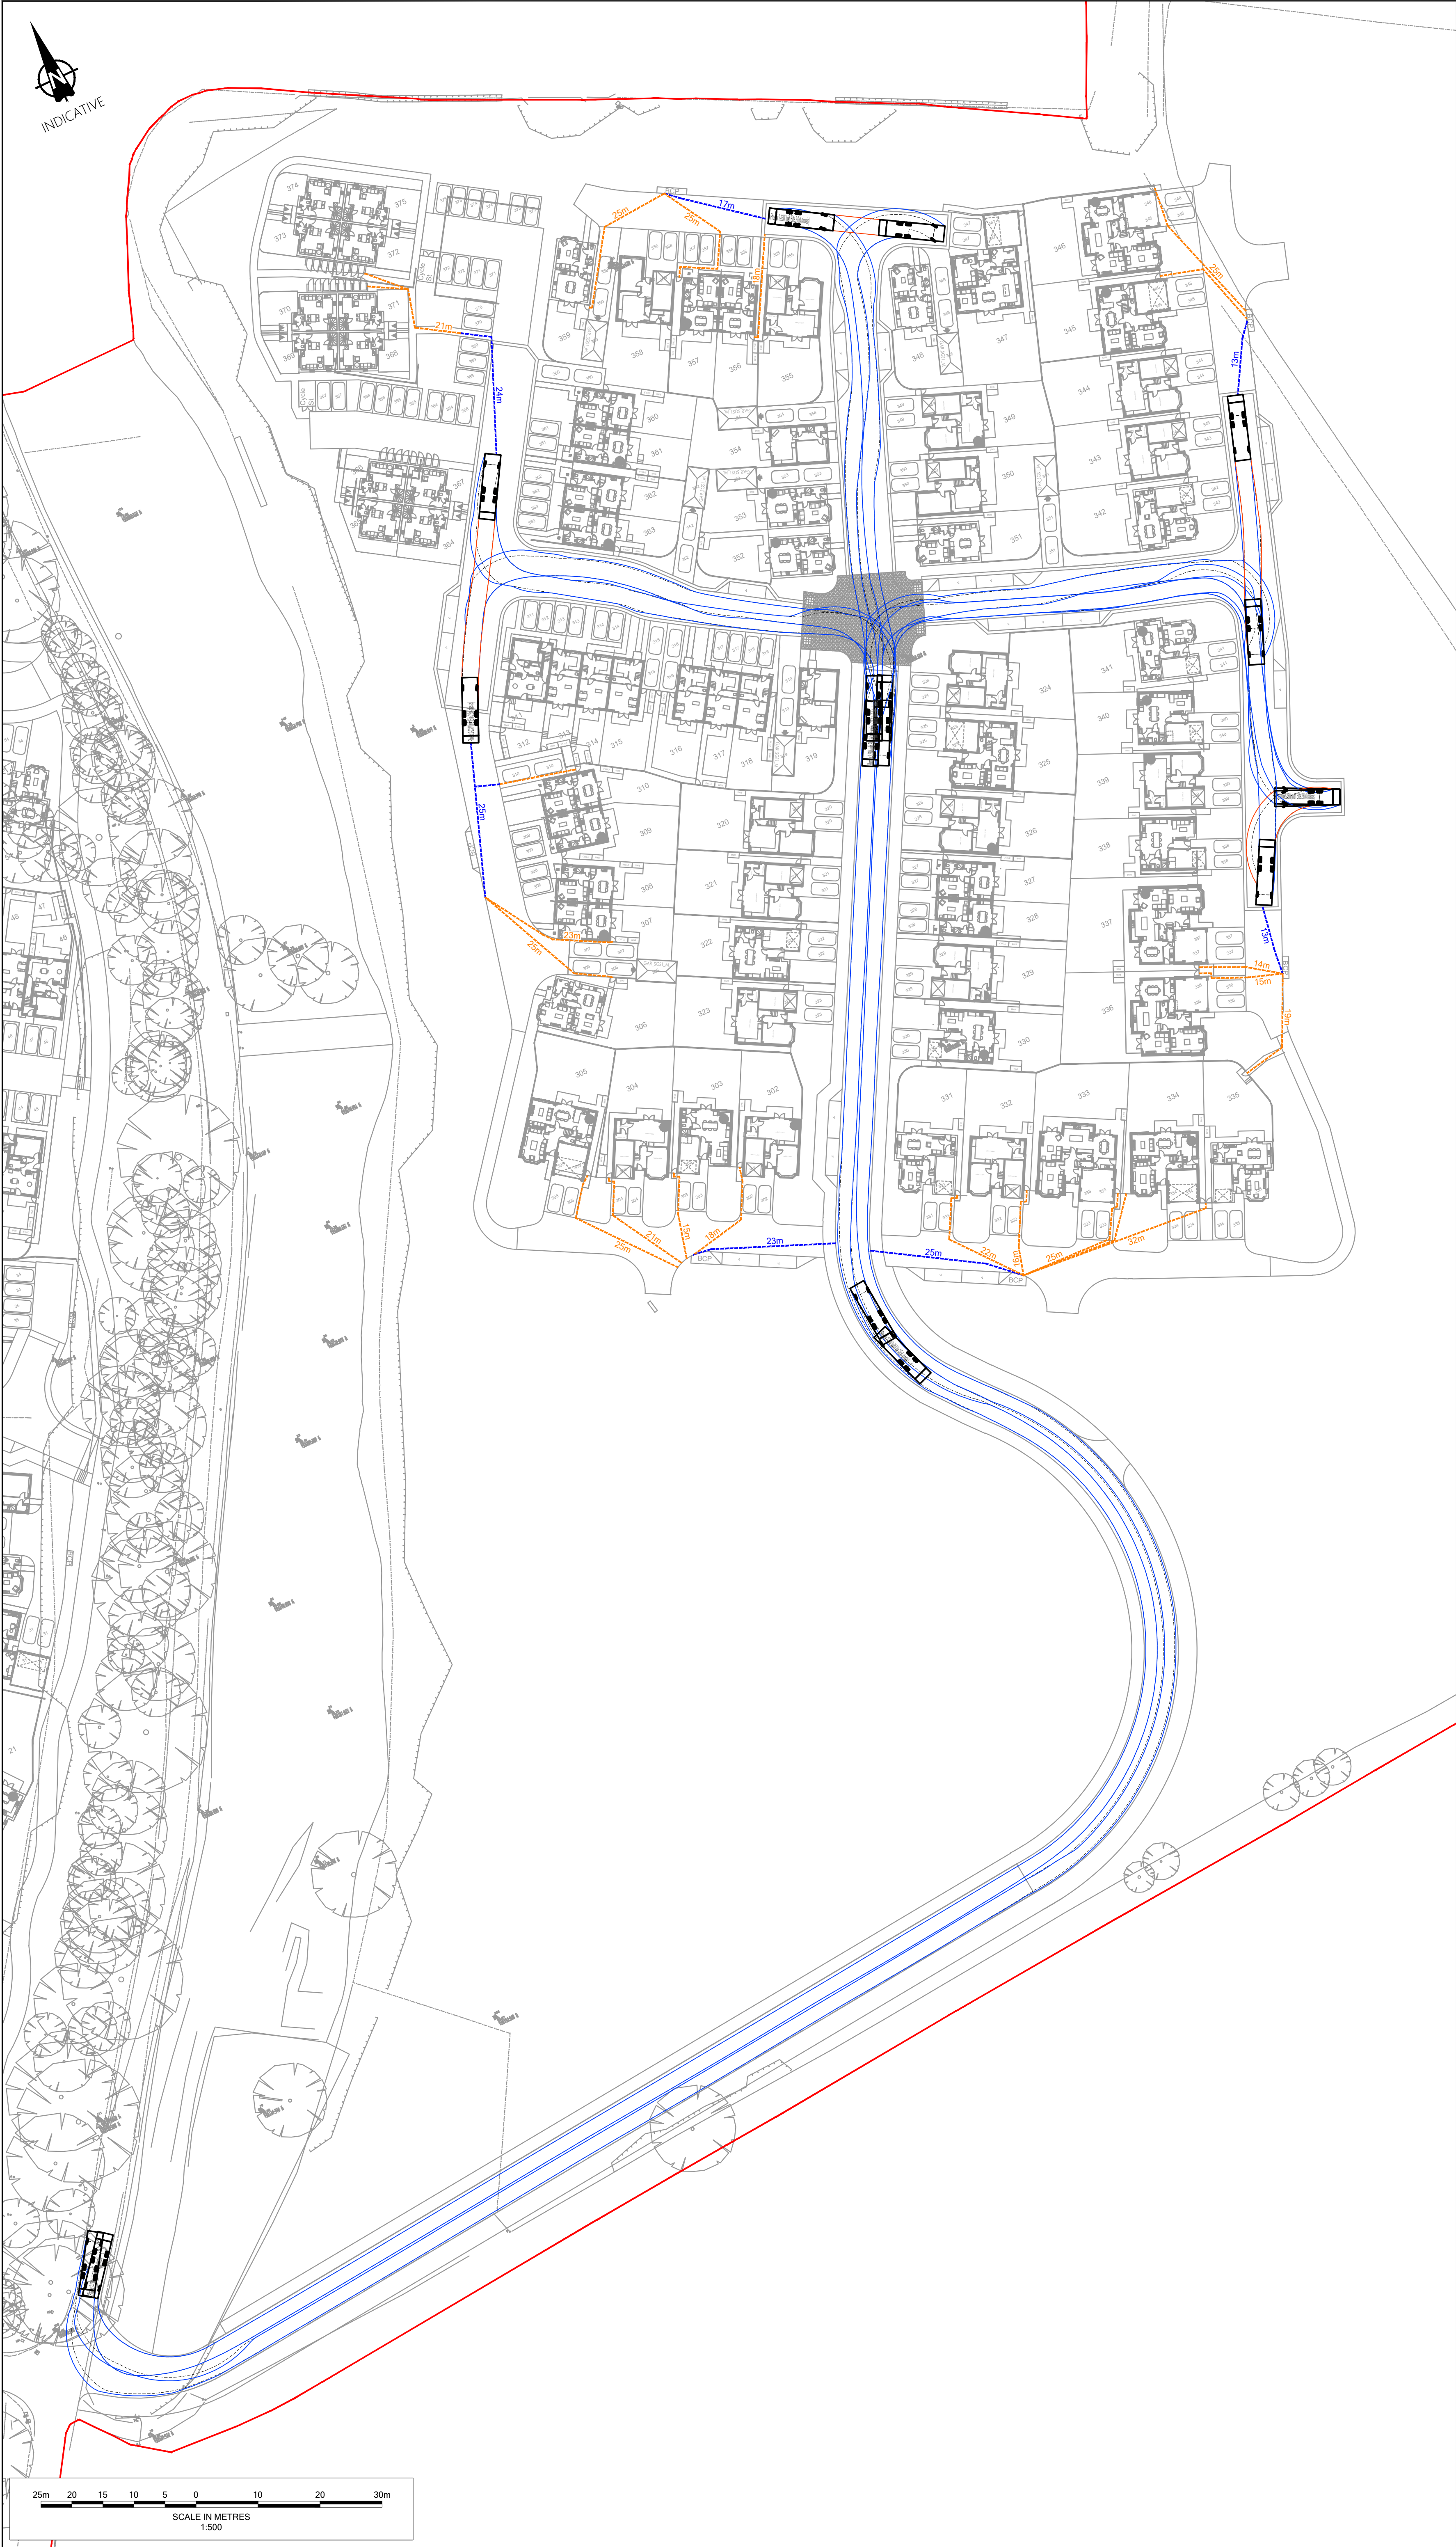

Notes

- Do not scale from this drawing. All dimensions shown are in metres unless noted otherwise.
- This drawing has been based upon topographical survey information produced by WSP and Milestone Transport Planning. Planning cannot be held responsible for any discrepancies which may arise because of it.

Vehicle Profile

Phoenix 2-23W (with Elite 2 6x4 chassis)

Overall Length	10.520m
Overall Width	2.530m
Overall Body Height	3.211m
Min Body Ground Clearance	0.416m
Track Width	2.530m
Lock to lock time	4.00s
Kerb to Kerb Turning Radius	9.950m

Key

- Resident Refuse drag distance from storage (≤25m)
- Refuse Operator drag distance from collection point (≤25m)

FOR APPROVAL

Ordnance Survey Licence number: 100057360

Rev.	Drn.	Date:	Details:	Chk:	App:
P01	AM	31/10/2025	First issue	LP	PK
P02	MB	25/11/2025	Amended layout	LP	BM
P03	MB	15/12/2025	Site layout updated	LP	BM
P04	MB	05/02/2026	Site layout updated	LP	BM
P05	MB	03/06/2026	New site layout	PK	BM
P06	MB	01/07/2026	Site layout updated	BM	PK

Client

Barratt David Wilson Homes

Project

Hurst Farm, Hurstwood Lane

Title

Phase 4
Refuse Tracking

MILESTONE
TRANSPORT PLANNING
7 Ancells Court, Rye Close, Fleet, Hampshire, GU51 2UY
Tel: 01483 387888
Gateshead IBC, Mulgrave Terrace, Gateshead, NE8 1AN
Tel: 0191 338 7220
3 Wharfside Street, Spaces The Mailbox Level 1, Birmingham, B1 1RD
Tel: 0121 661 9881
web: www.milestonetp.co.uk

Scale	1:500 @ A1	Revision	P06
-------	------------	----------	-----

Drawing Number

25-058-04-TK02