


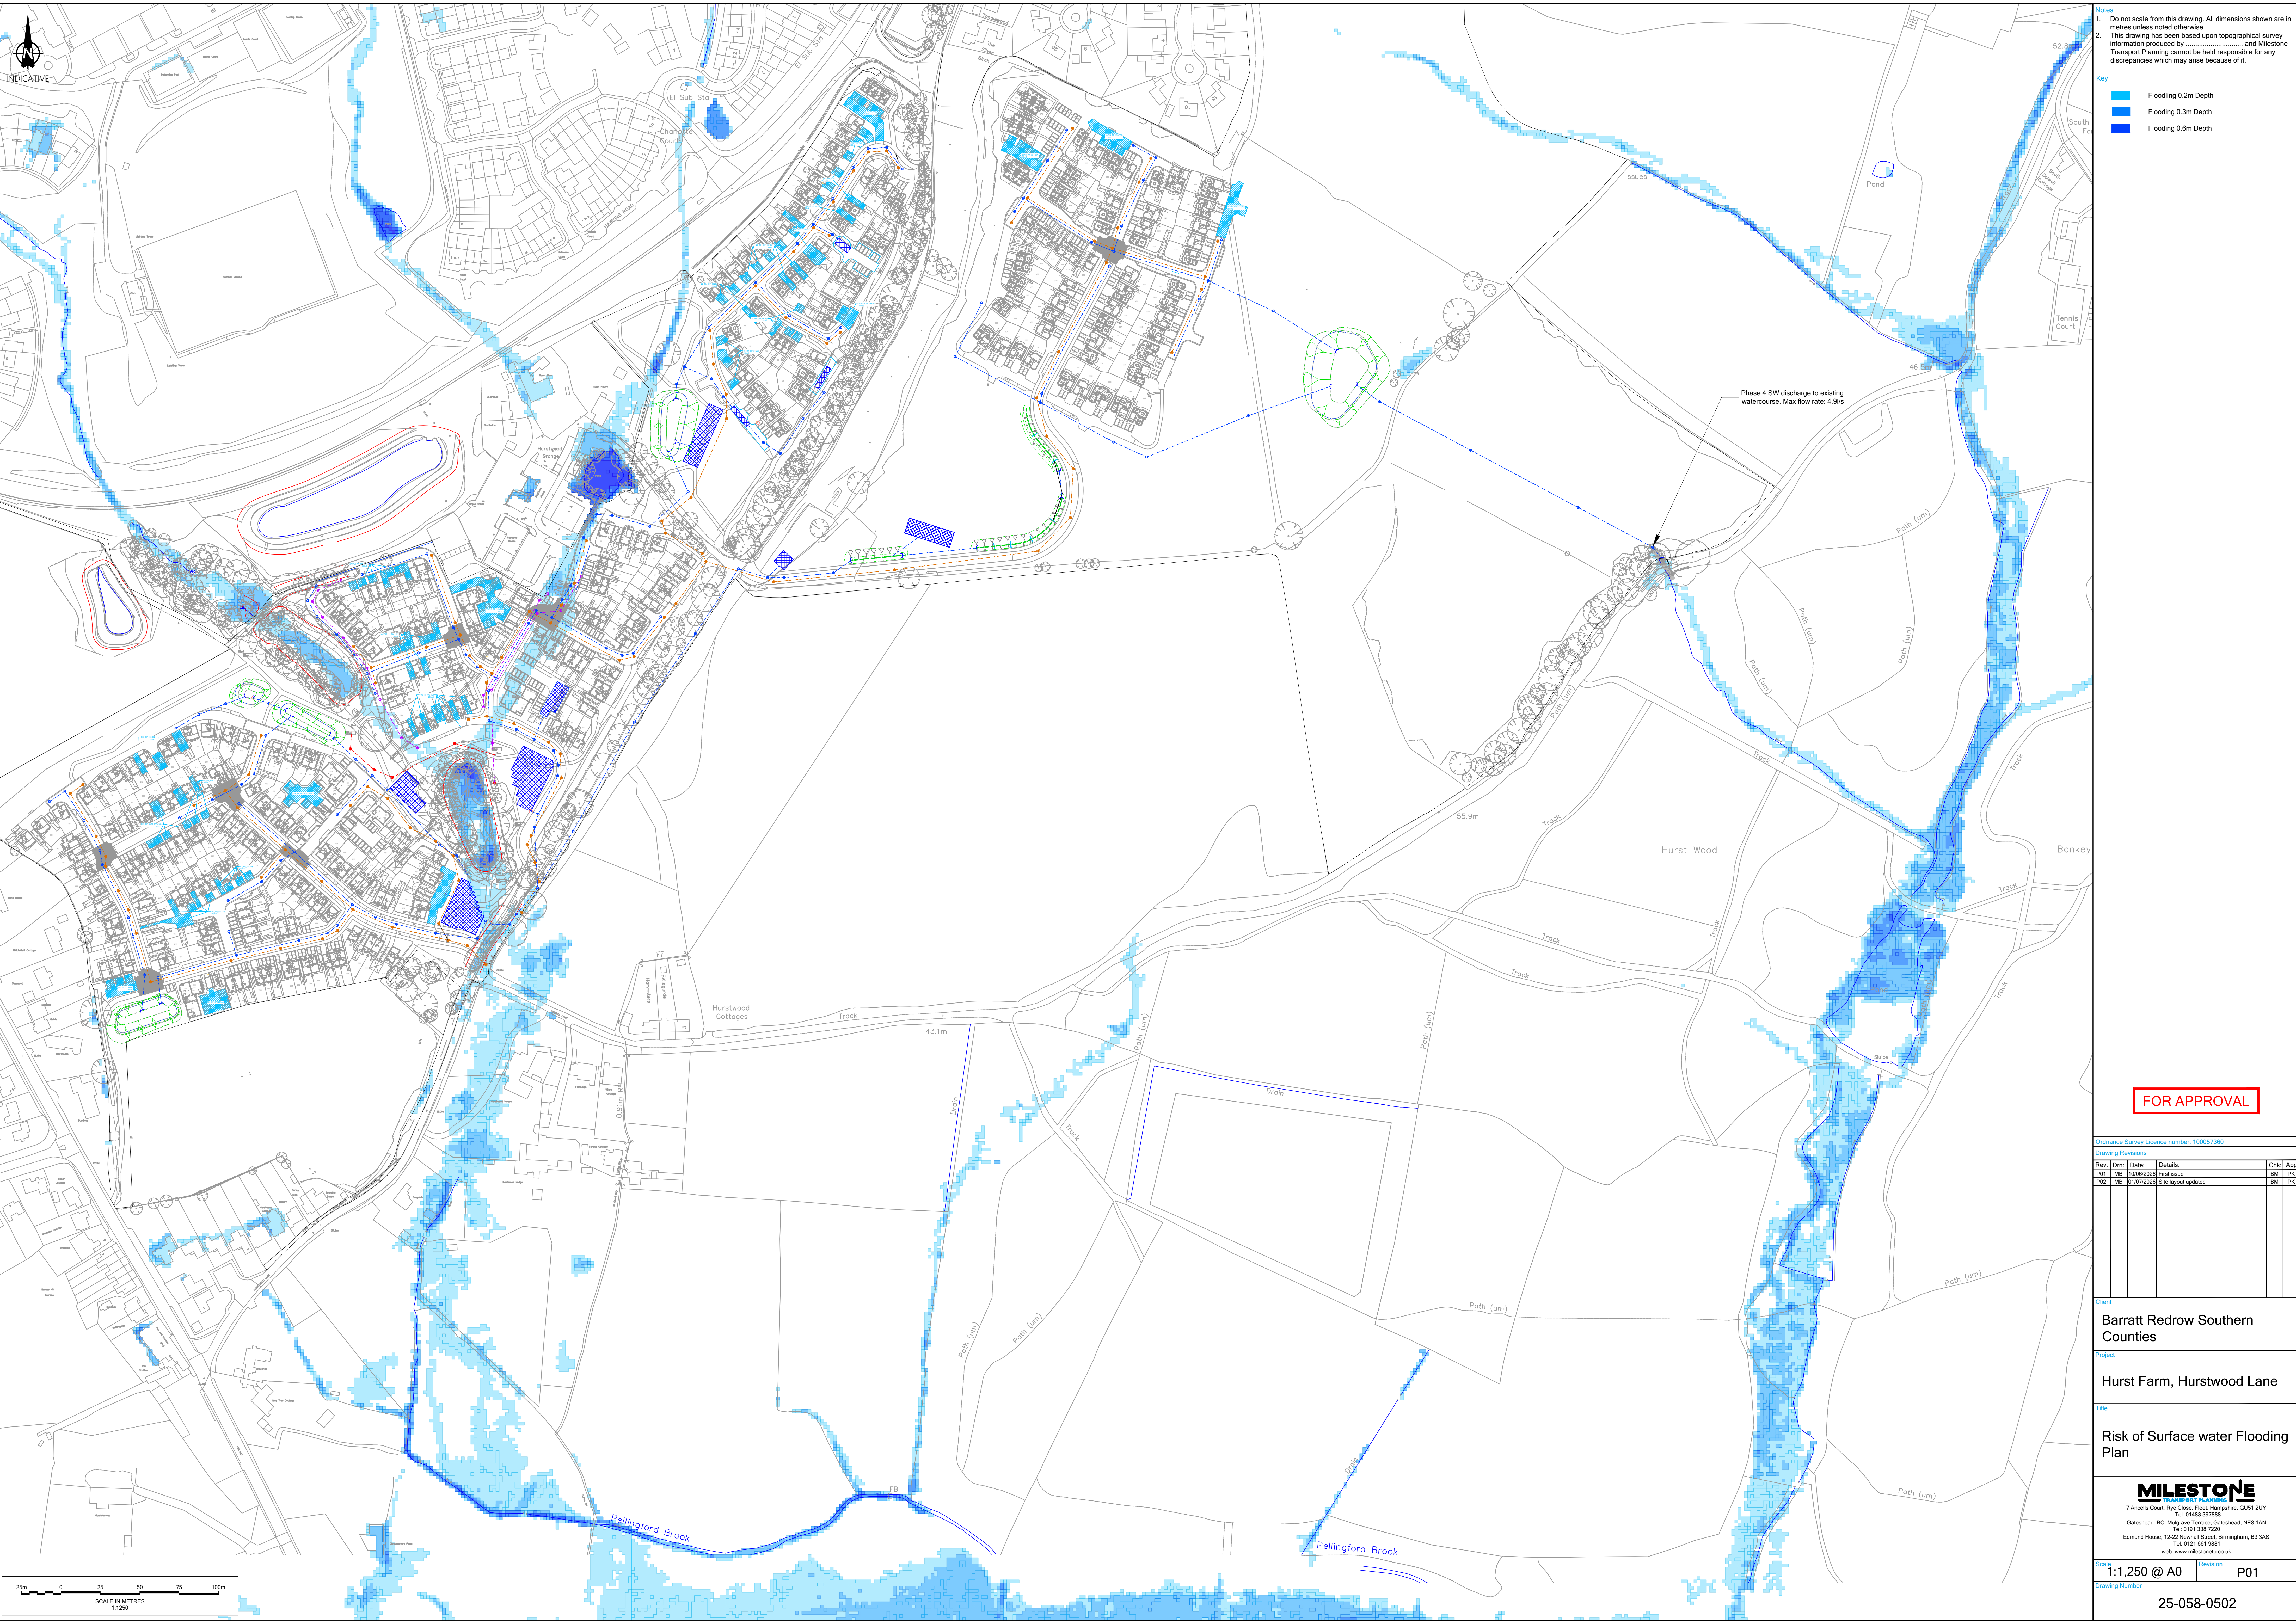

Notes

- Do not scale from this drawing. All dimensions shown are in metres unless noted otherwise.
- This drawing has been based upon topographical survey information produced by [redacted] and Milestone Transport Planning cannot be held responsible for any discrepancies which may arise because of it.

Key

- Flooding 0.2m Depth
- Flooding 0.3m Depth
- Flooding 0.6m Depth

FOR APPROVAL

Ordnance Survey Licence number: 100057360

Drawing Revisions					
Rev	Dim	Date	Details	Chk	App
P01	MB	15/06/2026	First issue	BM	PK
P02	MB	01/07/2026	Site layout updated	BM	PK

Client

Barratt Redrow Southern Counties

Project

Hurst Farm, Hurstwood Lane

Title

Risk of Surface water Flooding Plan

MILESTONE
7 Ancells Court, Pye Close, Fleet, Hampshire, GU51 2UY
Tel: 01483 207888
Gateshead IBC, Mulgrave Terrace, Gateshead, NE8 1AN
Tel: 0191 538 7220
Edmund House, 12-22 Newhall Street, Birmingham, B3 3AS
Tel: 0121 661 5881
www.milestonetp.co.uk

Scale
1:1,250 @ A0

Revision
P01

Drawing Number
25-058-0502