
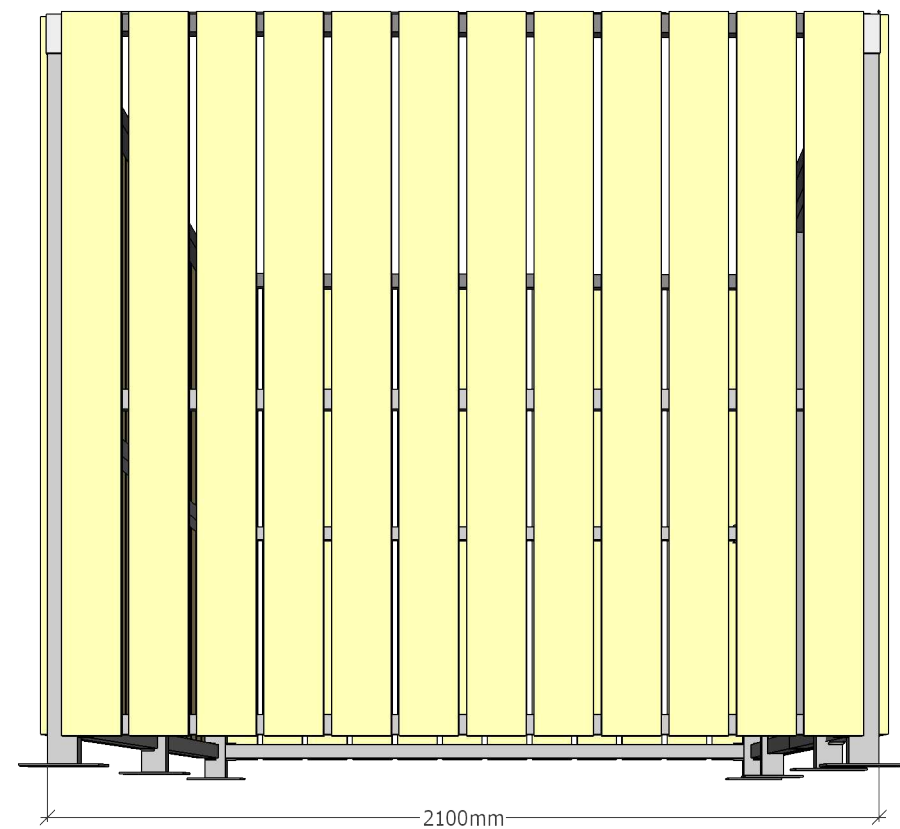


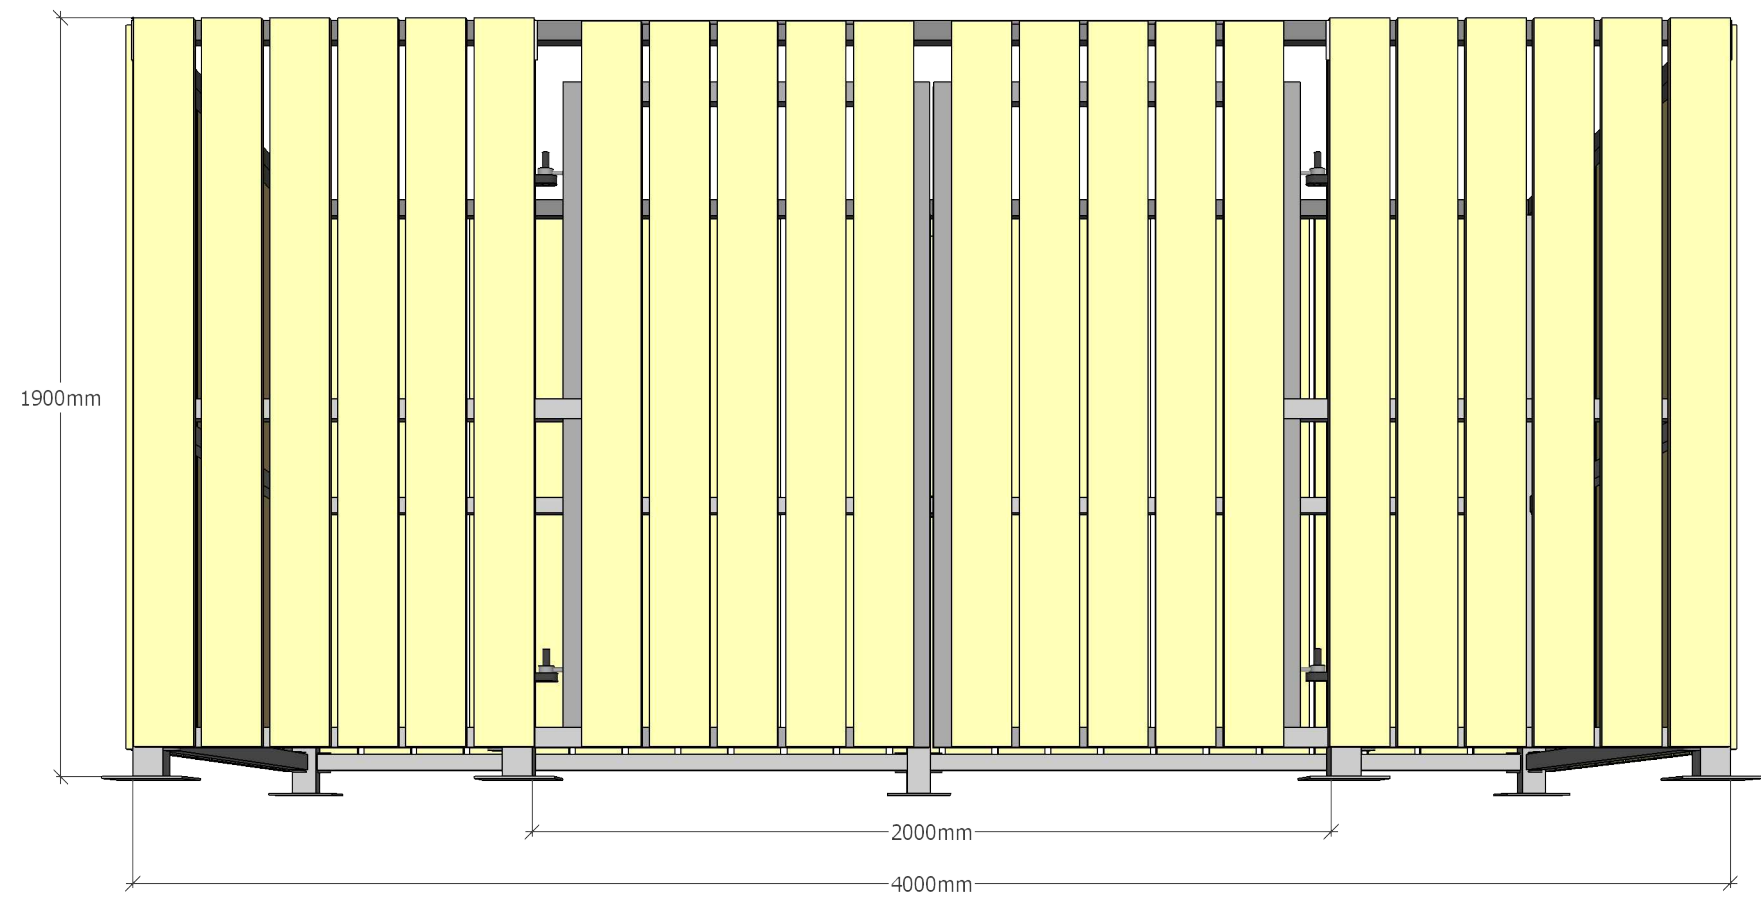

# **EURO BIN STORE**

**4000mm Wide**

**2100mm Deep**

**1900mm High**

**75 x 75mm Uprights**

**50 x 50mm Rails**

**200 x 200mm Base Plates**

**150 x 22mm Softwood Cladding**

Barricade Fabrications Ltd  
Unit 6 Conway Industrial Estate  
Skull House Lane, Appley Bridge  
Wigan, Lancashire, WN6 9DW  
Tel: 0845 900 2131  
Fax: 0845 900 2132  
Email: info@barricade.co.uk



**DRAWING NAME:**

**PRODUCT CODE:**

**PROJECT:**

**SCALE:**

**DATE:**

**DRAWN BY: J.E**

**CHECKED BY: K.B.E**

## **DO NOT SCALE**

ALL DIMENSIONS ARE TO BE CHECKED ON  
SITE WITH ALLOWANCES FOR VARIATIONS  
DUE TO NORMAL MANUFACTURING TOLERANCES

DRAWING ERRORS OR OMISSIONS ARE TO BE  
REPORTED AND CHECK WITH DESIGN OFFICE

NONE OF THE WORK CONTENT SHOWN IN THIS  
DRAWING FOR ANY COMPANY MAY PROCEED UNTIL  
APPROVED COPIES ARE DISTRIBUTED AND CLEARLY  
MARKED ISSUED FOR CONSTRUCTION

THIS DRAWING IS COPYRIGHT AND NO PORTION SHOULD  
BE COPIED OR REPRODUCED WITHOUT THE CONSENT OF  
BARRICADE LTD

## **REVISIONS**

|   | MM/DD/YY    | REMARKS |
|---|-------------|---------|
| 1 | .../.../... |         |
| 2 | .../.../... |         |
| 3 | .../.../... |         |
| 4 | .../.../... |         |
| 5 | .../.../... |         |