



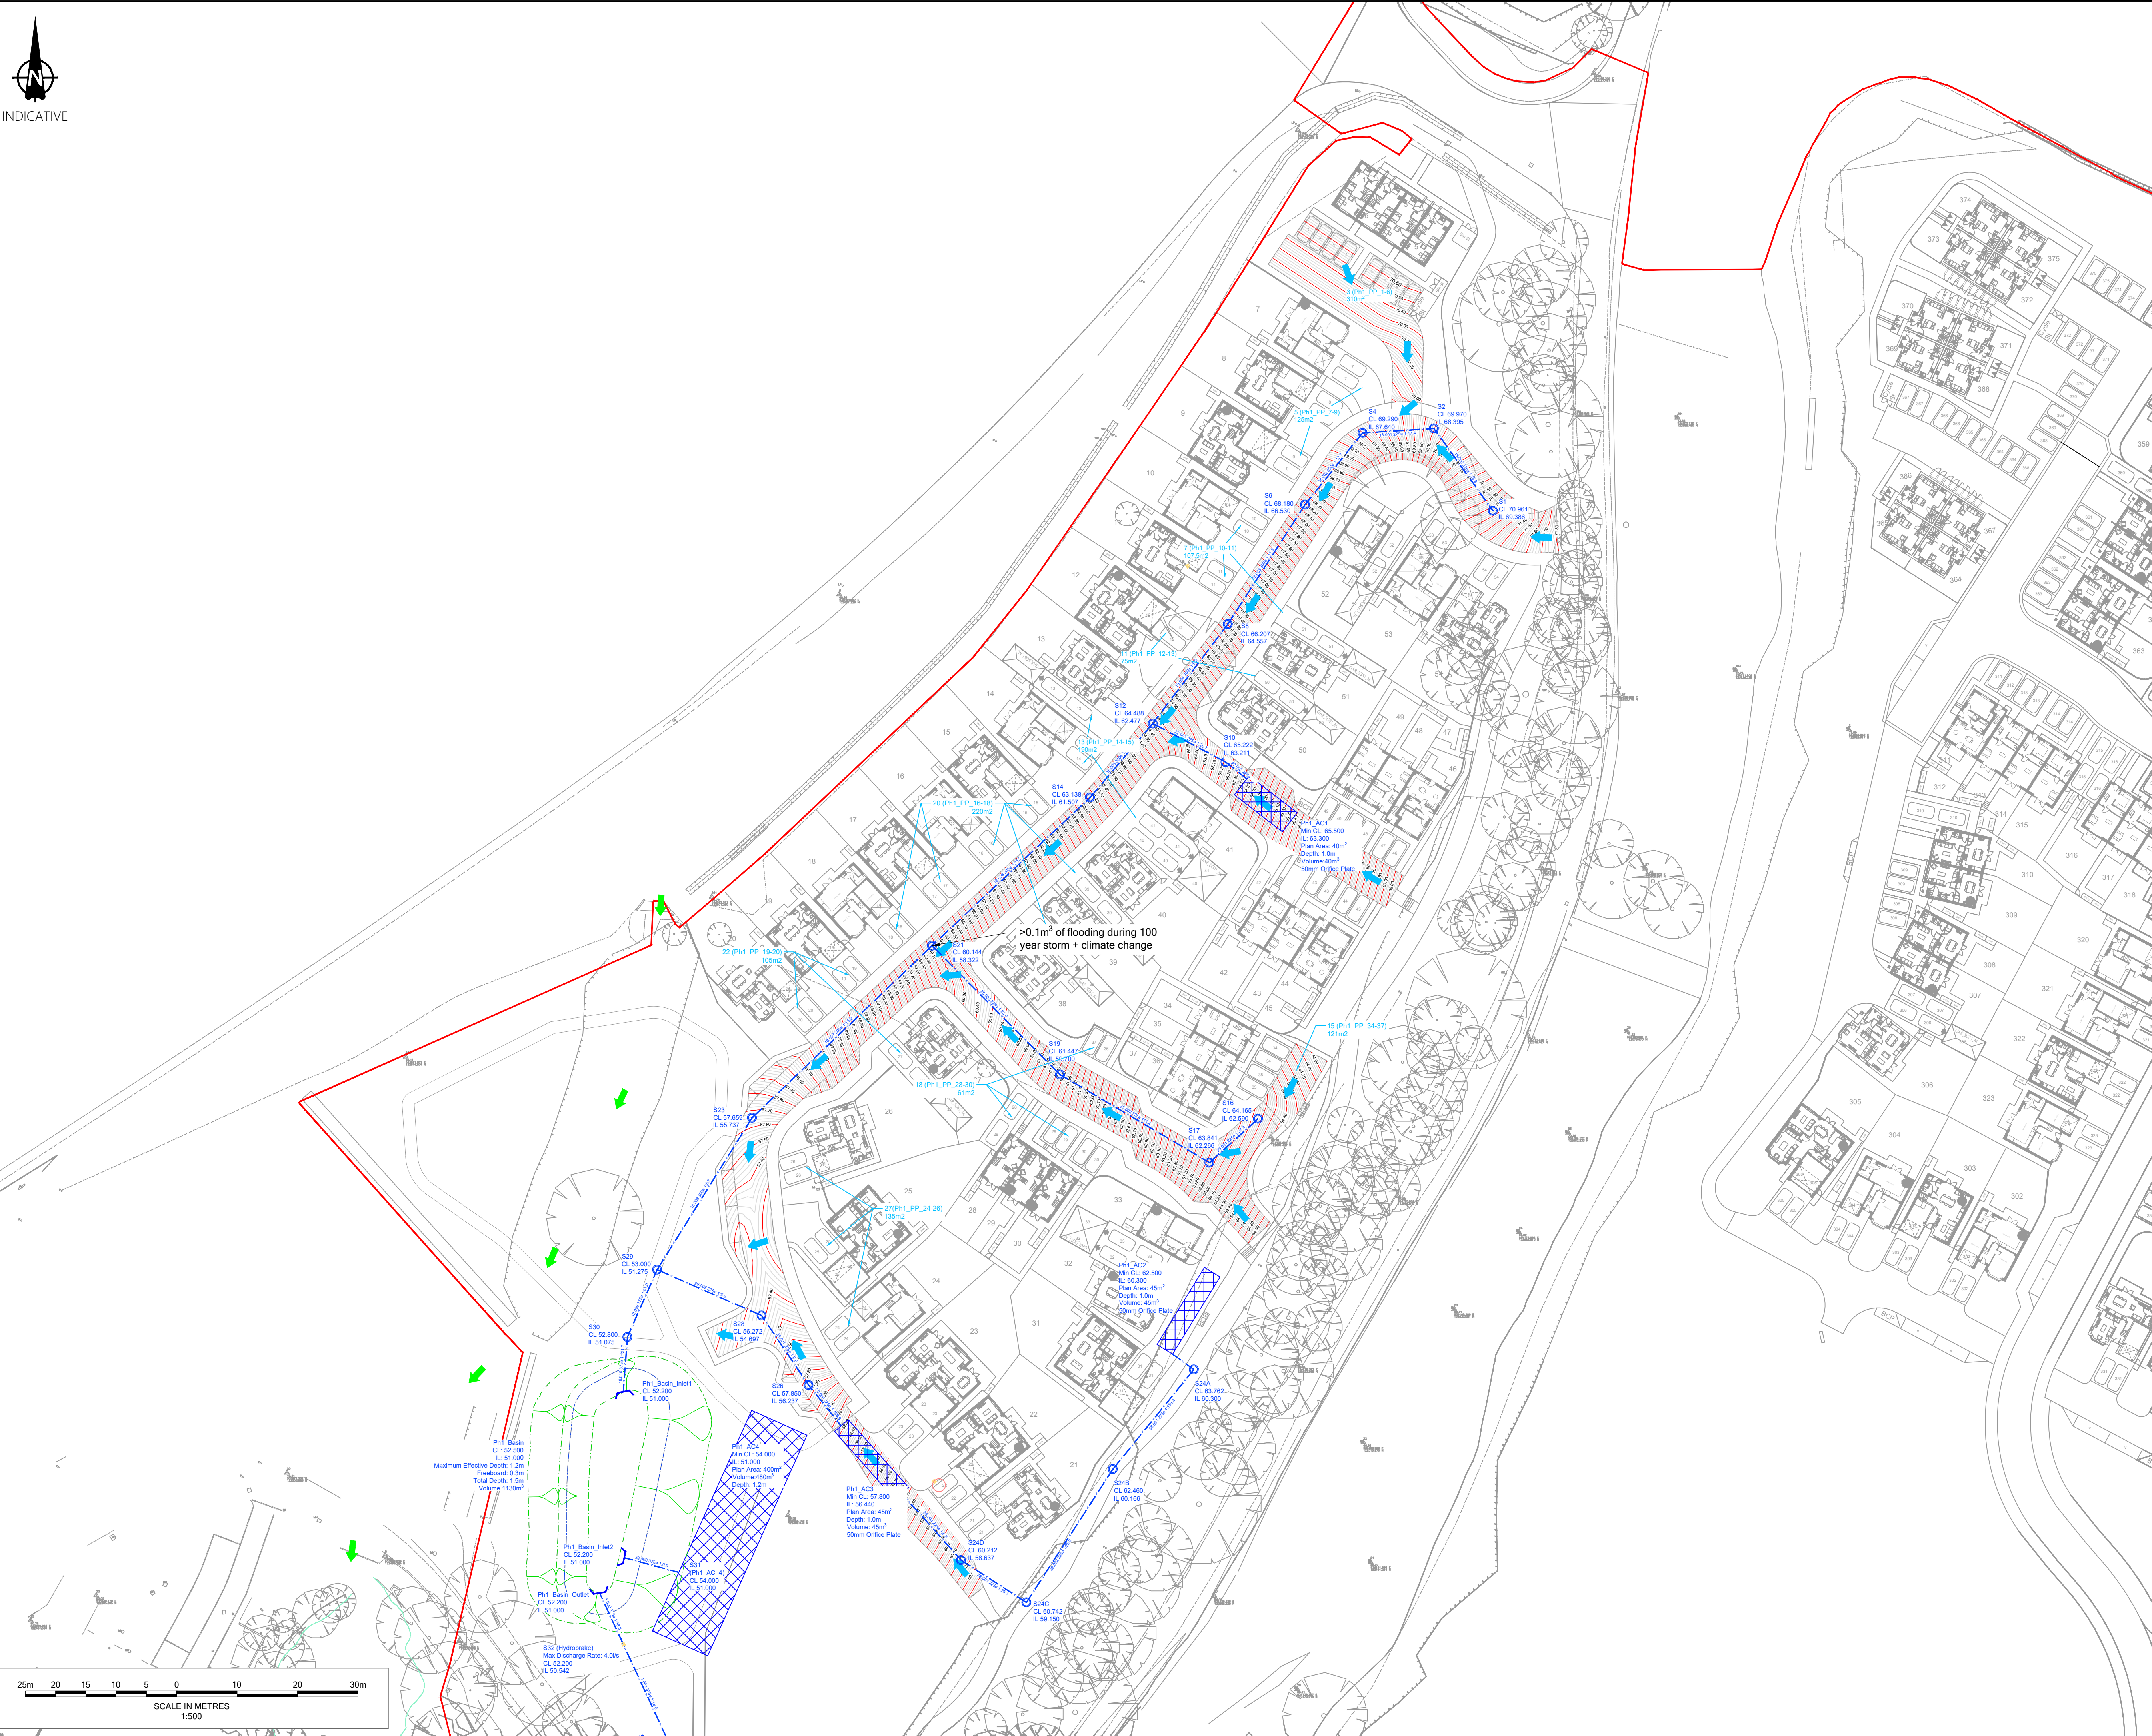

INDICATIVE

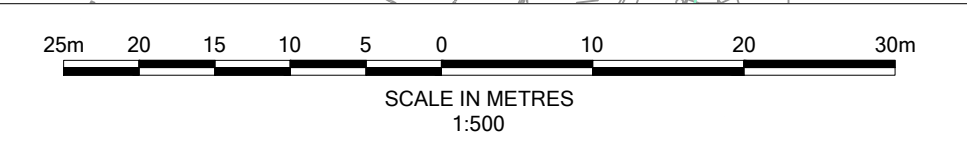

Notes

- Do not scale from this drawing. All dimensions shown are in metres unless noted otherwise.
- This drawing has been based upon topographical survey information produced by WSP and Milestone Transport. Planning cannot be held responsible for any discrepancies which may arise because of it.

Key

- Overland flow direction arrow
- Existing overland flow path to be maintained

FOR APPROVAL

Ordinance Survey Licence number: 100057360

Rev:	Dm:	Date:	Details:	Chk:	App:
P01	AM	28/11/2025	First issue	LP	PK
P02	MB	15/12/2025	New site layout	LP	BM
P03	MB	05/02/2026	New site layout	LP	BM
P04	MB	01/07/2026	Site layout updated, flows updated	BM	PK

Client

Barratt David Wilson Homes

Project

Hurst Farm, Hurstwood Lane

Title


Phase 1
Overland Flow Plan

MILESTONE
TRANSPORT PLANNING
7 Ancells Court, Rye Close, Fleet, Hampshire, GU51 2UY
Tel: 01483 397888
Gateshead IBC, Mulgrave Terrace, Gateshead, NE8 1AN
Tel: 0191 338 7220
3 Wharfedale Street, Spaces The Mailbox Level 1, Birmingham, B1 1RD
Tel: 0121 661 9881
web: www.milestonetp.co.uk

Scale
1:500 @ A1

Revision
P04

Drawing Number
25-058-01-0510

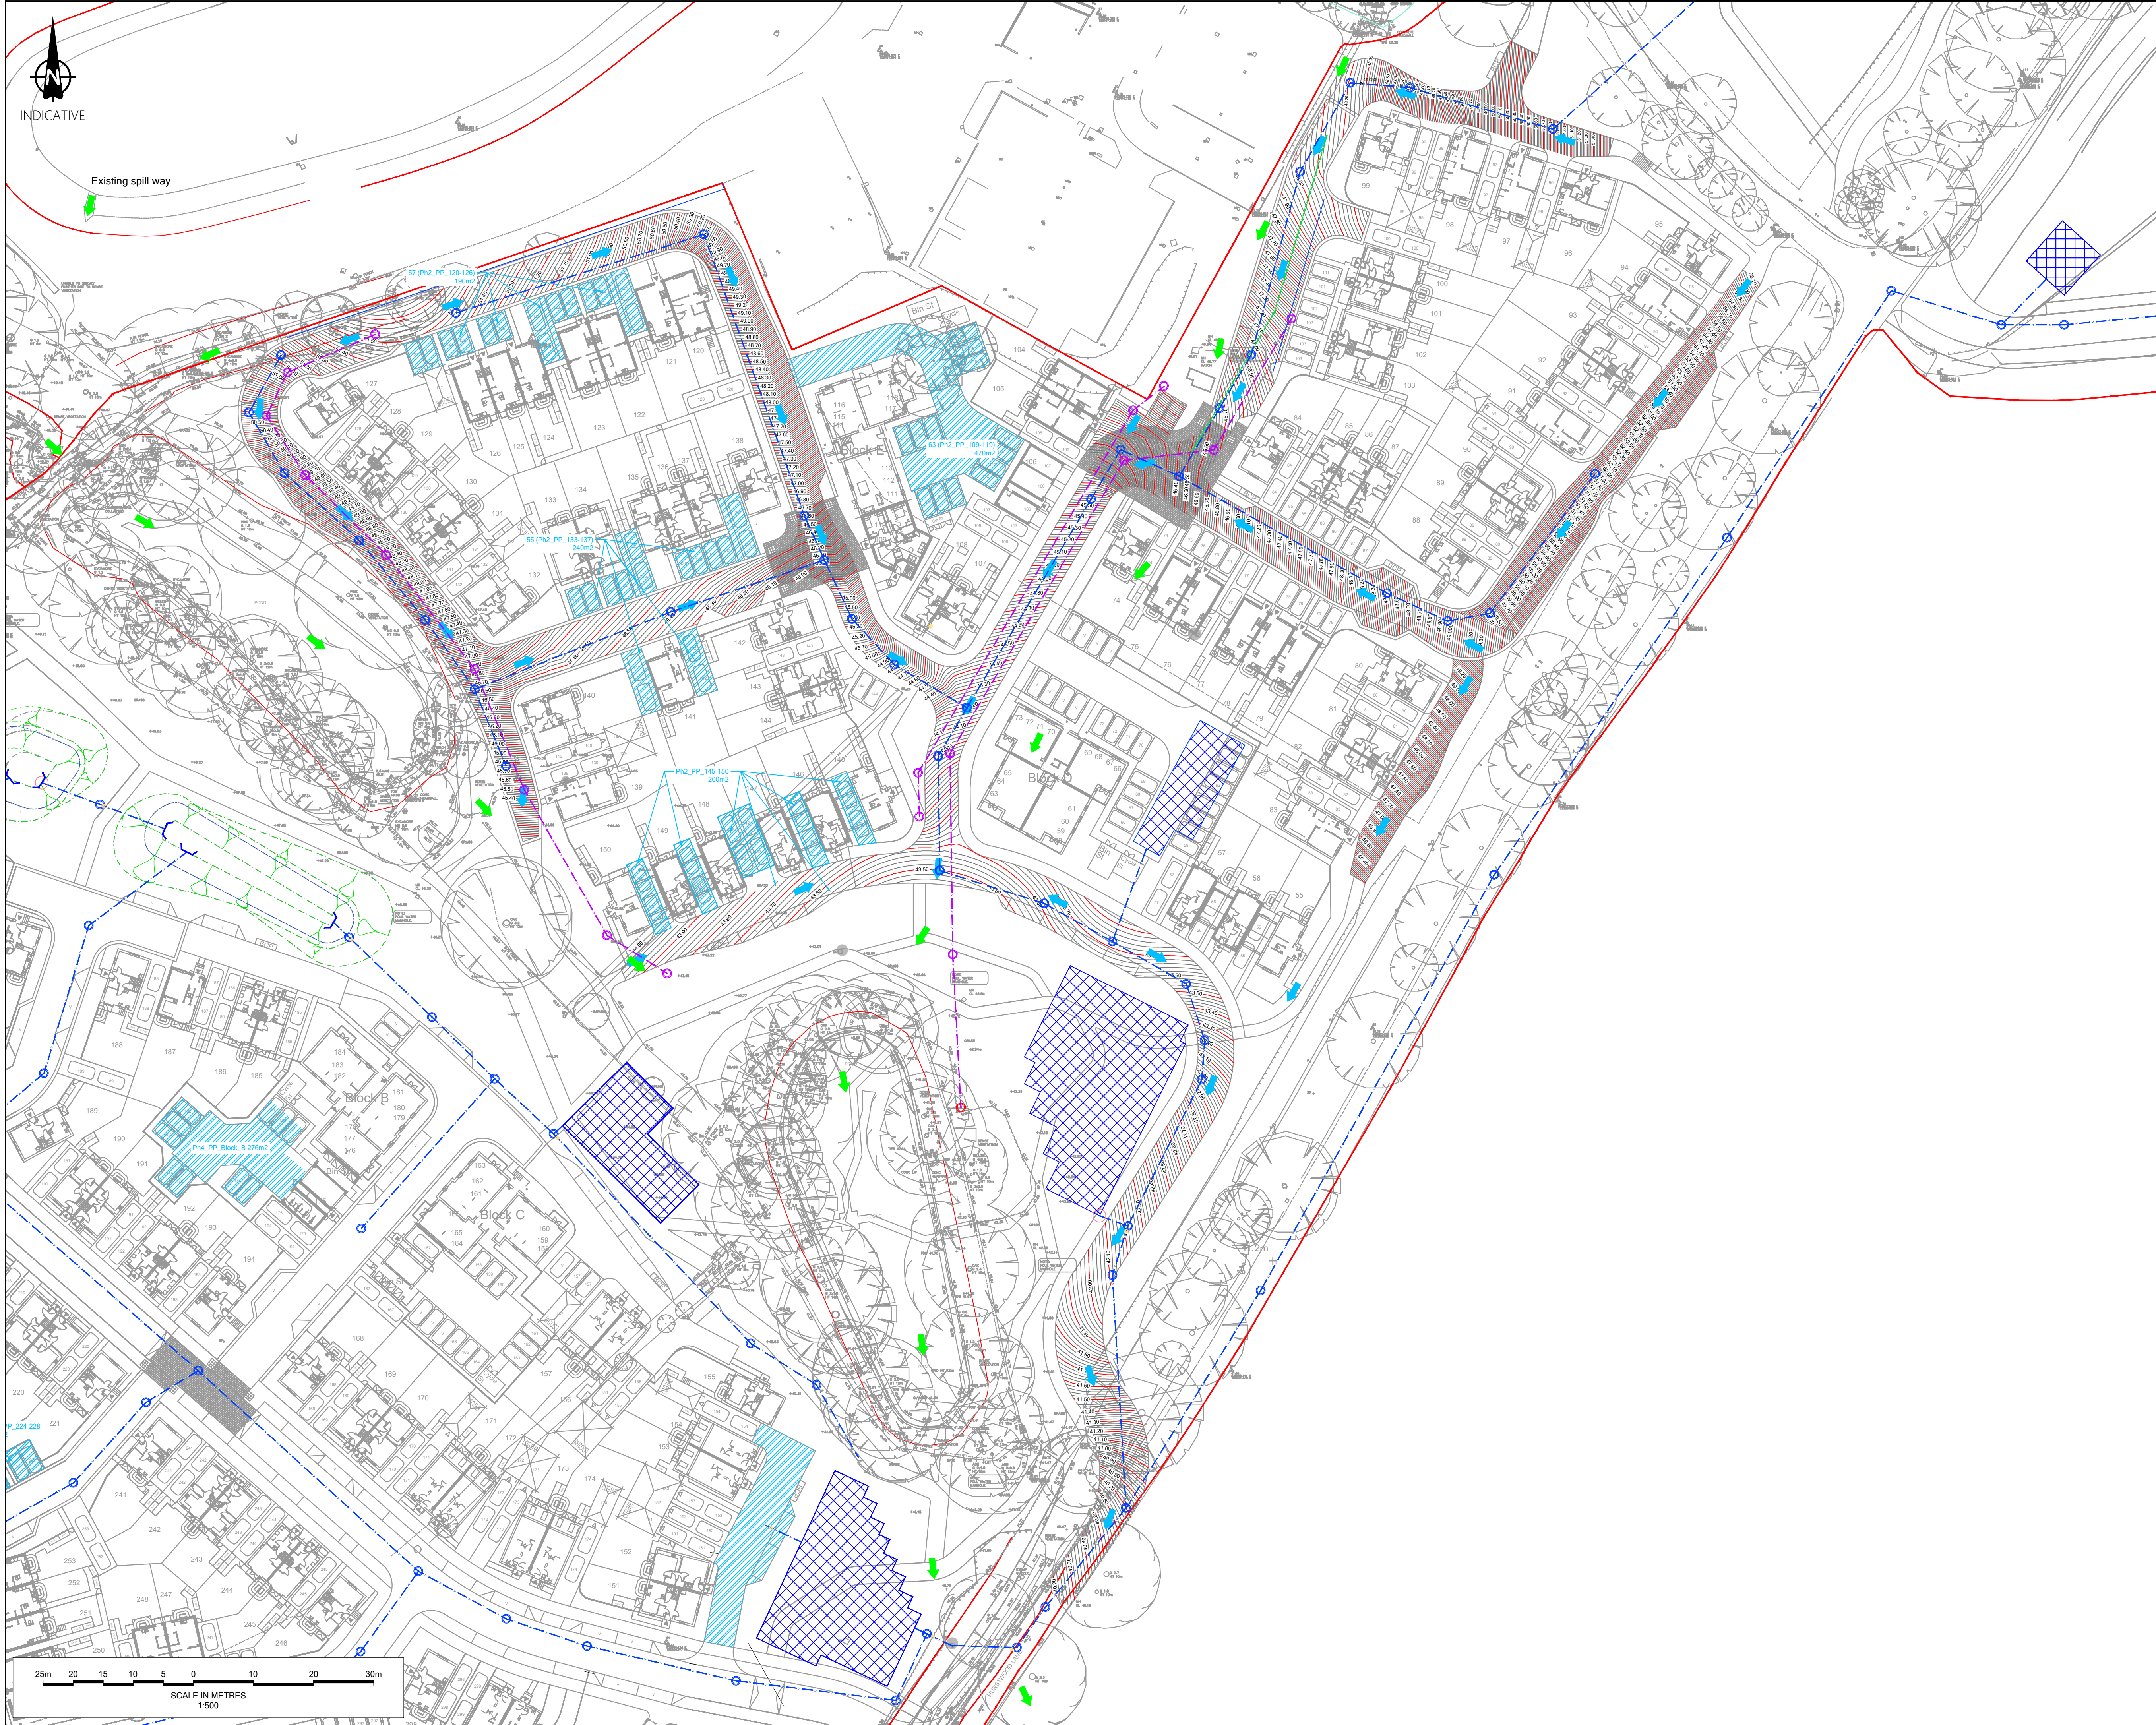

Notes

- Do not scale from this drawing. All dimensions shown are in metres unless noted otherwise.
- This drawing has been based upon topographical survey information produced by WSP and Milestone Transport. Planning cannot be held responsible for any discrepancies which may arise because of it.

Key

- Overland flow direction arrow
- Existing overland flow path to be maintained

FOR APPROVAL

Ordnance Survey Licence number: 100057360

Drawing Revisions					
Rev:	Dm:	Date:	Details:	Chk:	App:
P01	AM	28/11/2025	First issue	LP	PK
P02	MB	15/12/2025	Site layout updated	LP	PK
P03	MB	26/01/2026	Site layout updated	LP	PK
P04	MB	01/07/2026	Site layout updated, flows updated	BM	PK

Client

Barratt David Wilson Homes

Project

Hurst Farm, Hurstwood Lane

Title

Phase 2
Overland Flow Plan

MILESTONE
TRANSPORT PLANNING
7 Ancells Court, Rye Close, Fleet, Hampshire, GU51 2UY
Tel: 01483 397888
Gateshead IBC, Mulgrave Terrace, Gateshead, NE8 1AN
Tel: 0191 338 7220
3 Wharfside Street, Spaces The Mailbox Level 1, Birmingham, B1 1RD
Tel: 0121 661 9881
web: www.milestonetp.co.uk



Scale	1:500 @ A1	Revision	P04
-------	------------	----------	-----

Drawing Number

25-058-02-0510



INDICATIVE

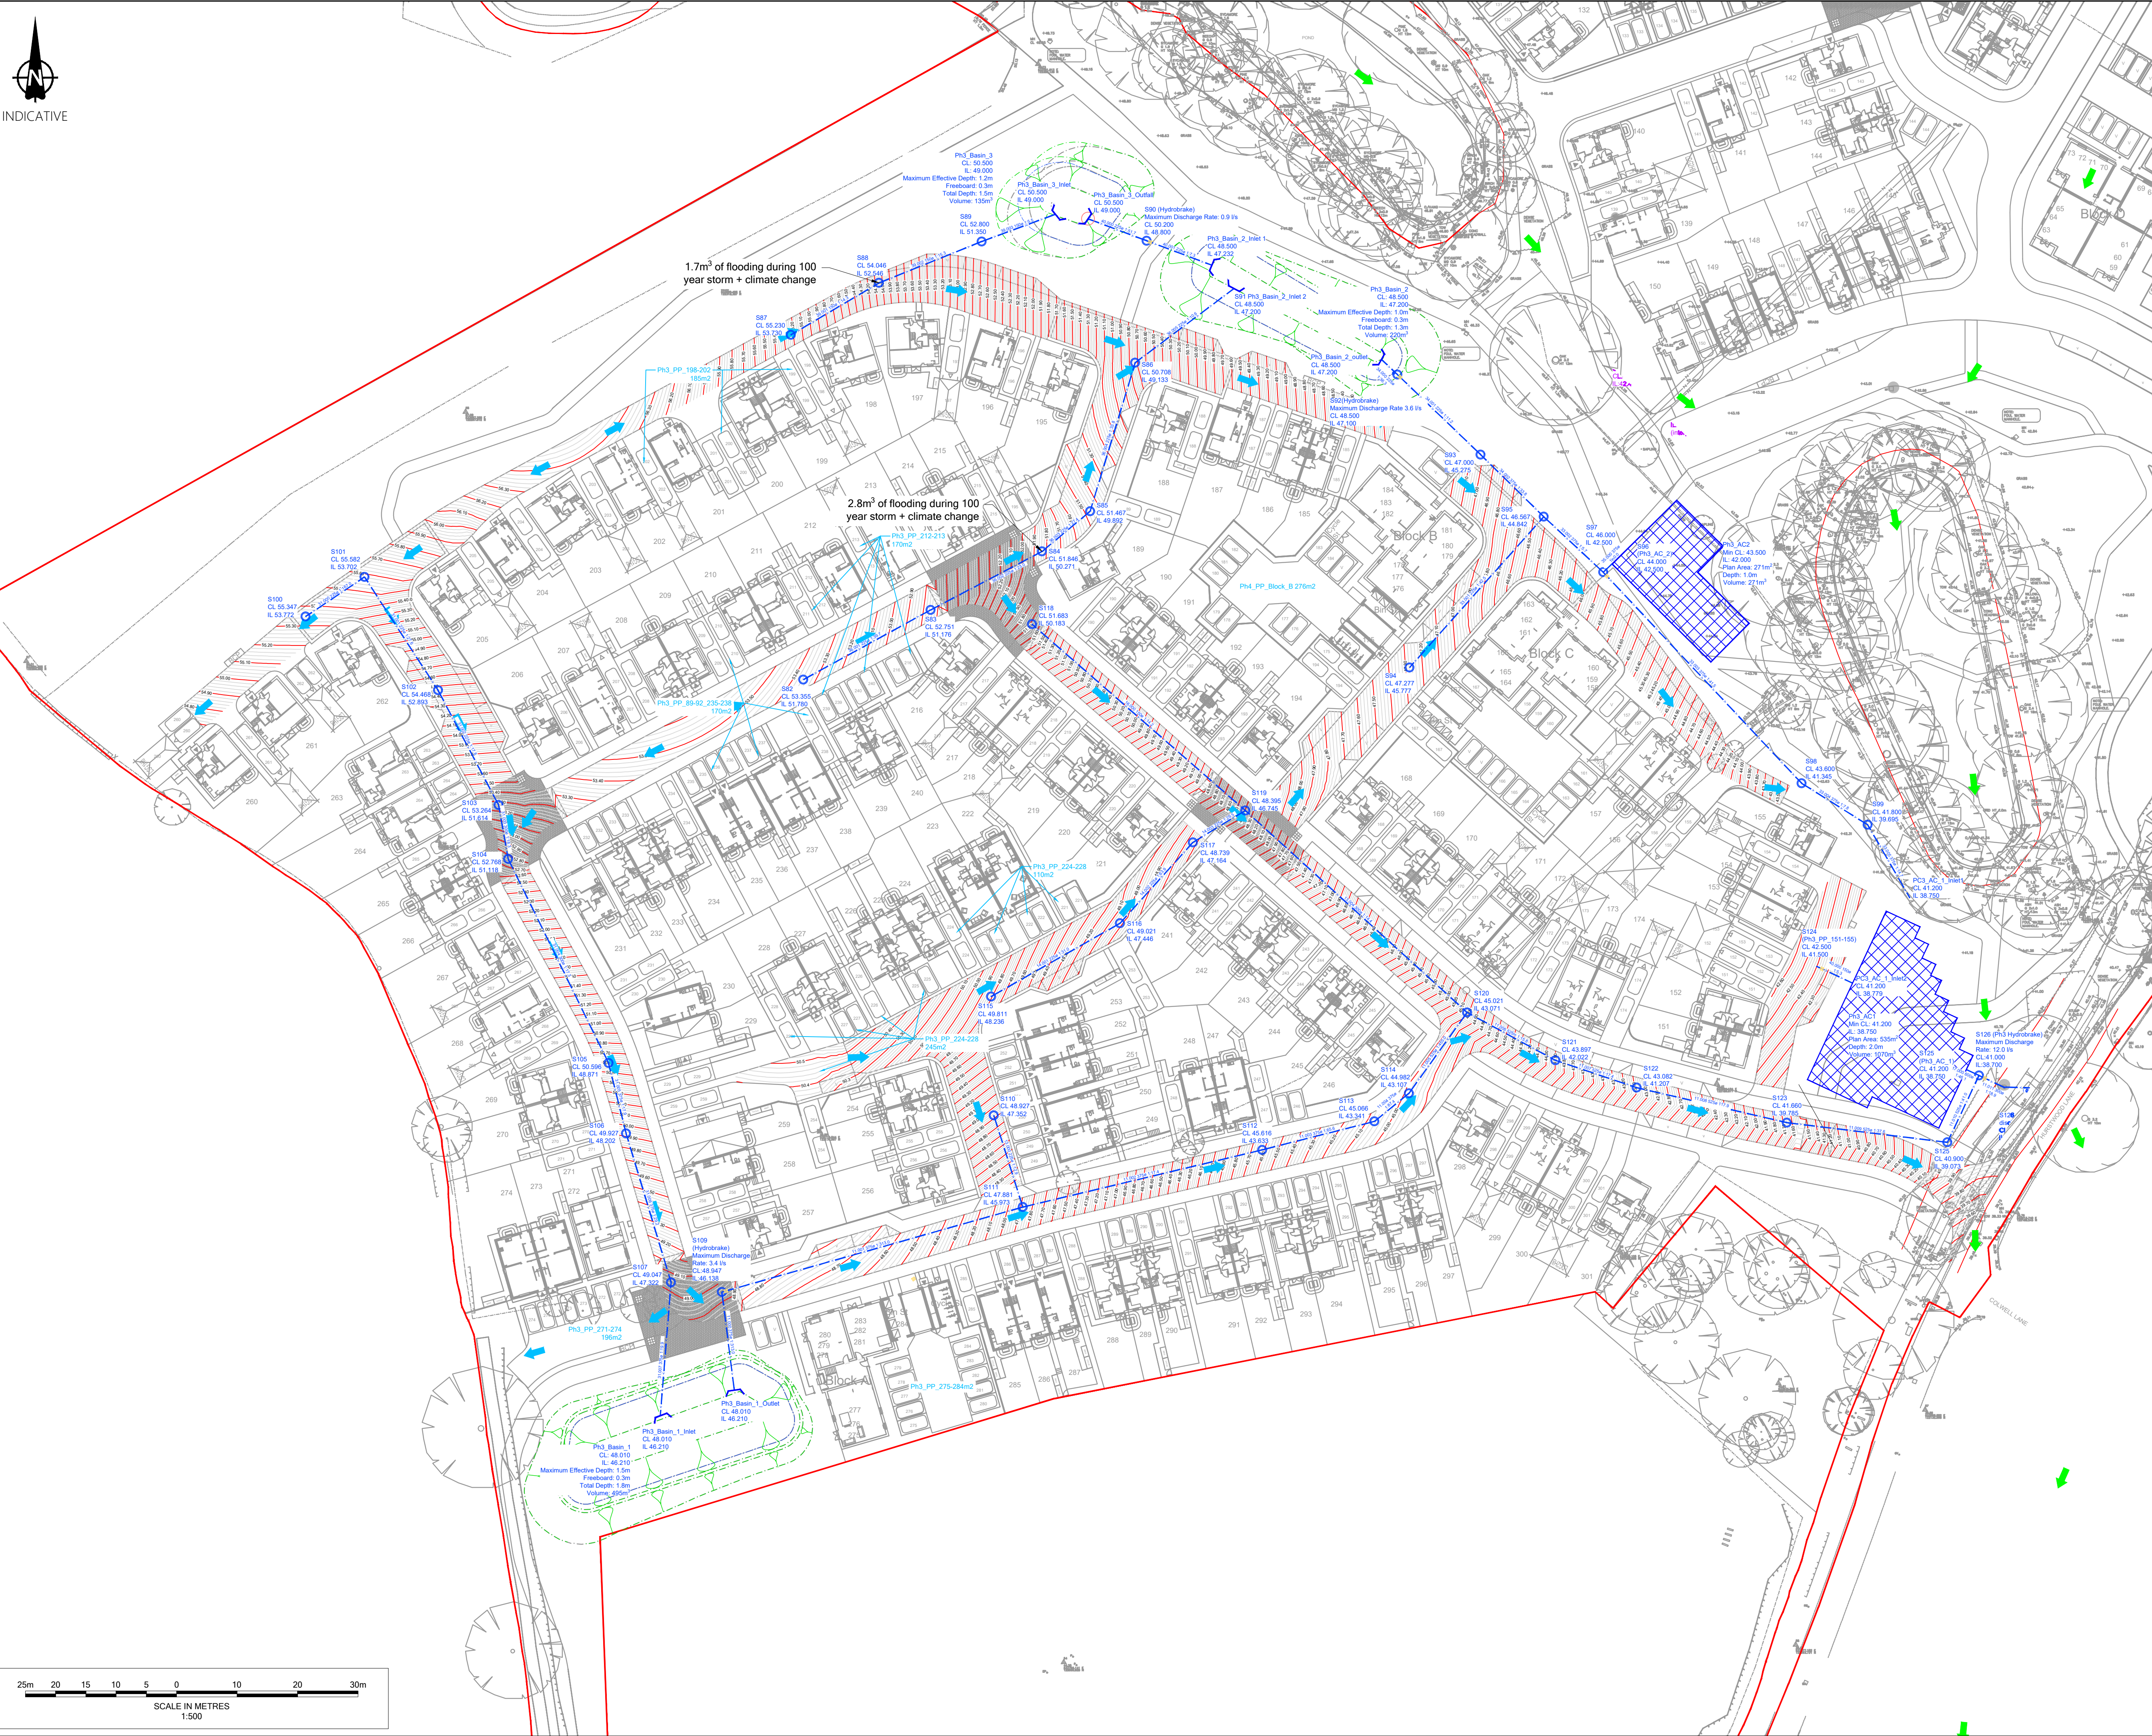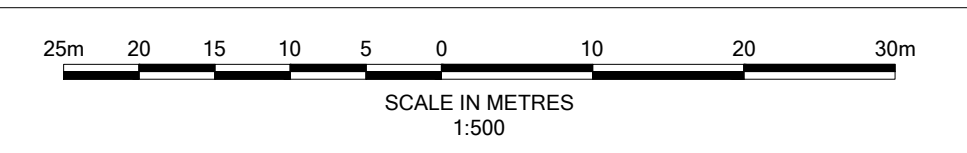

- Notes
1. Do not scale from this drawing. All dimensions shown are in metres unless noted otherwise.
 2. This drawing has been based upon topographical survey information produced by WSP and Milestone Transport. Planning cannot be held responsible for any discrepancies which may arise because of it.

- Key
- Overland flow direction arrow
 - Existing overland flow path to be maintained

FOR APPROVAL

Ordnance Survey Licence number: 100057360

Drawing Revisions

Rev	Dm	Date	Details	Chk	App
P01	AM	28/11/2025	First issue	LP	PK
P02	MB	15/12/2025	Site layout updated	LP	PK
P03	MB	05/02/2026	Site layout updated	LP	PK
P04	MB	01/07/2026	Site layout updated, flows updated	BM	PK

Client

Barratt David Wilson Homes

Project

Hurst Farm, Hurstwood Lane

Title

Phase 3
Overland Flow Plan

MILESTONE
TRANSPORT PLANNING

7 Ancells Court, Rye Close, Fleet, Hampshire, GU51 2UY
Tel: 01483 397888
Gateshead IBC, Mulgrave Terrace, Gateshead, NE8 1AN
Tel: 0191 338 7220
3 Wharfedale Street, Spaces The Mailbox Level 1, Birmingham, B1 1RD
Tel: 0121 661 9881
web: www.milestonetp.co.uk


Scale 1:500 @ A1 Revision P04

Drawing Number

25-058-03-0510



INDICATIVE

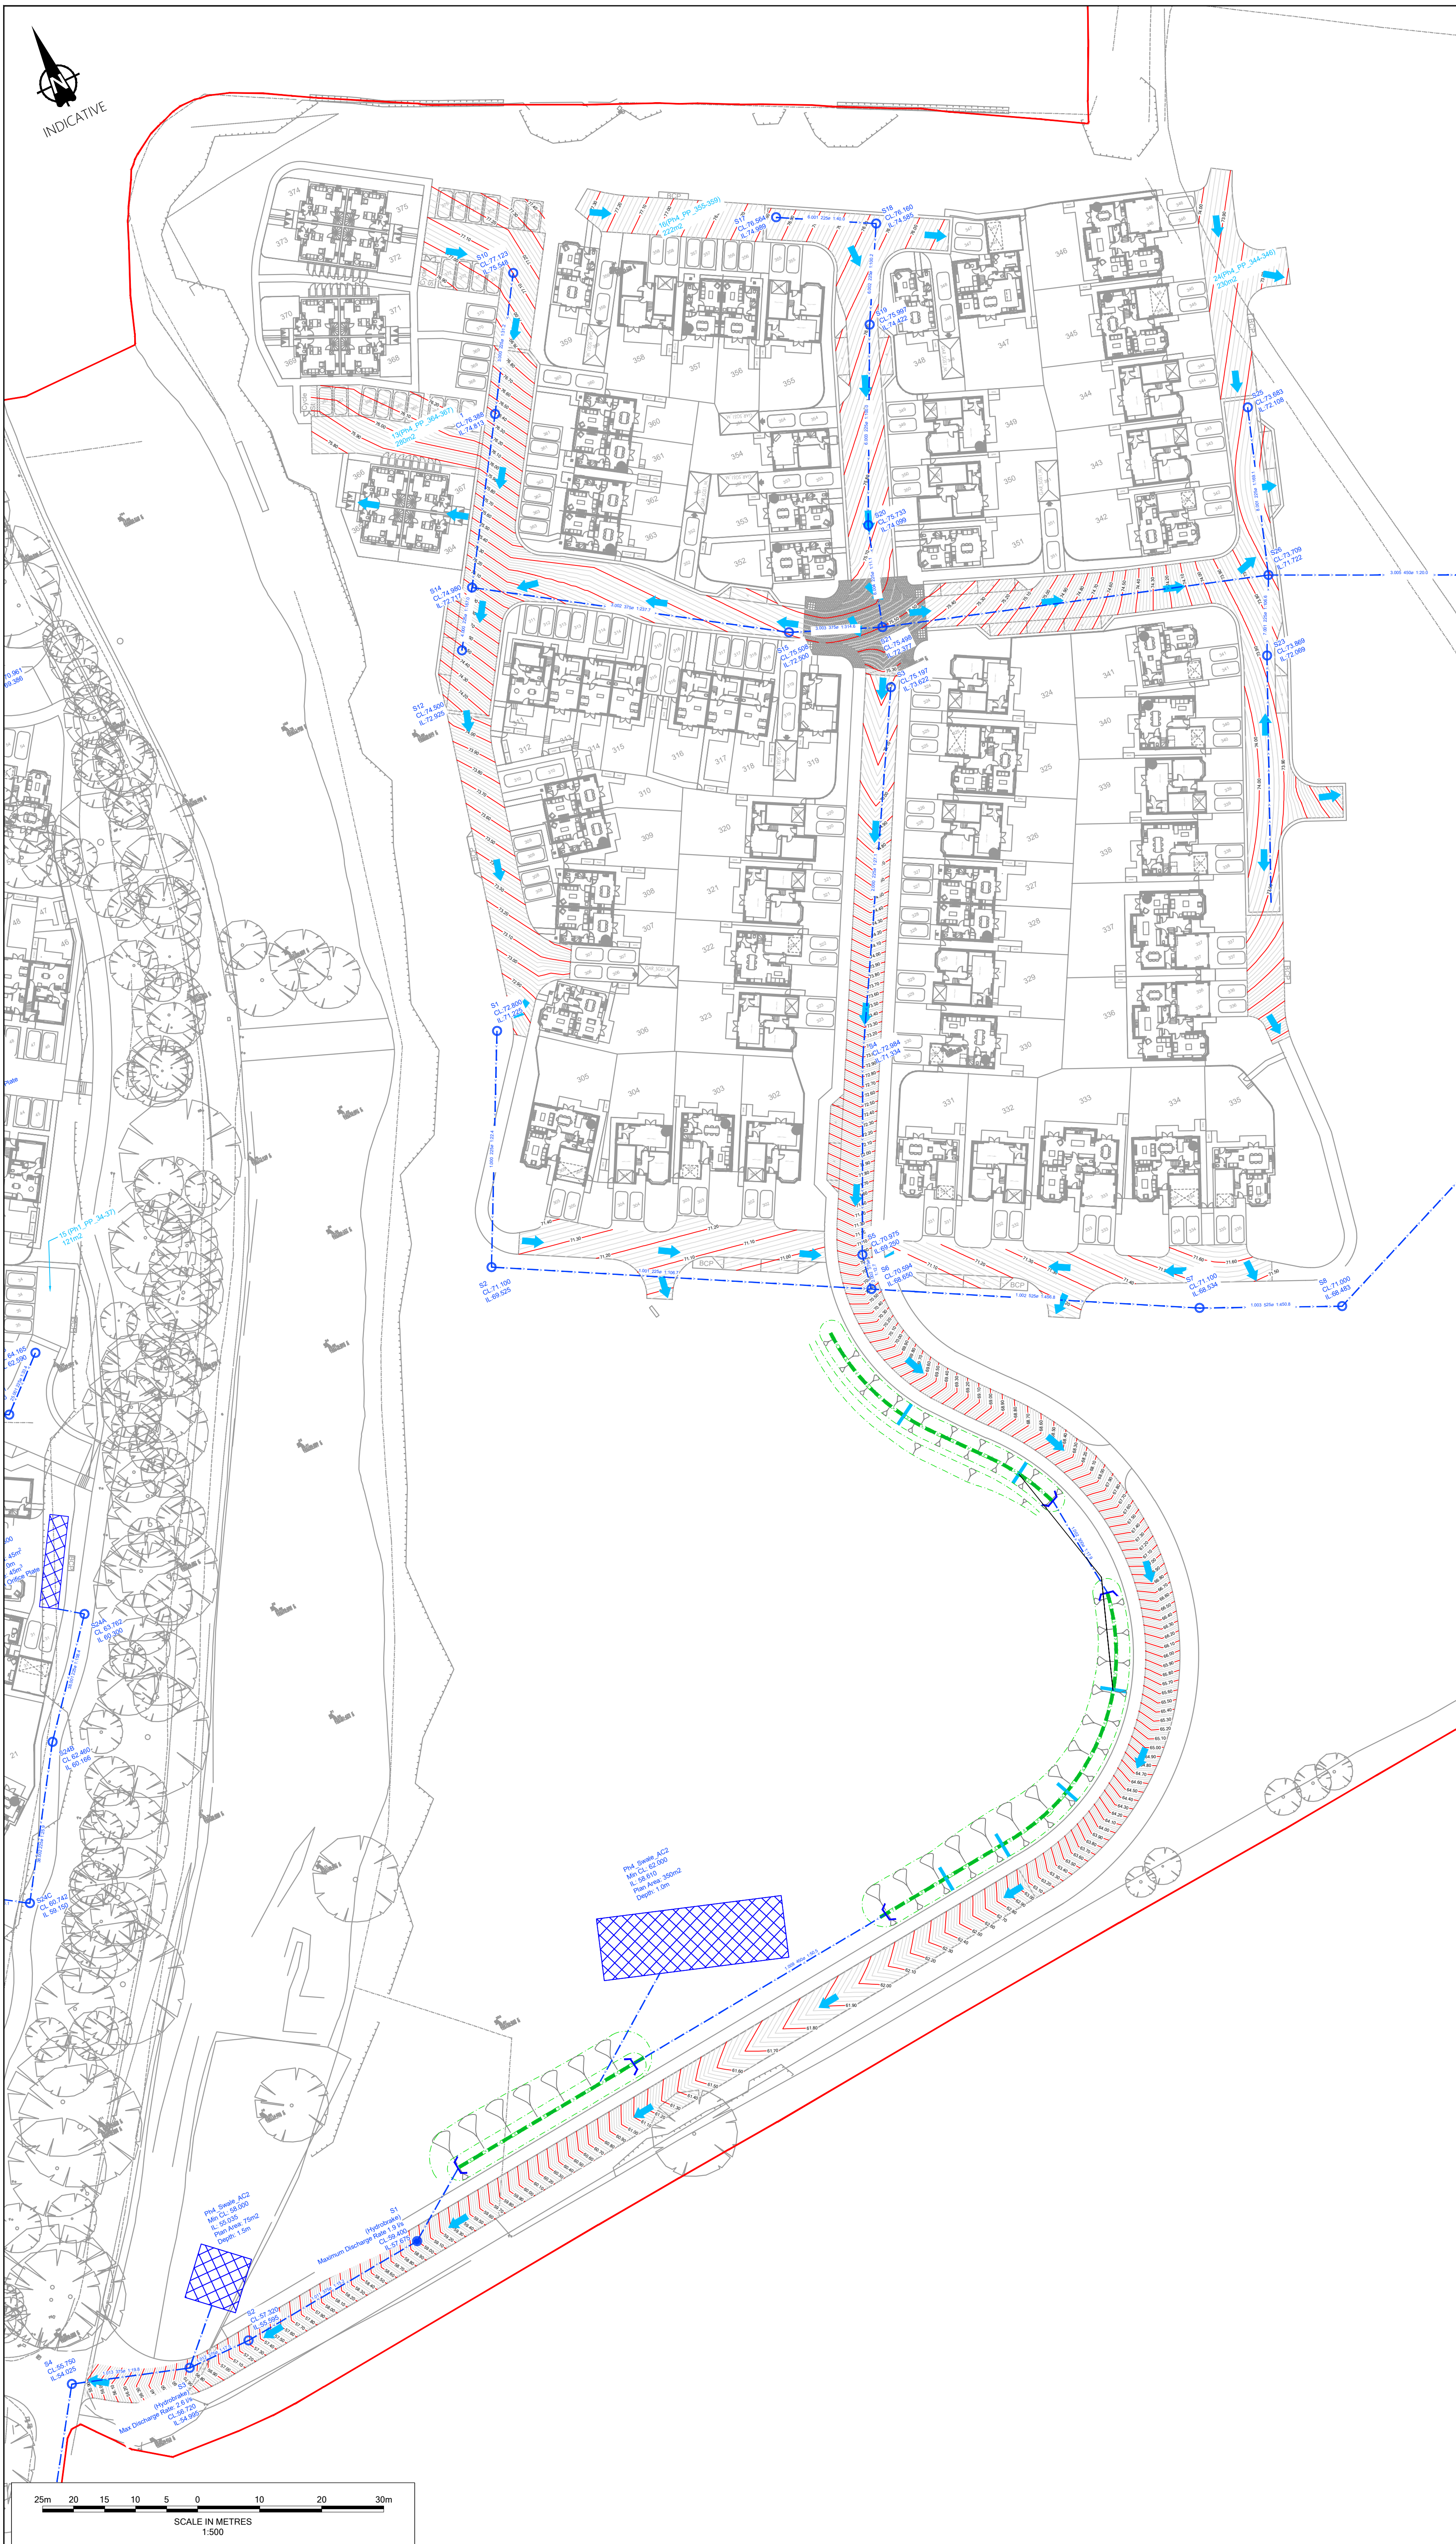

Notes

1. Do not scale from this drawing. All dimensions shown are in metres unless noted otherwise.
2. This drawing has been based upon topographical survey information produced by WSP and Milestone Transport Planning cannot be held responsible for any discrepancies which may arise because of it.

Key



Overland flow direction arrow

FOR APPROVAL

Ordnance Survey Licence number: 100057360

Drawing Revisions

Rev:	Drn:	Date:	Details:	Chk:	App:
P01	AM	28/11/2025	First issue	LP	P
P02	MB	15/12/2025	Site layout updated	LP	P
P03	MB	05/02/2026	Site layout updated	LP	P
P04	MB	01/07/2026	Site layout updated	BM	P

Client

Barratt David Wilson Homes

Project

Hurst Farm, Hurstwood Lane

Title

Phase 4

Overland Flow Plan

MILESTONE

7 Ancells Court, Bve Close, Fleet, Hampshire, GU51 2UY

Gateshead IBC, Mulgrave Terrace, Gateshead, NE8 1AN

Marlside Street, Spaces The Mailbox Level 1, Birmingham, B1 1RD

web: www.milestonetp.co.uk

Scale

^e 1:500 @ A1

Revisio

P04

Drawing Number

25-058-04-0510