


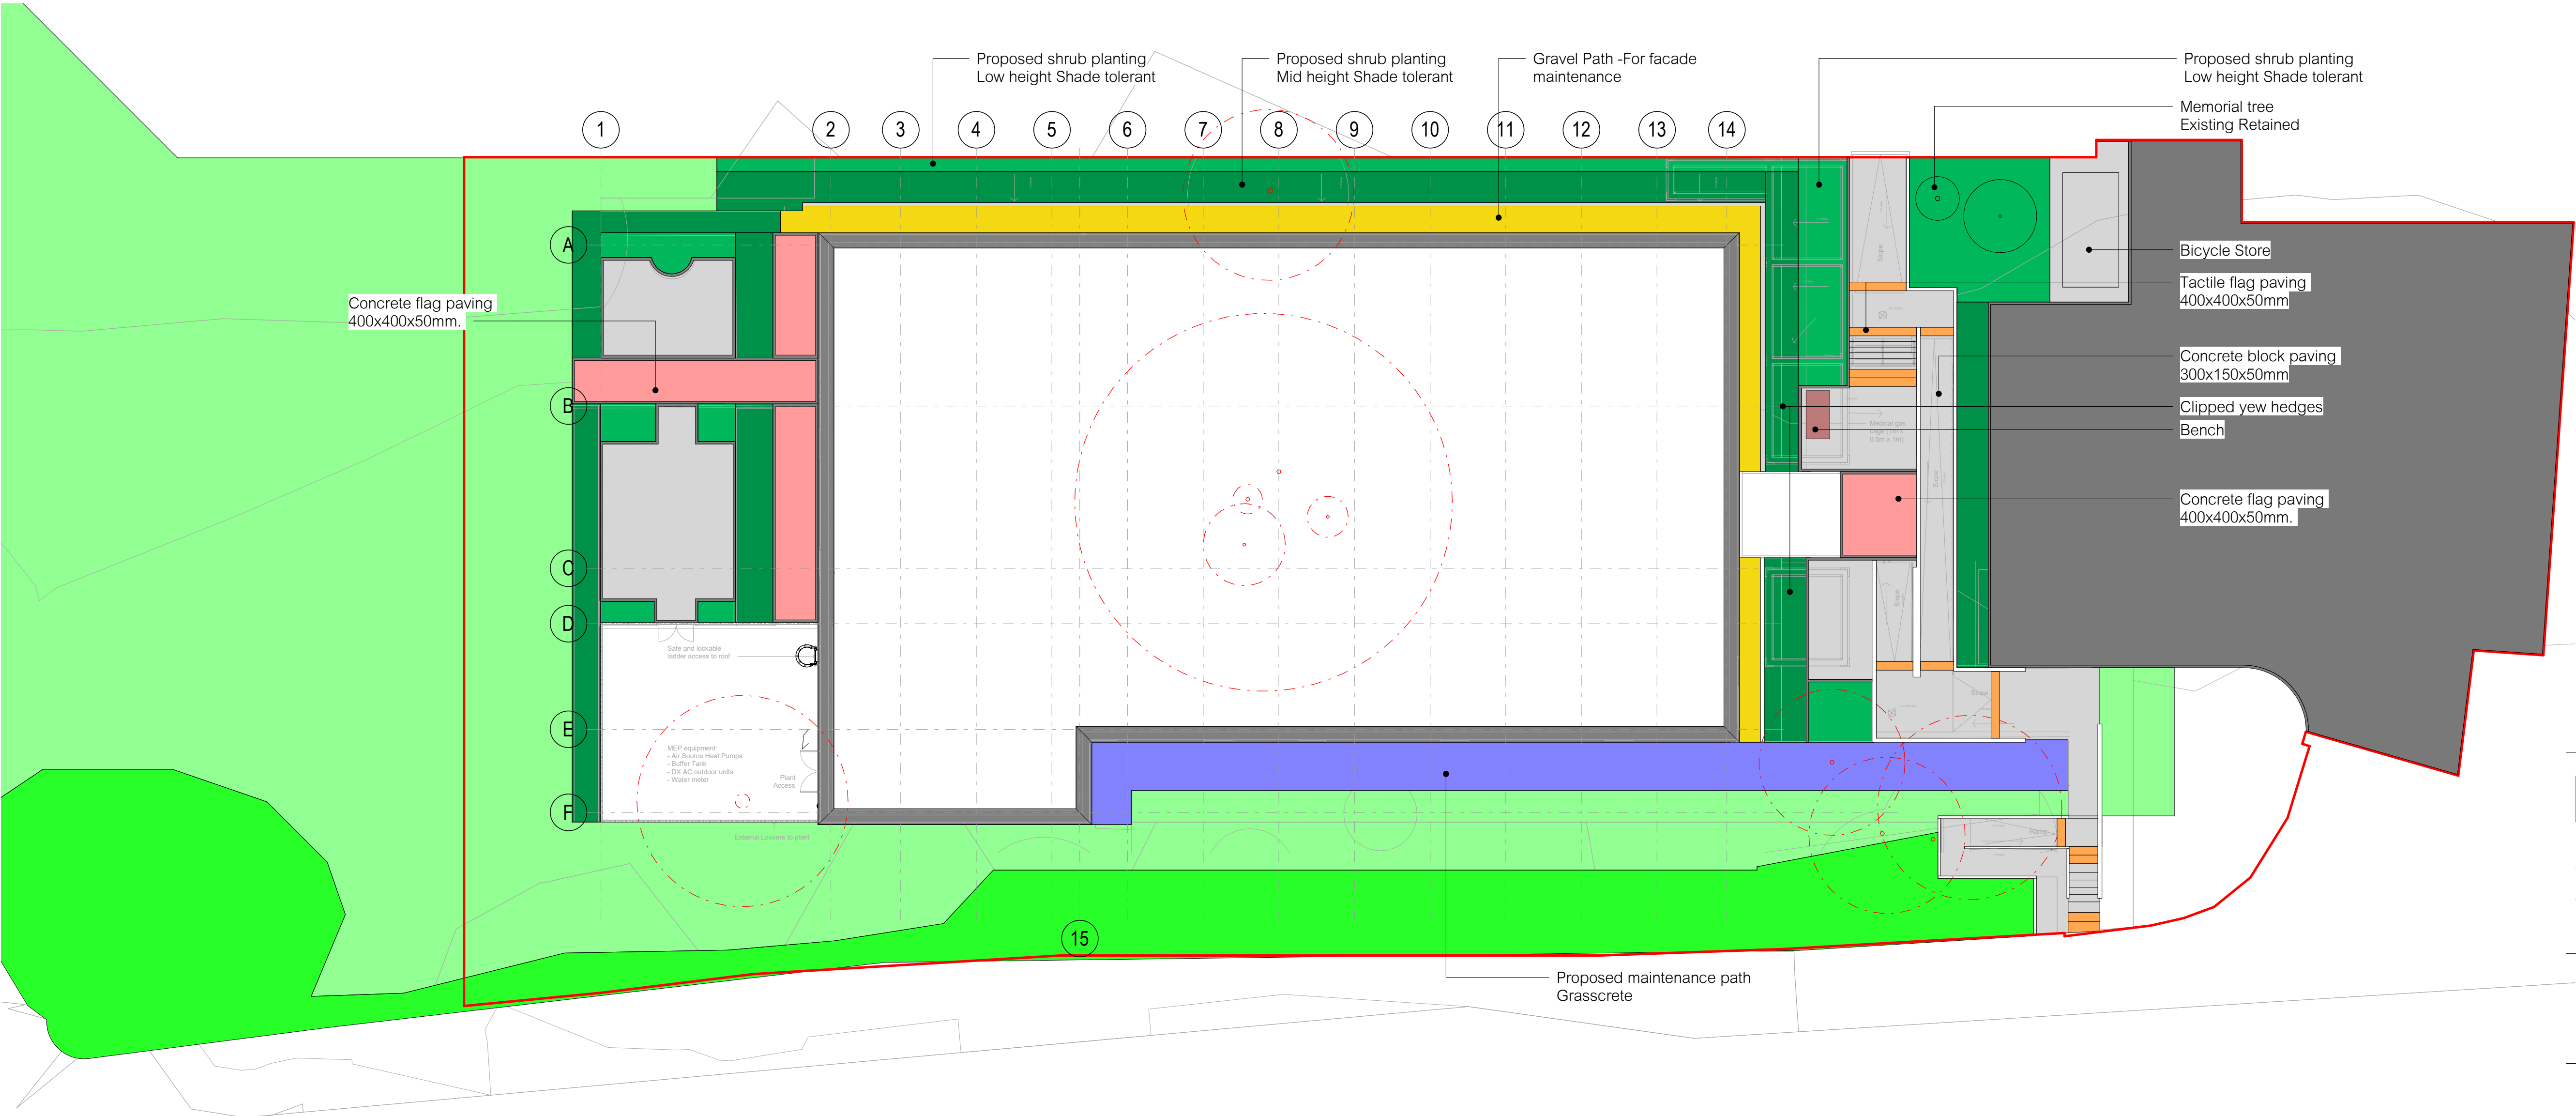

- | | | | |
|--|---|--|--|
| | Red line boundary | | Block paving
300 x 150 x 100mm, textured
granite. Mid-grey colour |
| | Existing planting to be
retained and protected
during construction | | Proposed maintenance path
Grasscrete |
| | Proposed Mid and low
height shrub planting | | Concrete Flag paving
400 x 400 x 50mm, textured
granite flags, silver colour. |
| | Clipped yew
hedges | | Tactile Flag paving
400 x 400 x 50mm,
concrete. Buff coloured. |
| | Existing grass retained
or reinstated | | Asphalt |
| | Existing trees to be
removed | | Concrete block edging 200 x
100 x 100mm, textured
granite, one colour. Graphite
colour. |
| | Existing trees to be
retained and protected
in line with BS5837
(2012) | | Gravel Path -For
facade maintenance |
| | Proposed trees | | Concrete pin kerb
915 x 150 x 50mm |

P01	08.09.25	MP	Planning
Revised	Date	Revised by	

Revision History


hunters

Space One Beadon Road
London W6 0EA
T 020 8237 8200
mail@hunters.co.uk
www.hunters.co.uk

Queen Victoria Hospital - CDC

Hollye Road
East Grinstead, West Sussex
RH19 3DZ

L0LandscapeGeneralArrangement

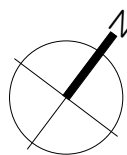

status code: S0
reason for issue: Planning

hunters project number:	client project number:	scale:	drawn by:	checked by:
M10750	N/A	As @ A1 indicated	MM	VMG

drawing title:
M10750- HUN- XX- 00- DR- A- 050005

revision:	date:	revised by:
P01	08.09.25	MP

Planning

0 1m 5m 10m
Scale: 1:150

All drawings are to be printed in colour.

model ref: C:\Revit Local\M10750-HUN-ZZ-XX-M3-A-000001-QVH_CDC_m.martin3RU\YU.rvt

Use figured dimensions only. All levels and dimensions to be checked on site. This drawing is to be read in conjunction with all other relevant drawings and specifications. Hunters is a trading name of Hunter & Partners Limited. © Hunter & Partners Limited. All rights reserved.