
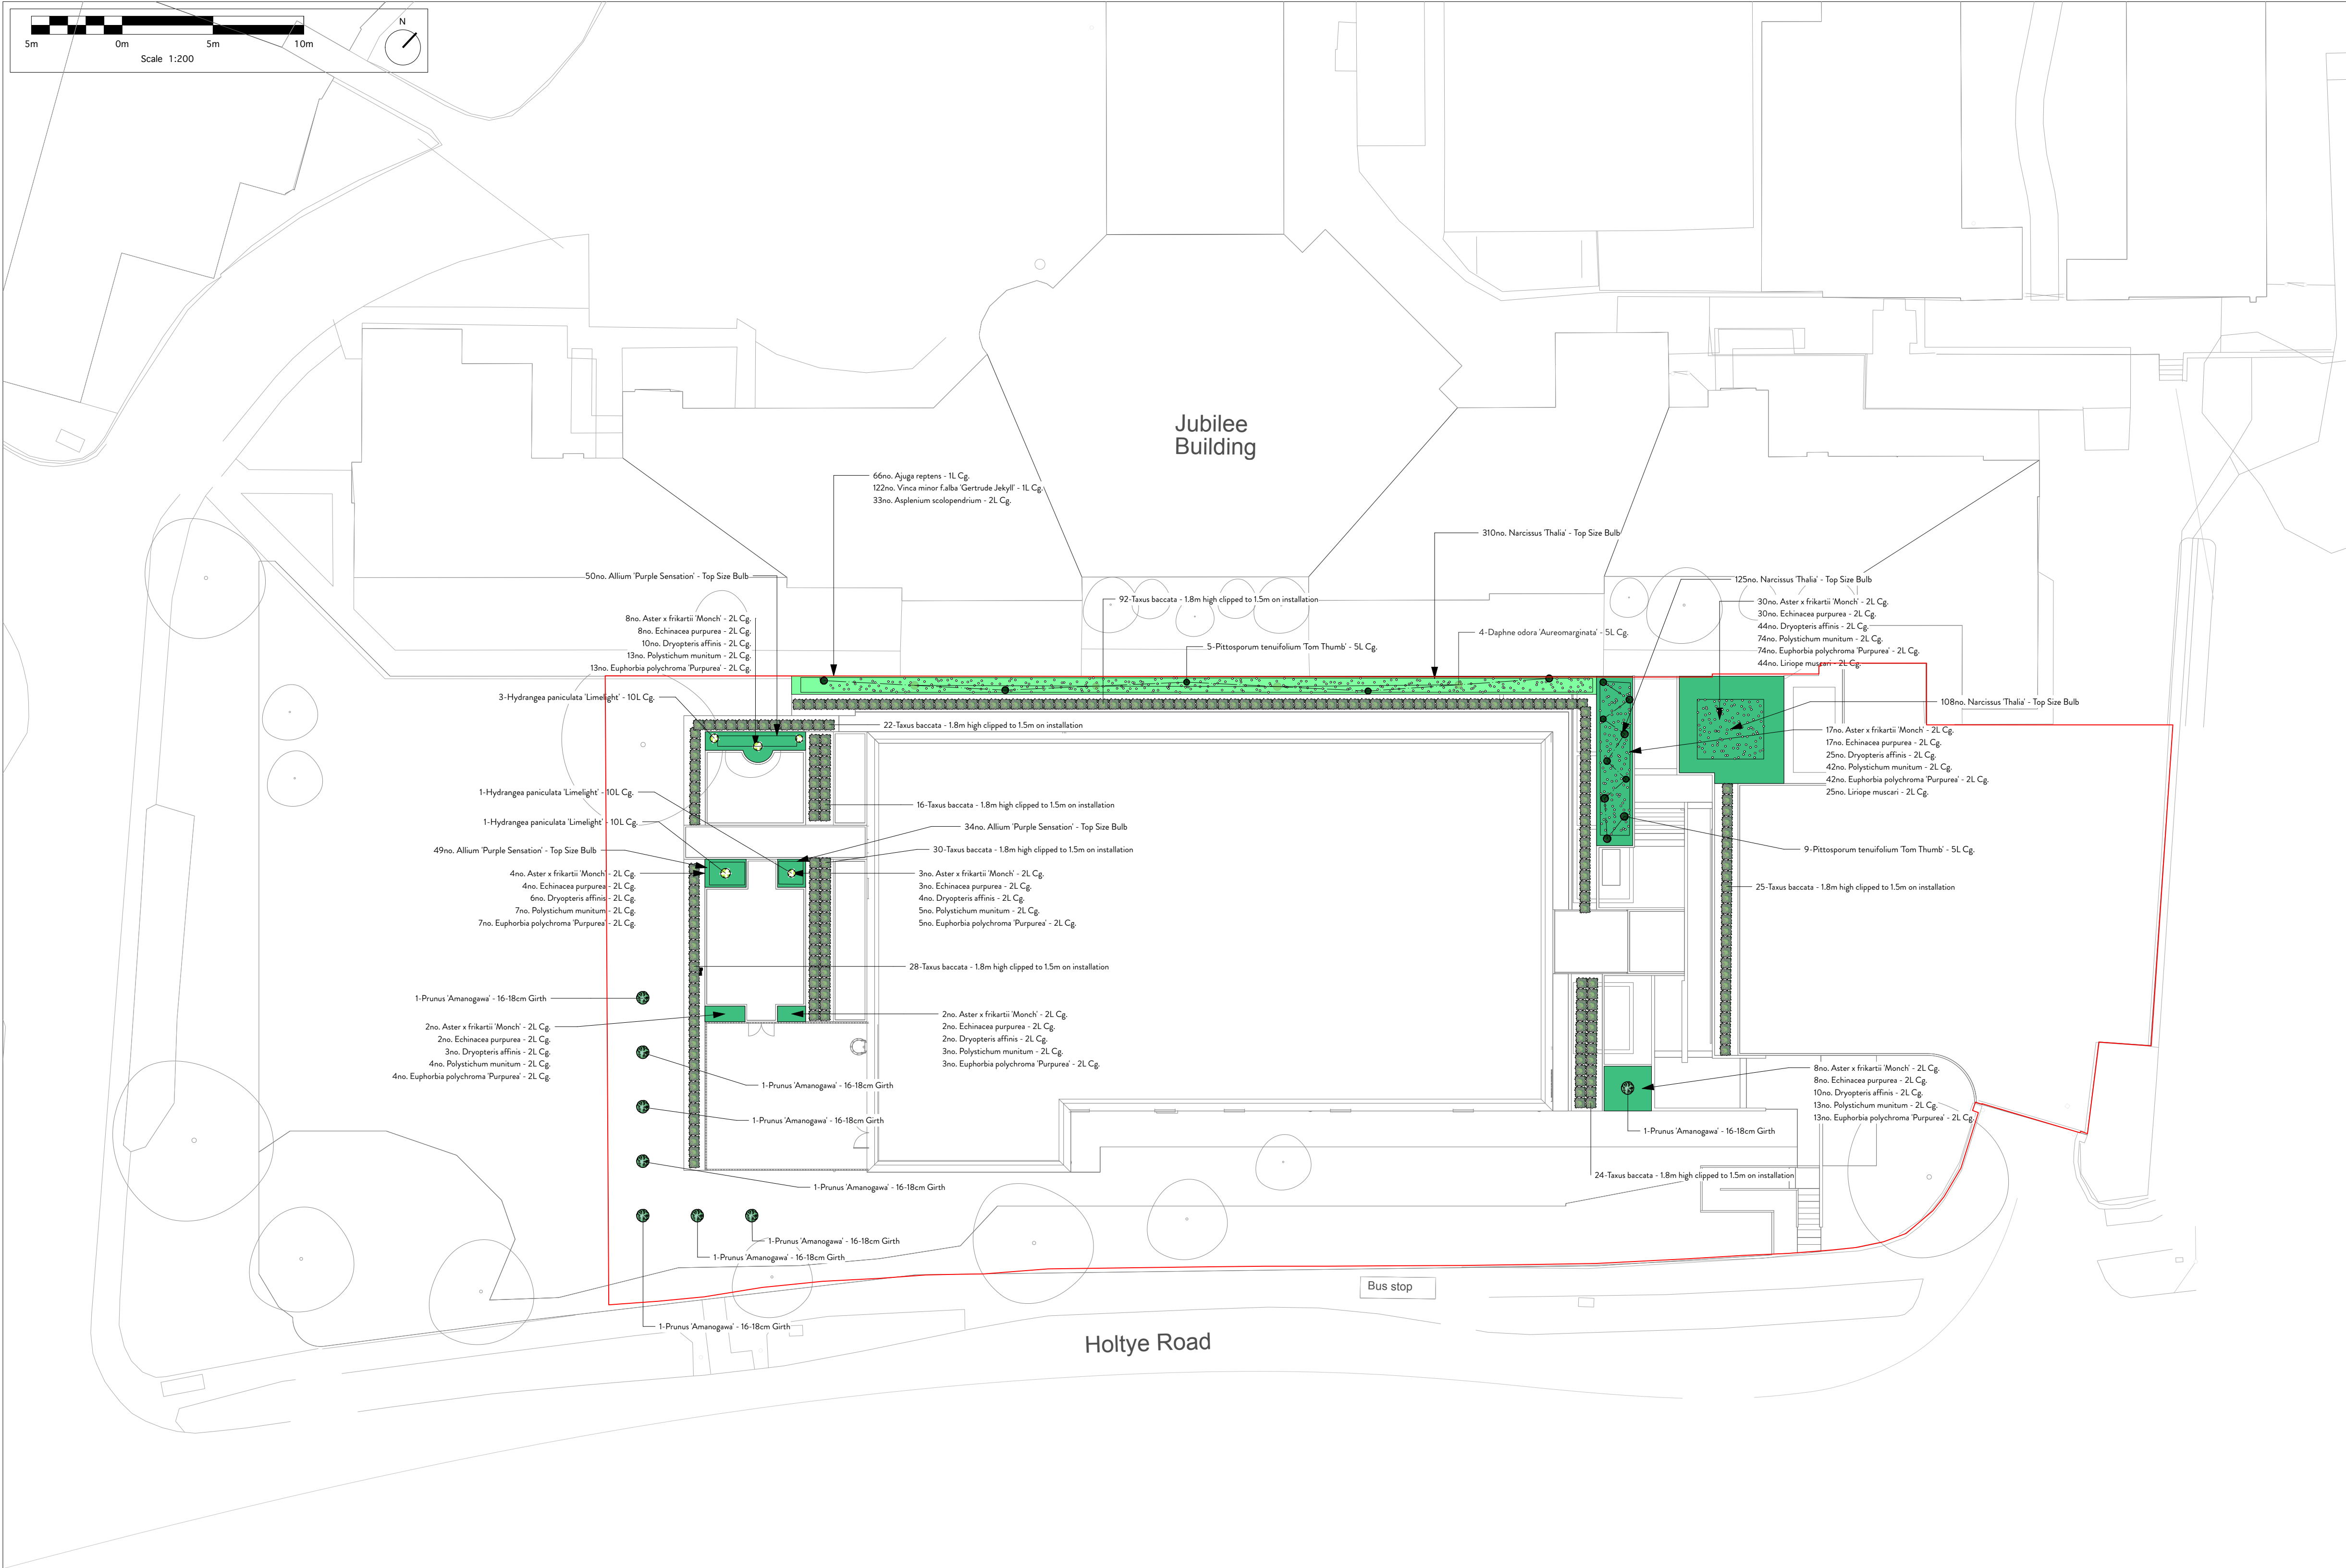


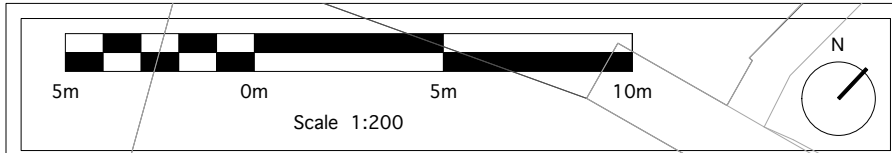

- NOTES**
1. All dimensions in millimetres unless otherwise shown.
 2. All levels in metres above Ordnance Datum (mAOD) unless otherwise shown.
 3. All dimensions to be checked on site and any discrepancies reported to Employer before pricing / work starts.
 4. Any ambiguities or discrepancies within this drawing and any other information given elsewhere must be reported to Camlins and the Employer for clarification before pricing work proceeds.
 5. All drawings to be read in conjunction with other Camlins drawings and specification information as appropriate.
 6. Refer to relevant Engineer's and Architect's information as appropriate for confirmation of all engineering and architectural details.
 7. All works to be carried out in accordance with the latest British Standards and appropriate codes of practice as a minimum.

KEY

Site Boundary

Planting Schedule

Category	Latin Name	Minimum Size Range of Container	Quantity
Bulbs	Allium 'Purple Sensation'	Top Size Bulb	133
Bulbs	Narcissus 'Thalia'	Top Size Bulb	543
Ferns	Asplenium scolopendrium	2L Cg.	33
Ferns	Dryopteris affinis	2L Cg.	104
Ferns	Polystichum munitum	2L Cg.	161
Perennials	Ajuga reptans	1L Cg.	66
Perennials	Aster x frikartii 'Monch'	2L Cg.	74
Perennials	Echinacea purpurea	2L Cg.	74
Perennials	Euphorbia polychroma 'Purpurea'	2L Cg.	161
Perennials	Liriope muscari	2L Cg.	69
Perennials	Vinca minor f. alba 'Gertrude Jekyll'	1L Cg.	122
Shrubs	Daphne odora 'Aureomarginata'	5L Cg.	4
Shrubs	Hydrangea paniculata 'Limelight'	10L Cg.	5
Shrubs	Pittosporum tenuifolium 'Tom Thumb'	5L Cg.	14
Shrubs	Taxus baccata	1.8m high clipped to 1.5m on installation	237
Trees	Prunus 'Amanogawa'	16-18cm Girth	8

C01 2025-09-19 First Issue
Rev. Date Description
HS MSS
Revised by Checked by
New Zealand House, Abbey Foregate,
Shrewsbury, Shropshire, SY2 6RD
01743 500 779
www.camlins.com

Camlins

Queen Victoria Hospital
Logan Construction

GA - Soft Landscape Plan

Status
Stage 4
Drawing Number
1442-CAM-XX-00-DR-L-0001
Revision
C01
Scale
1:200@A1
Date
19.09.2025
Drawn by
HS
Checked by
MSS