




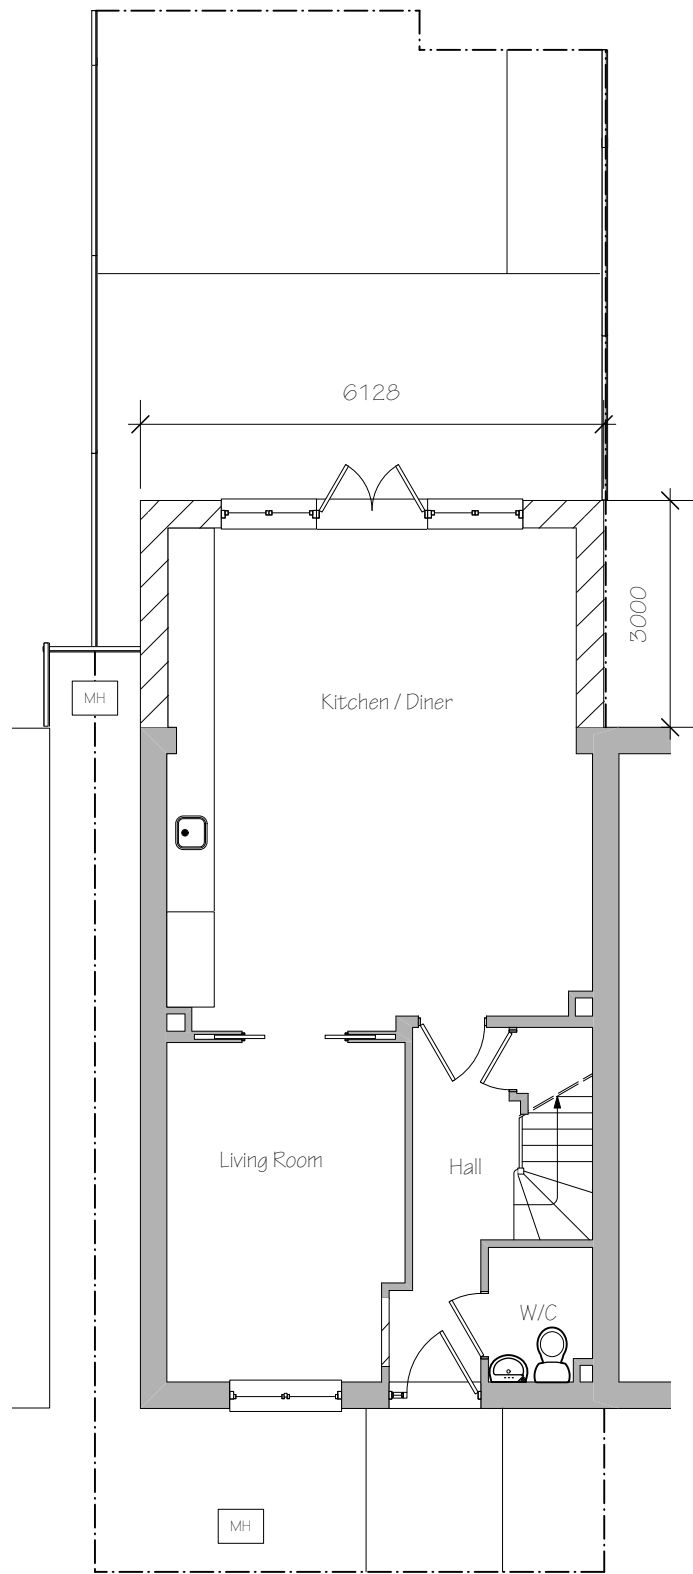


1 Ground Floor

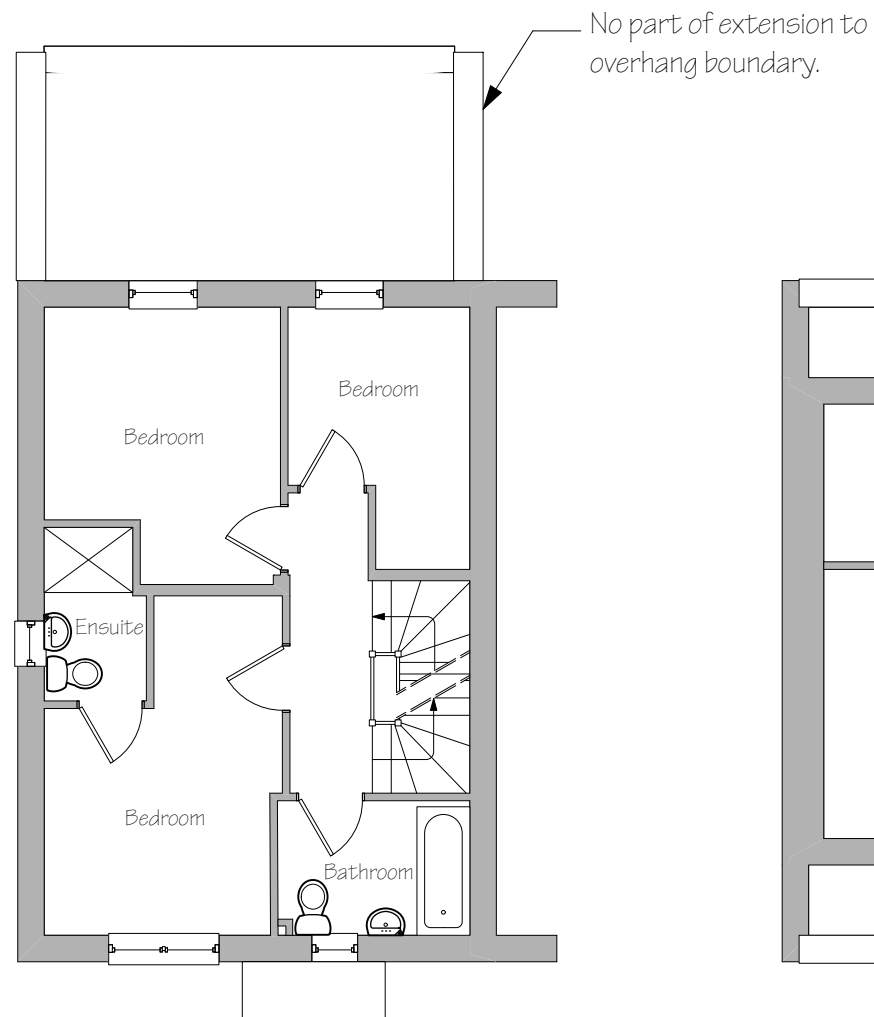

2 First Floor

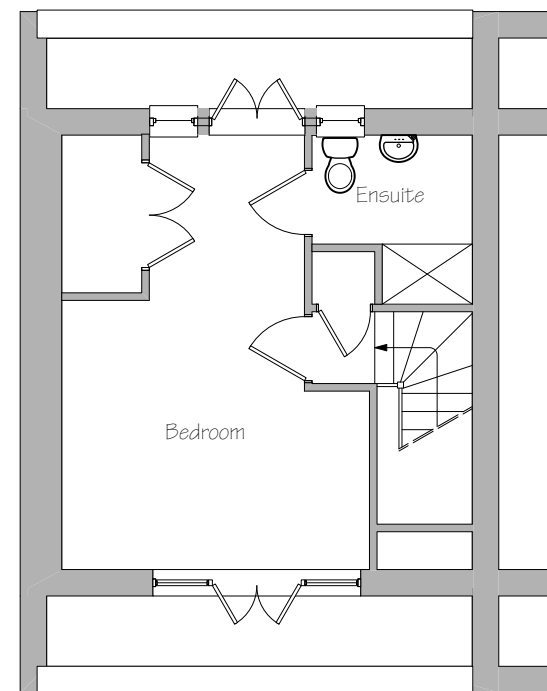

3 Second Floor

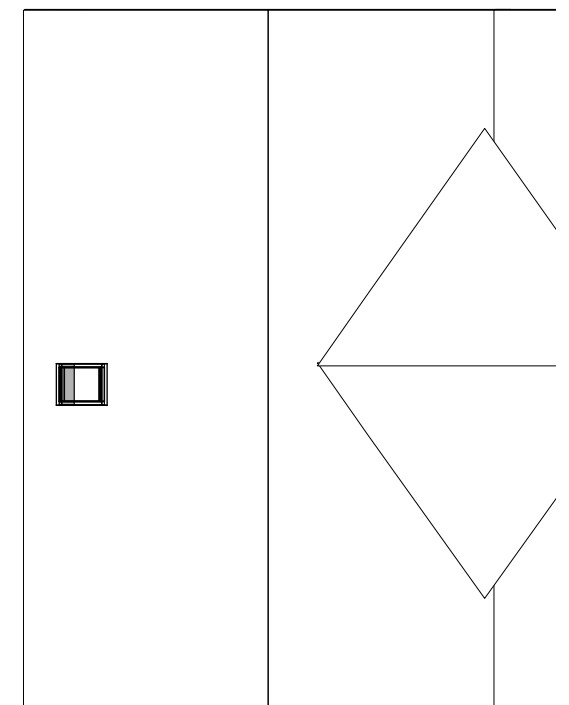

4 Roof