



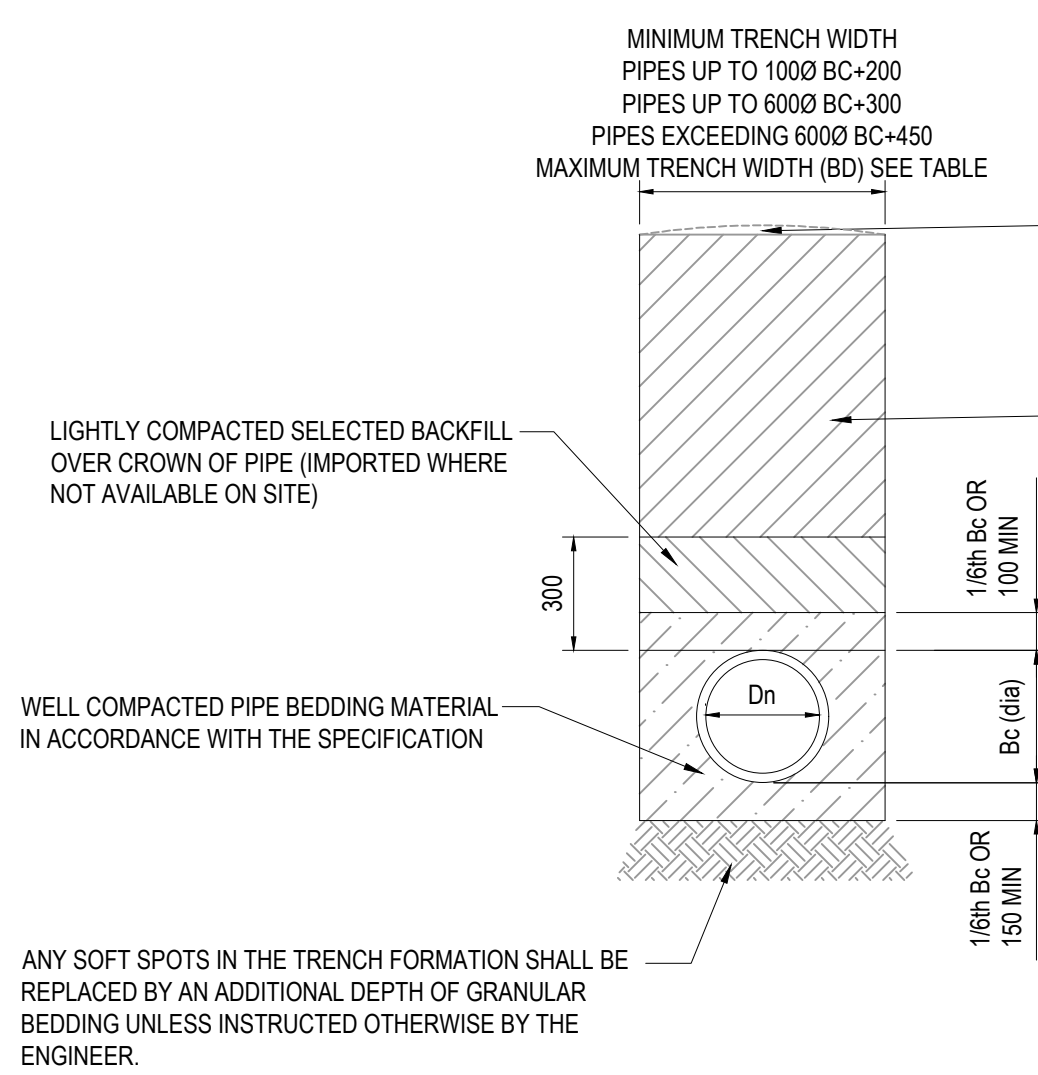


CLASS S - 360° GRANULAR SURROUND PIPE BEDDING DETAIL

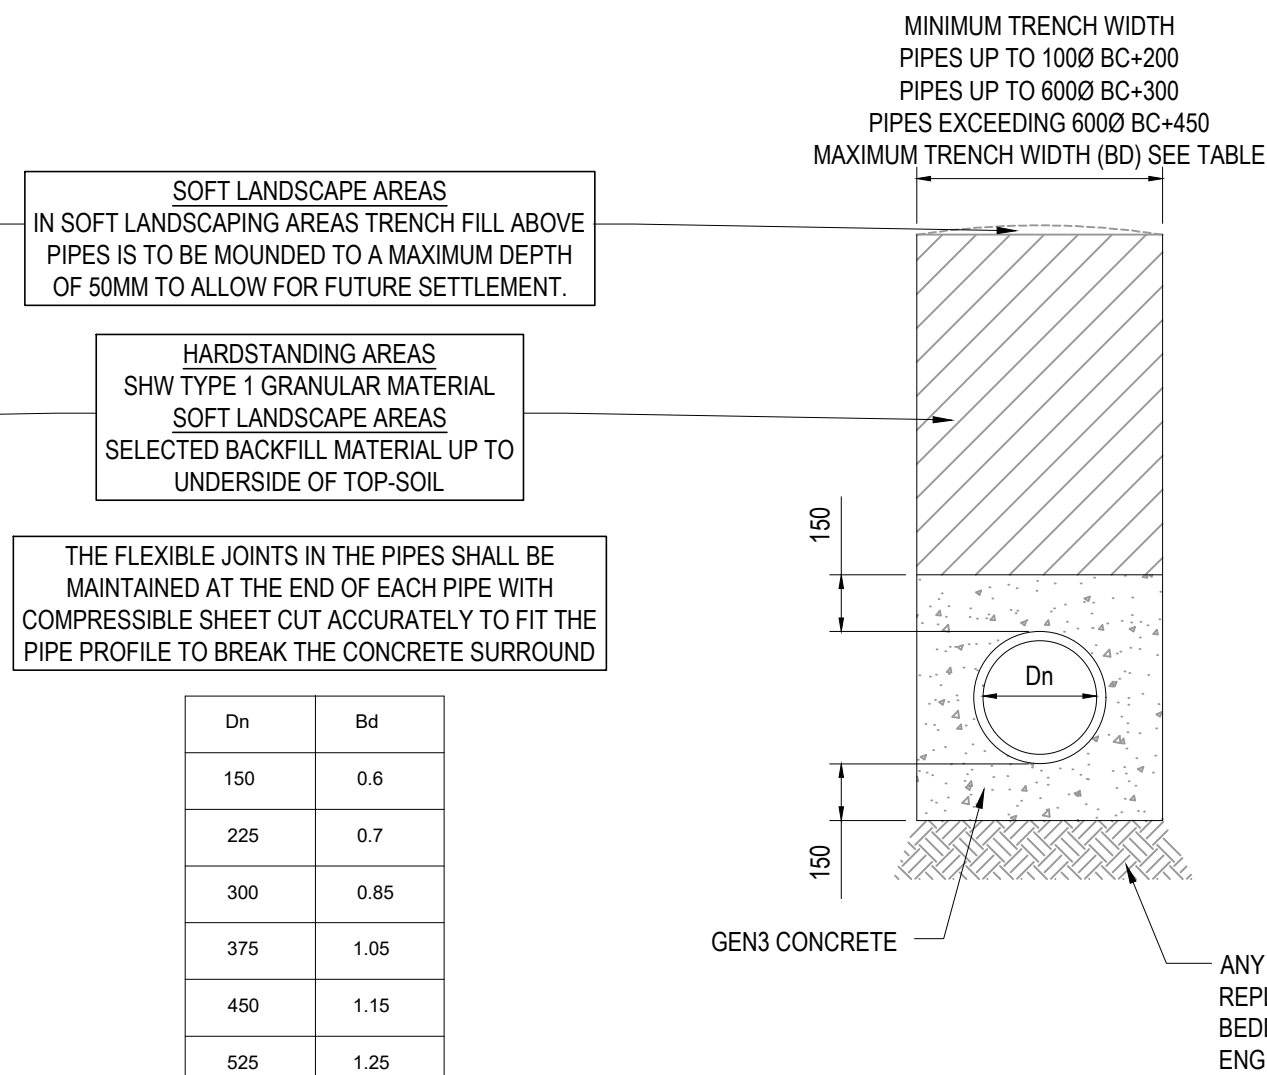


CLASS Z - CONCRETE BED AND SURROUND PIPE BEDDING DETAIL

MAXIMUM TRENCH WIDTH


Dn	Bd
150	0.6
225	0.7
300	0.85
375	1.05
450	1.15
525	1.25
600	1.35
675	1.45
750	1.50

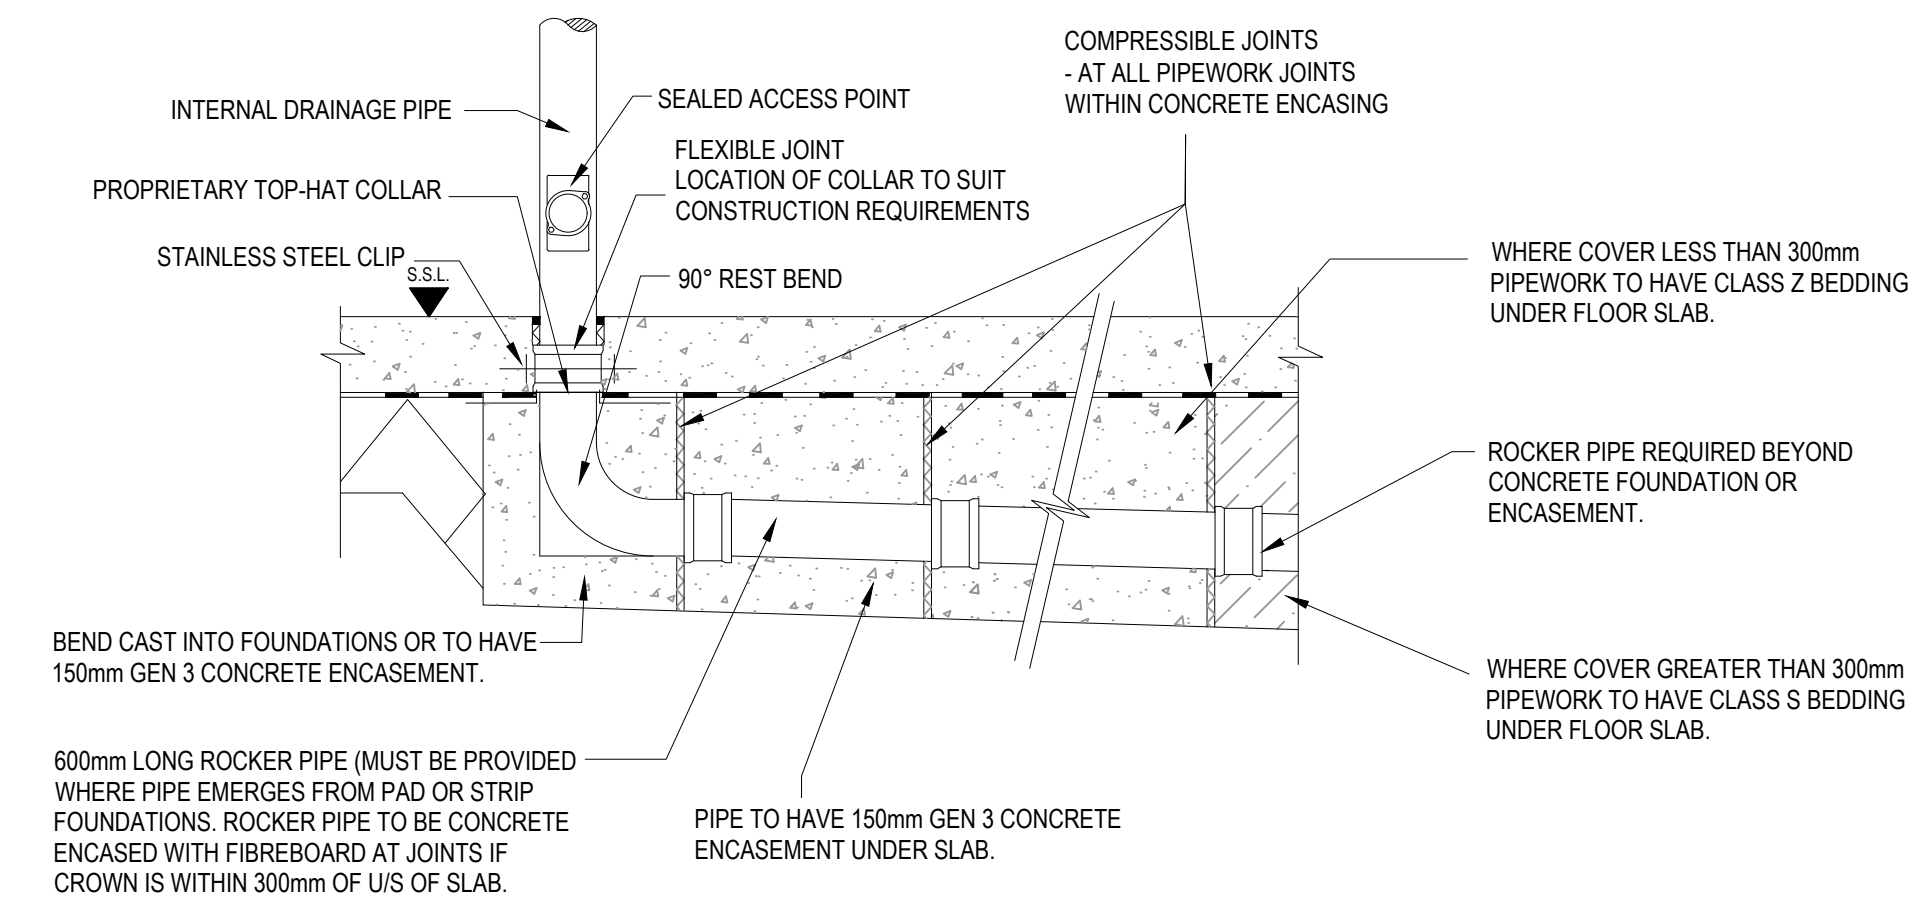


DRAINAGE UNDER BUILDINGS

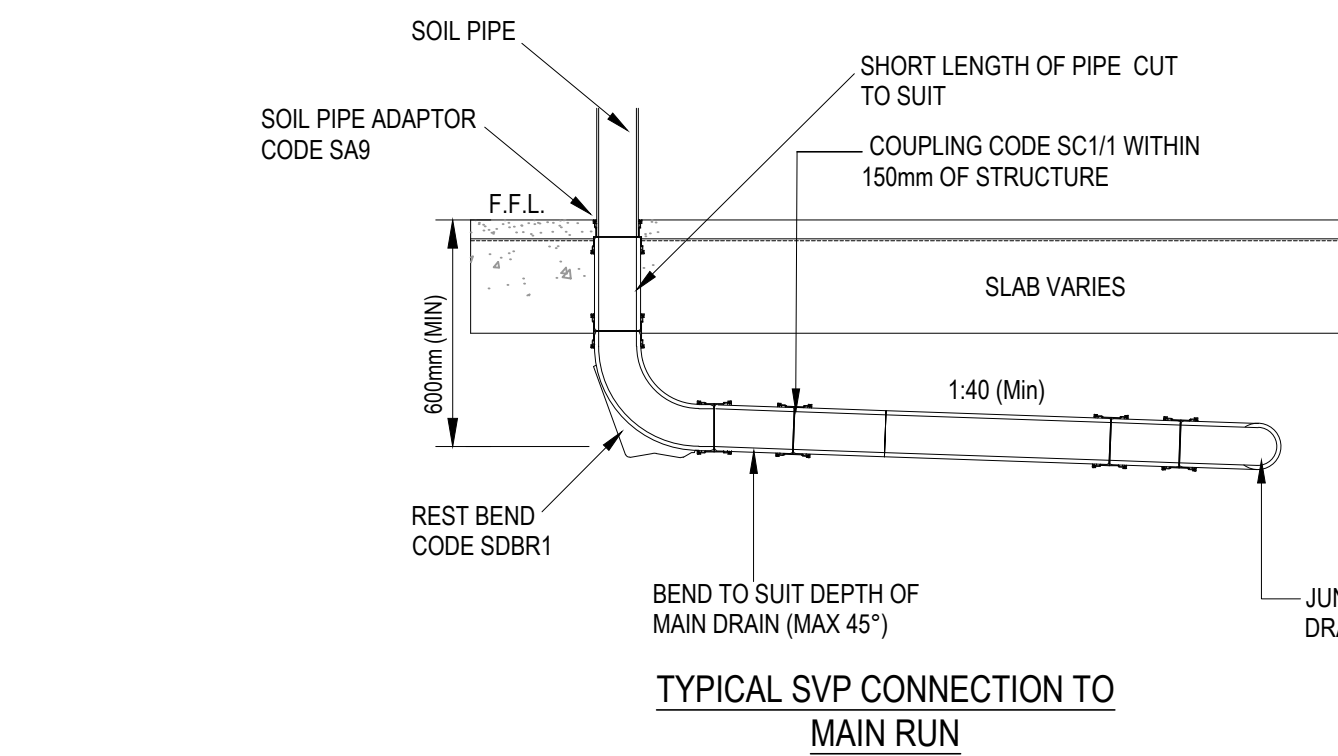


TYPICAL SVP CONNECTION TO MAIN RUN

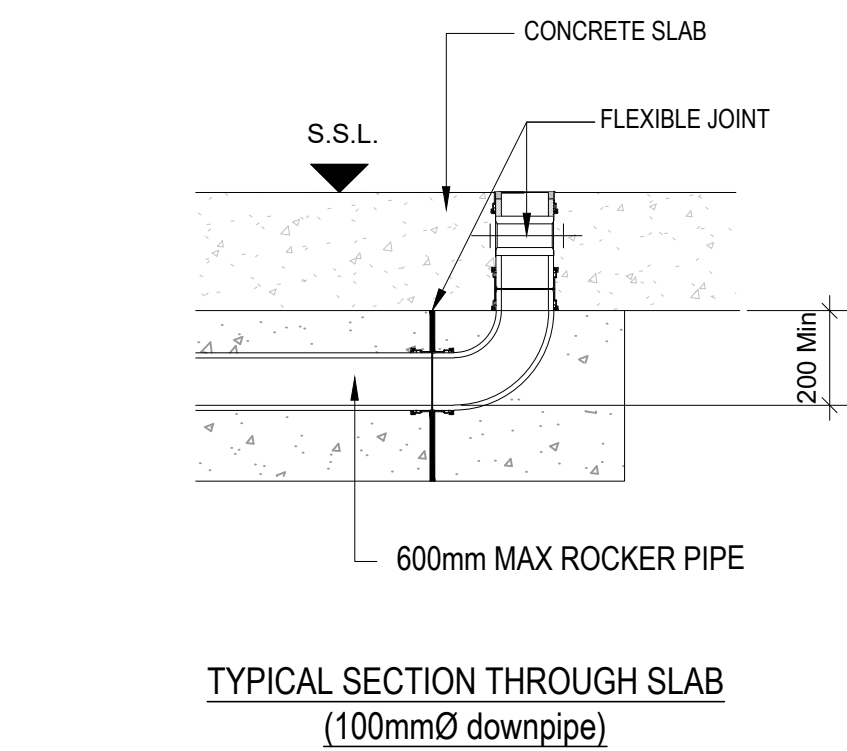


TYPICAL SECTION THROUGH SLAB (100mmØ downpipe)

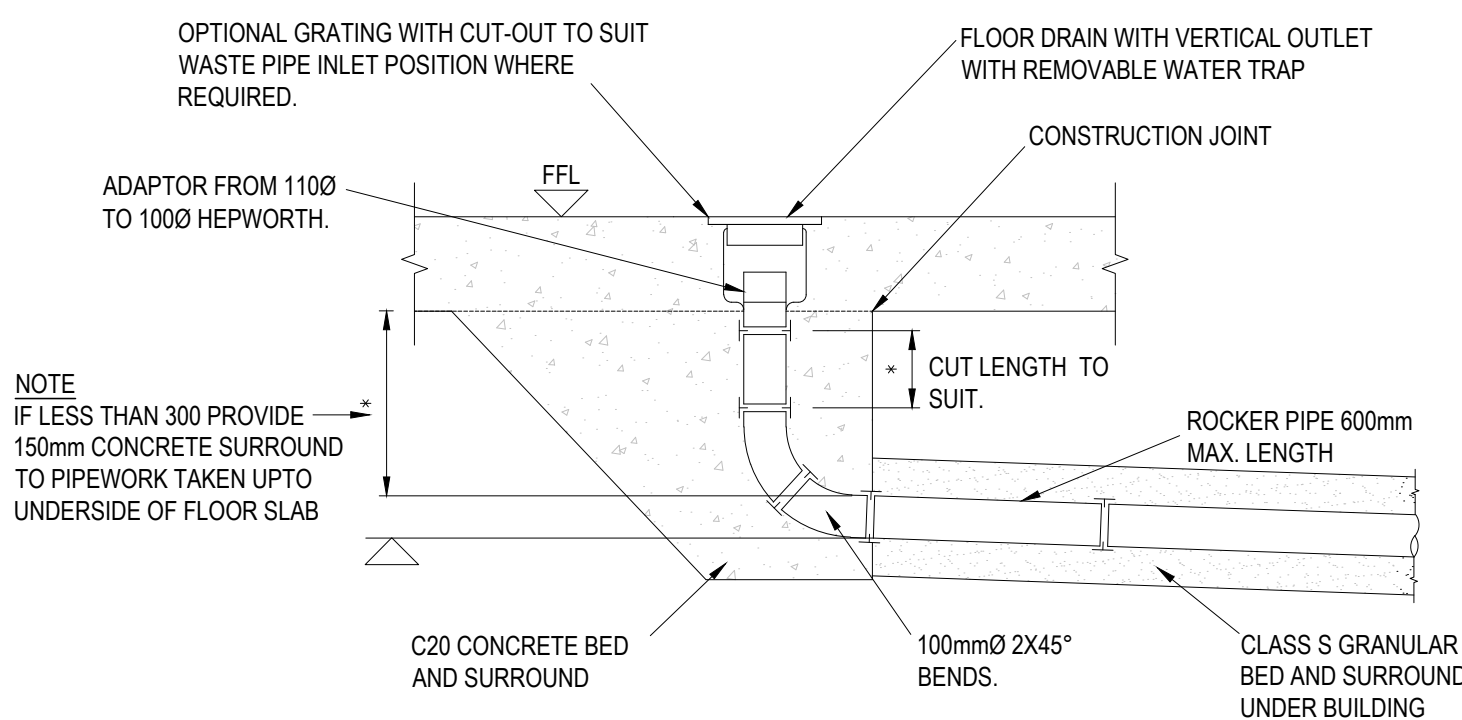


INTERNAL FLOOR DRAIN

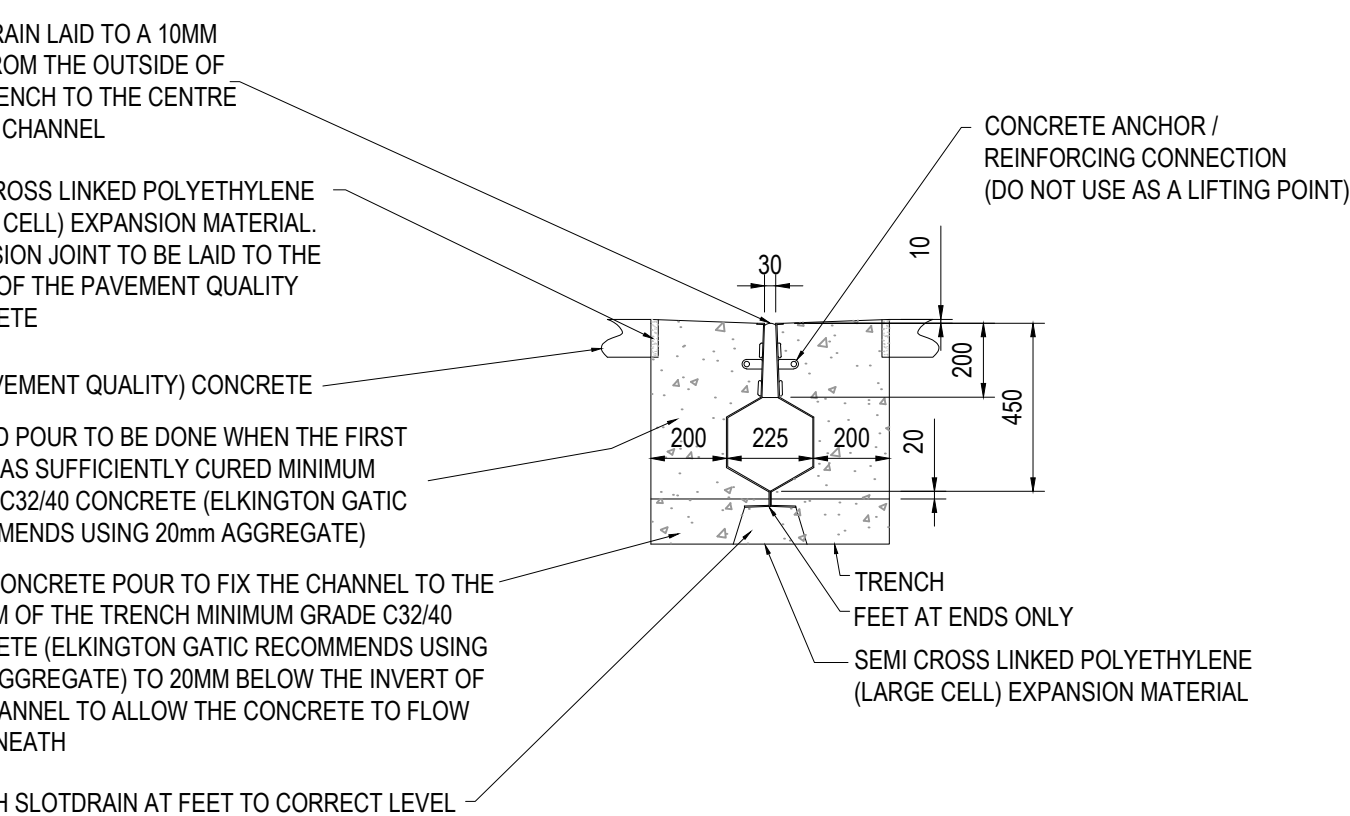


GATIC SLOT DRAIN 225mm CASTSLOT CONCRETE INSTALLATION

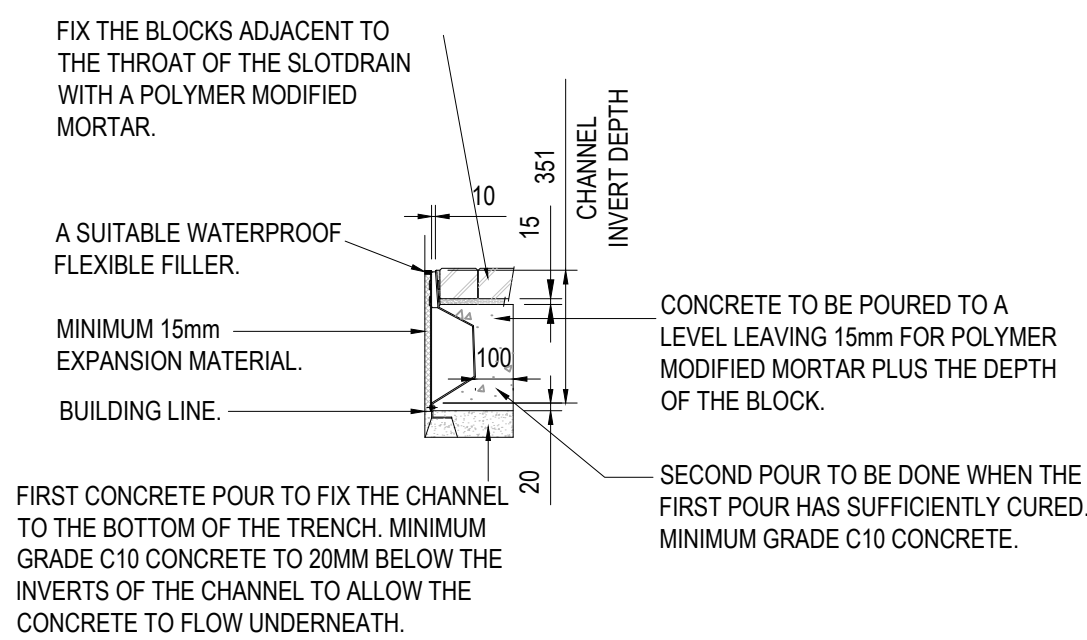


GATIC FACADESLOT 115mm

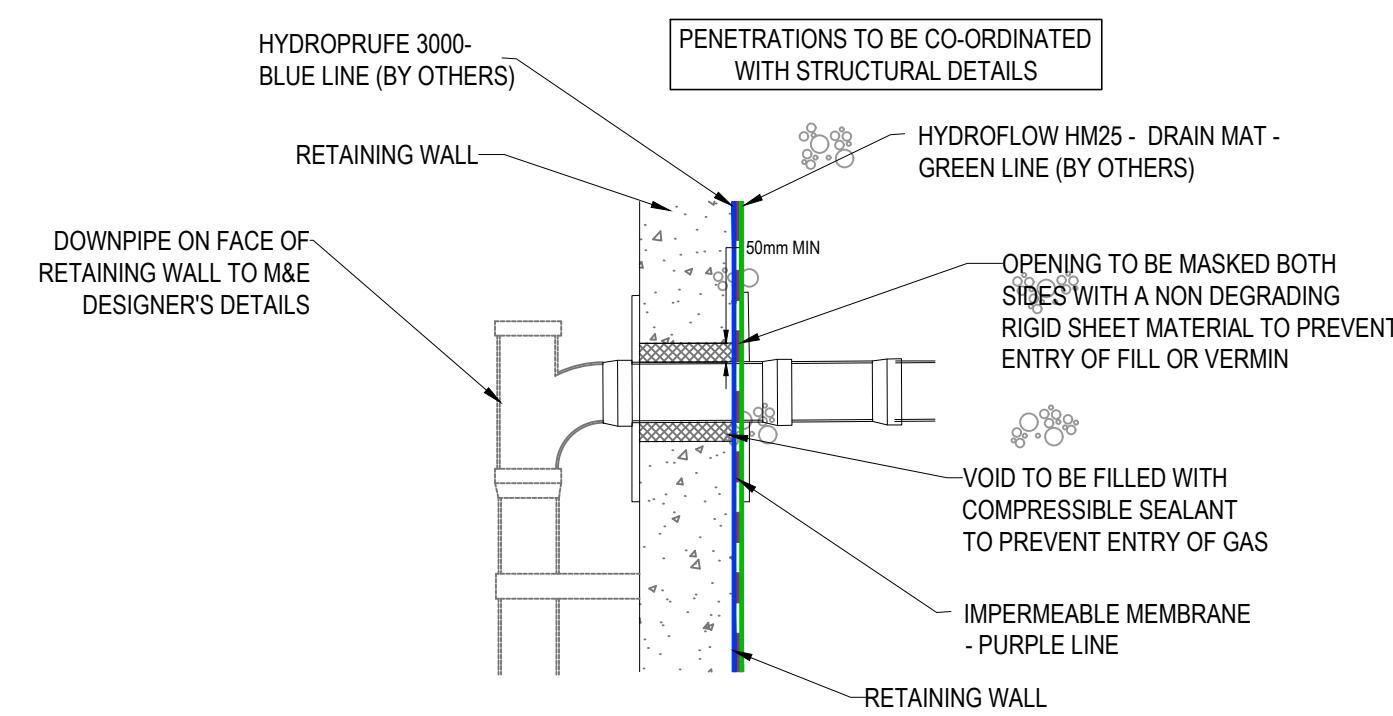


PENETRATION DETAIL THROUGH RETAINING WALL

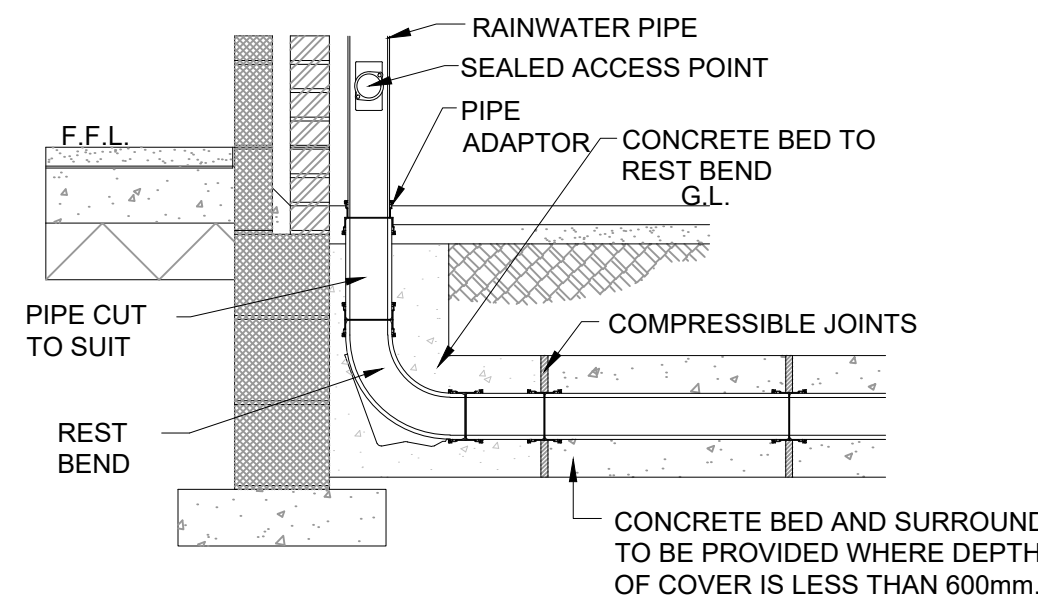


RWP CONNECTION DETAIL

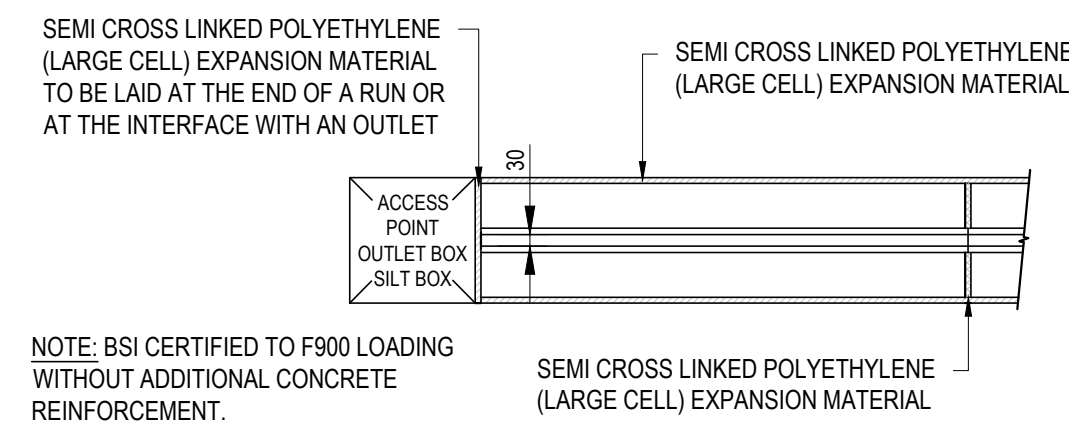


GATIC PLAN DETAIL

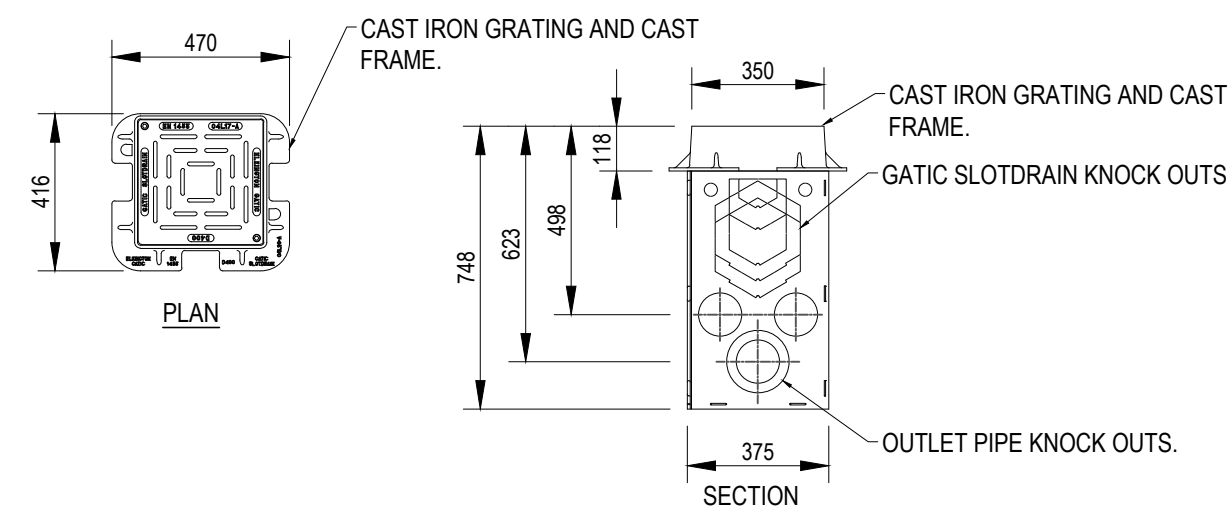

GATIC SLOT DRAIN 350mm OUTLET UNIT SECTION AND PLAN DETAILS NTS

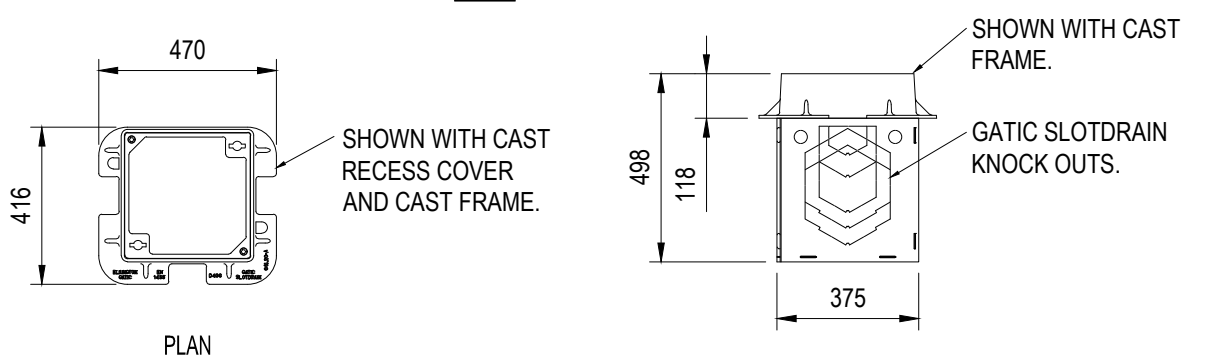

350 ACCESS BOX SECTION AND PLAN DETAILS NTS

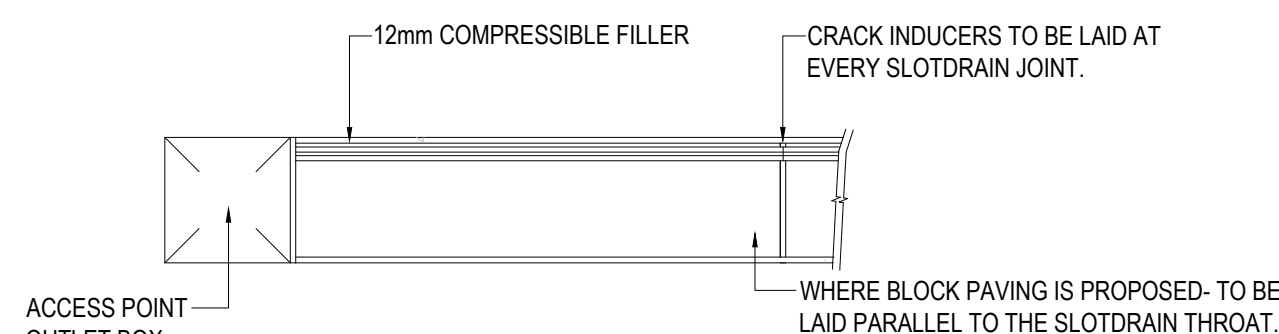

GATIC FACADESLOT PLAN

GENERAL NOTES:

- THIS DRAWING IS TO BE READ IN CONJUNCTION WITH ALL RELEVANT ARCHITECTS AND ENGINEERS DRAWINGS AND SPECIFICATIONS.
- DO NOT SCALE THIS DRAWING. ANY AMBIGUITIES, OMISSIONS AND ERRORS ON DRAWINGS SHALL BE BROUGHT TO THE ENGINEERS ATTENTION IMMEDIATELY. ALL DIMENSIONS MUST BE CHECKED / VERIFIED ON SITE.
- ALL DIMENSIONS ARE IN METRES UNLESS NOTED OTHERWISE.
- FOR FULL DRAINAGE NOTES REFER TO 076038-CUR-XX-00-DR-D-92020

P02	REFERENCES UPDATED	18/08/26	ATL	ATL
P01	STAGE 4 ISSUE	23/07/26	ATL	PB
Rev:	Description:	Date:	By:	Chkd:

Curtins
Merchant Exchange, 17-19 Whitworth Street West, Manchester, M1 5WG
0161 238 2354
manchester@curtins.com
www.curtins.com

Status: **S2**
SUITABLE FOR INFORMATION

Project: **HASSOCKS - RESIDENTIAL HOME**

Drawn By: ATL
Designed By: ATL
Checked By: PB
Date: 23/07/26
Scales @ A1
NTS

Project No - Originator - Function - Spatial - Form - Discipline - Number
076038 - CUR - XX - 00 - DR - D - 92011
Revision
P02