


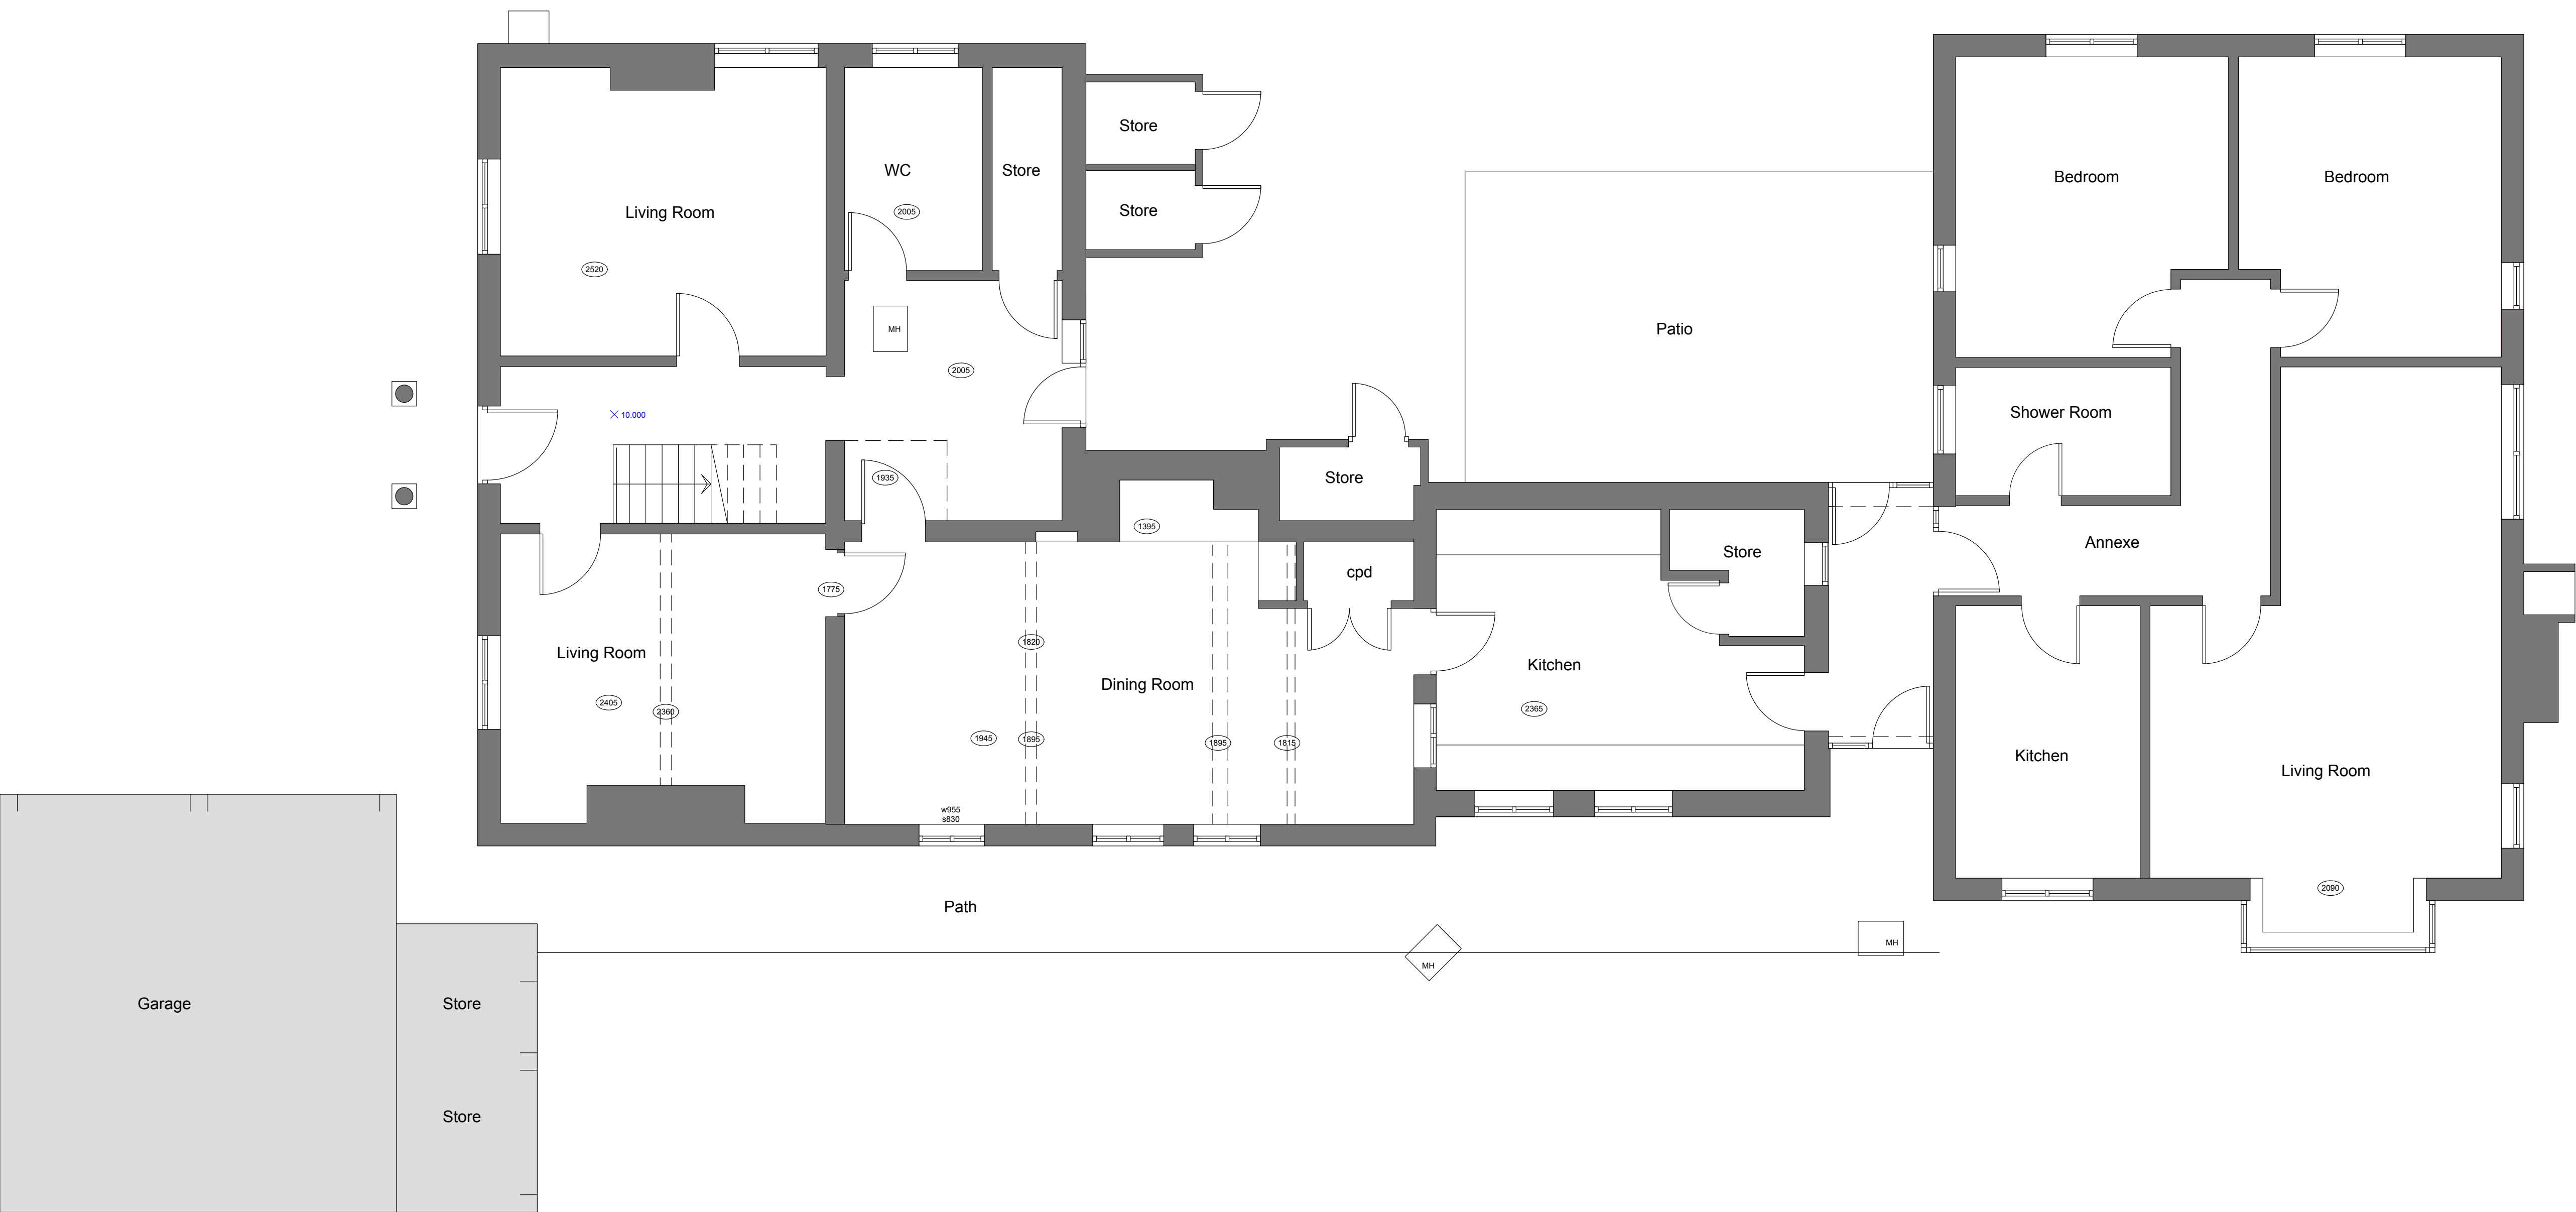

Existing Ground Floor

Revisions
- 09/09/2026 First issue



Client

Project address

Broadhill Farmhouse
Ockley Lane
Keymer BN6 8PA

Project description

Single storey extension

Drawing title

Existing Ground Floor

Scale 1:50 @ A1

Job N°

3538

Drawing N°

02

Revision

