


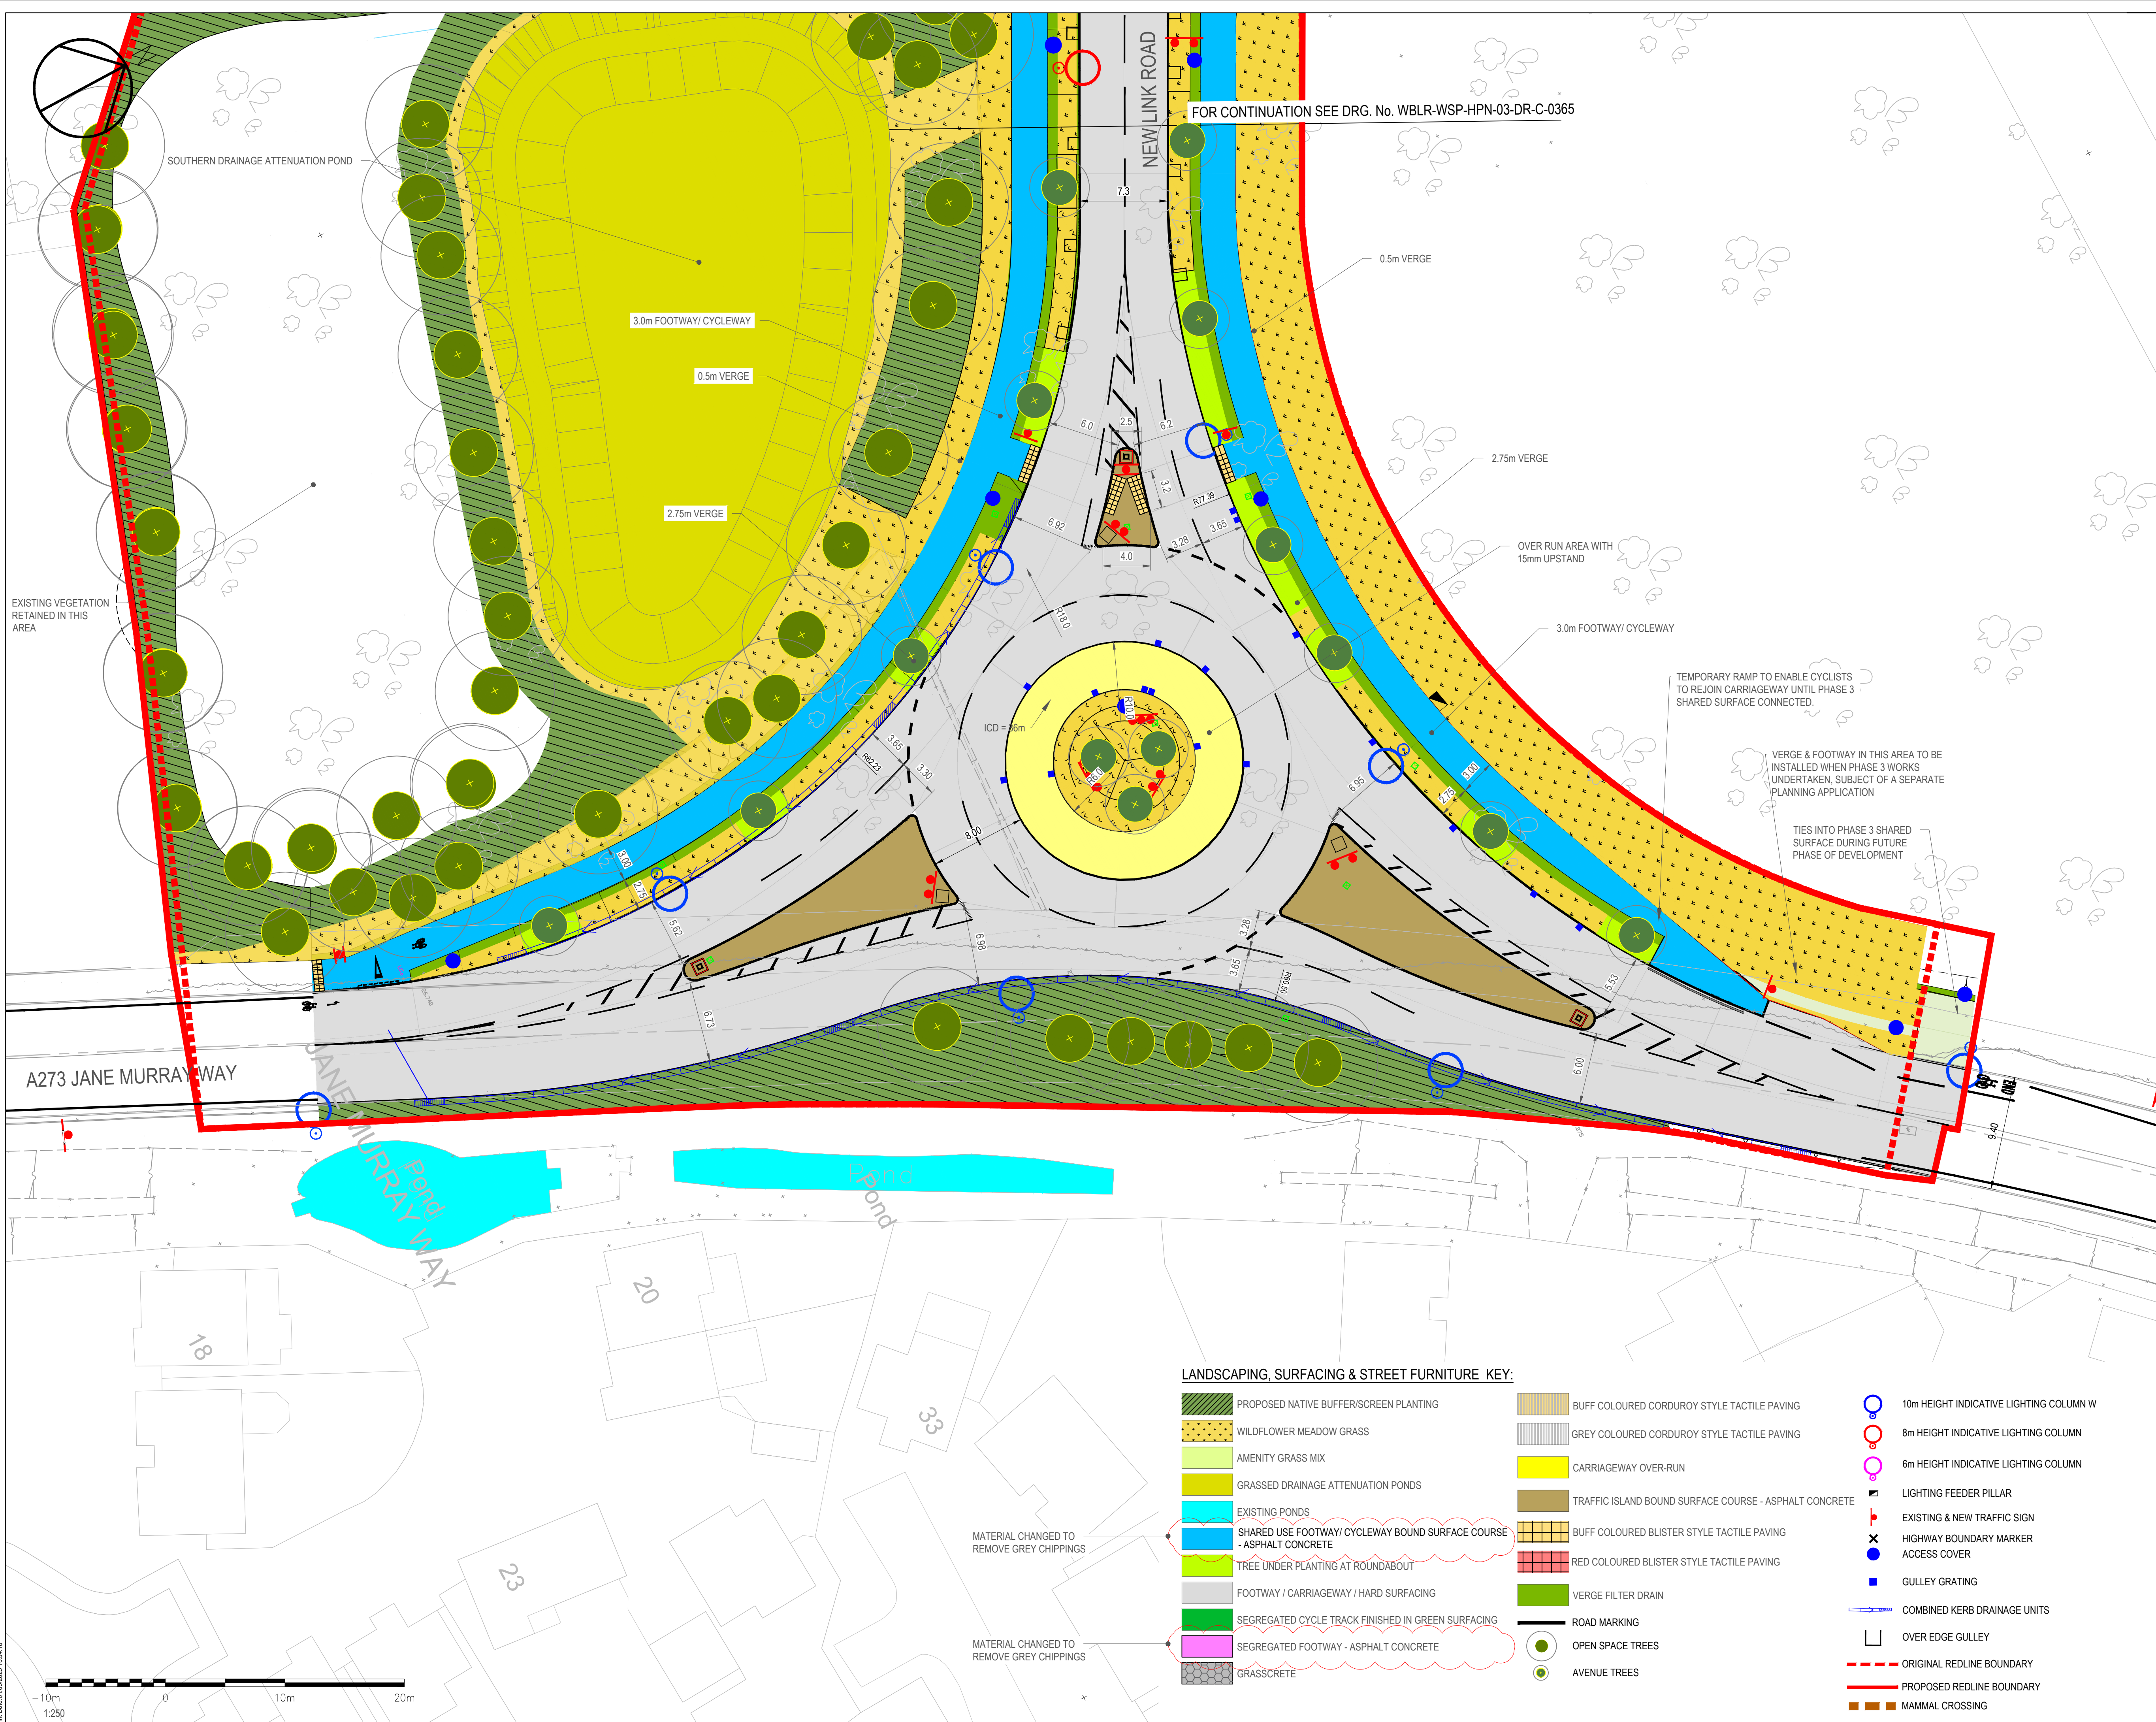

NOTES:

- ALL DIMENSIONS IN METRES UNLESS OTHERWISE STATED.
- REFER TO DRAINAGE DRAWINGS FOR DETAILS OF ATTENUATION PONDS.

Location Key Plan (Not to Scale)

P06	AS	GL	AJB	REVISION EXPLANATORY NOTES ADDED	25.04.2025
P05	AS	GL	AJB	BRIDLEWAY REMOVED FROM KEY	16.04.2025
P04	AS	GL	AJB	FOOTWAY/CYCLEWAY NOTES AMENDED	24.03.2025
P03	AS	GL	AJB	GREY CHIPPINGS REMOVED FROM FOOTPATH FINISH	25.11.2024
P02	AES	GL	AJB	CHANGE TO CYCLEWAY HATCHING AND MEASUREMENT	20.09.2023
P01	PD	DAH	AJB	FIRST ISSUE	08.06.2023
Rev	Drwn	Chkd	Appd	Description	Date

Purpose of Issue	Status
For Planning	S0

Classification

Public

Client

Project

Western Bridge & Link Road
Burgess Hill

Drawing

S73
PLANNING AMENDMENTS
GENERAL ARRANGEMENT
SHEET 1 of 5

Scale @ A1	Drawn	Checked	Approved
1:250	PD	DAH	AJB

Project No.	Date
CS100377	10-05-23

Drawing Identifier	BS1192 Compliant
Project - Originator - Zone - Level - File Type - Role - Number	revision
WBLR-CAP-HPN-02-DR-C-0364	P06

East Grinstead House,
Wood Street,
East Grinstead,
West Sussex,
RH19 1UU
www.wsp.com
WSP in the UK