




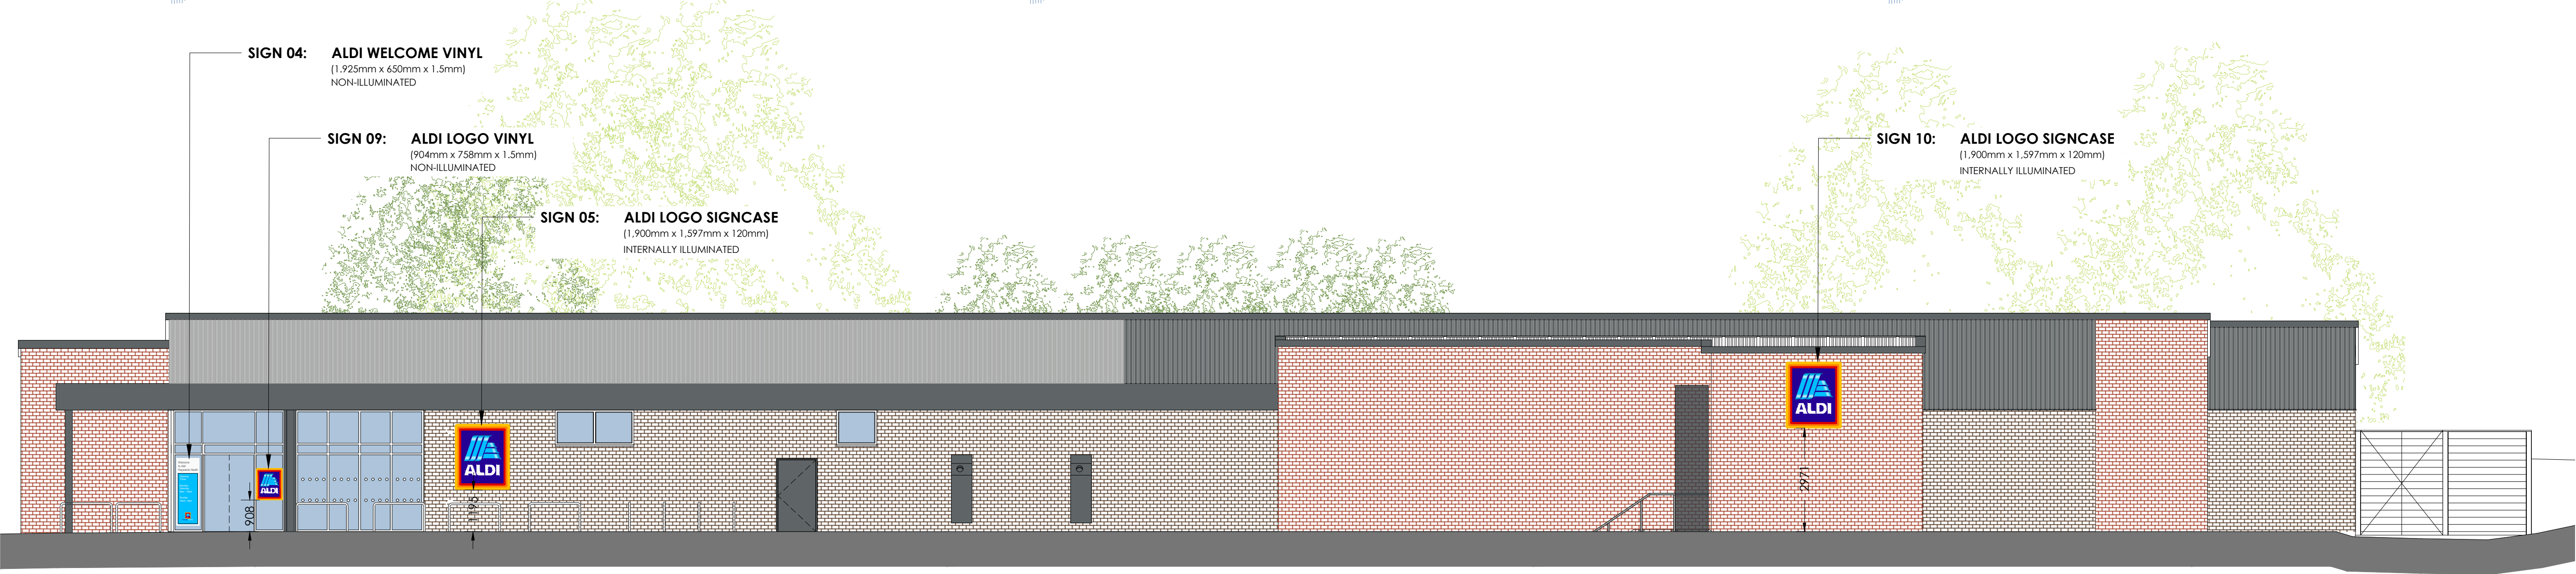

PROPOSED ELEVATION A | SOUTH
scale 1:100

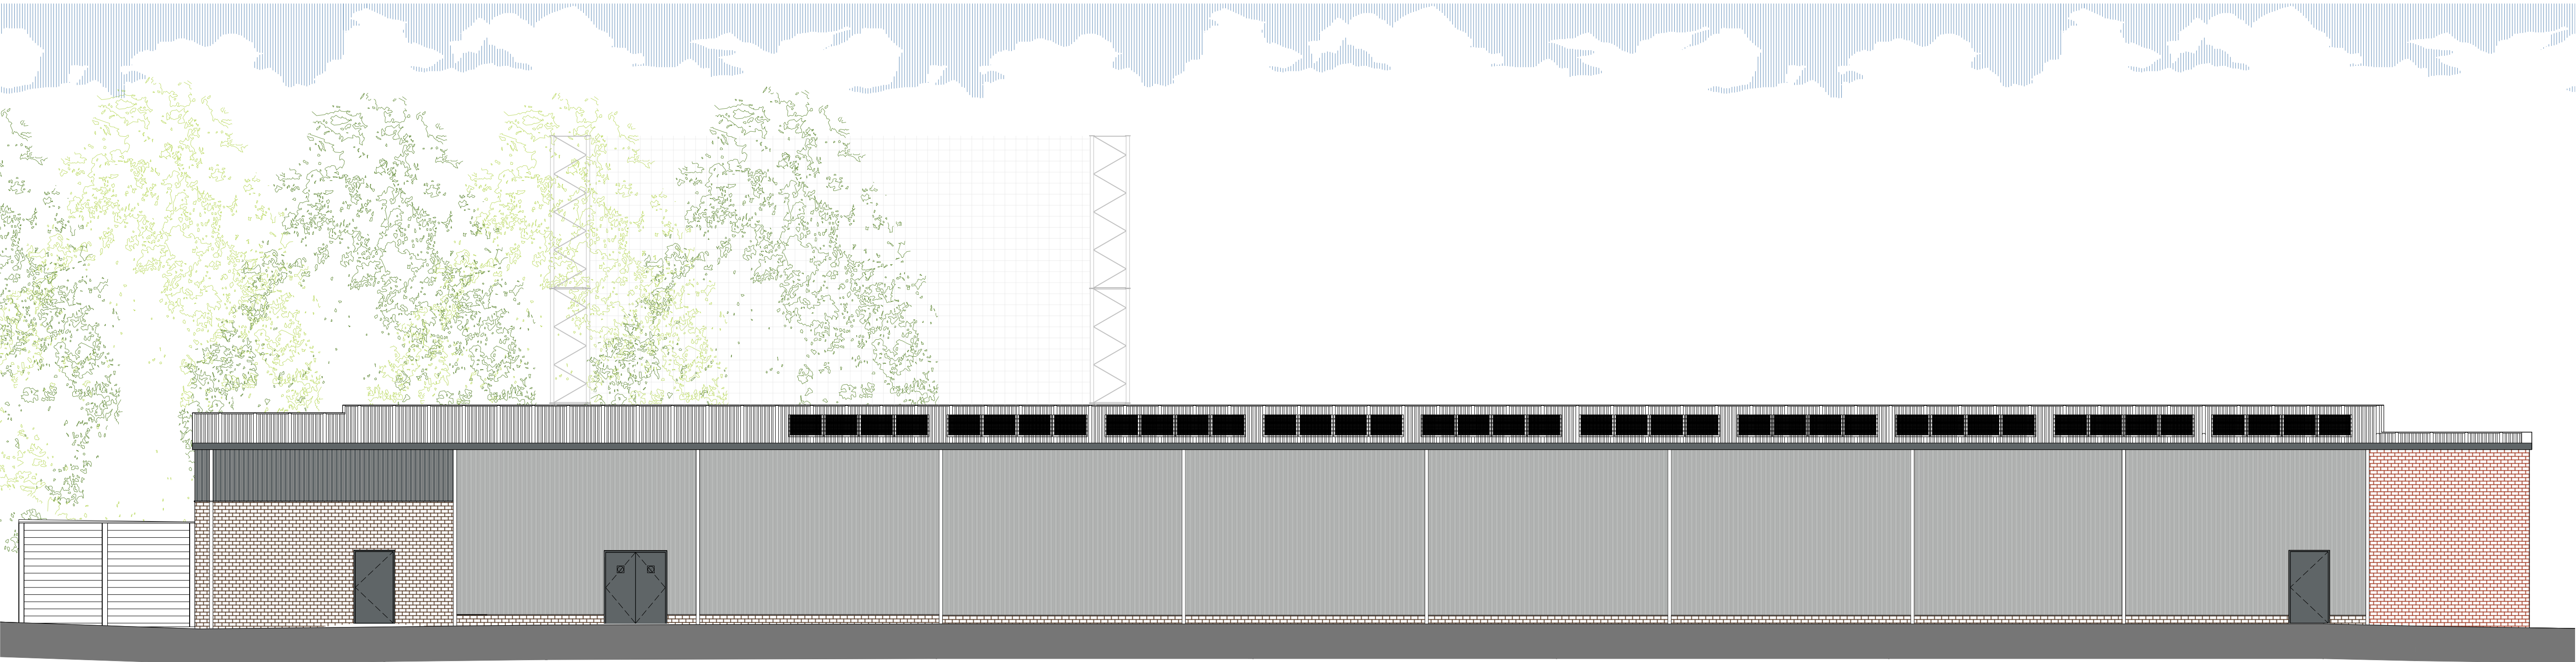

PROPOSED ELEVATION C | NORTH
scale 1:100

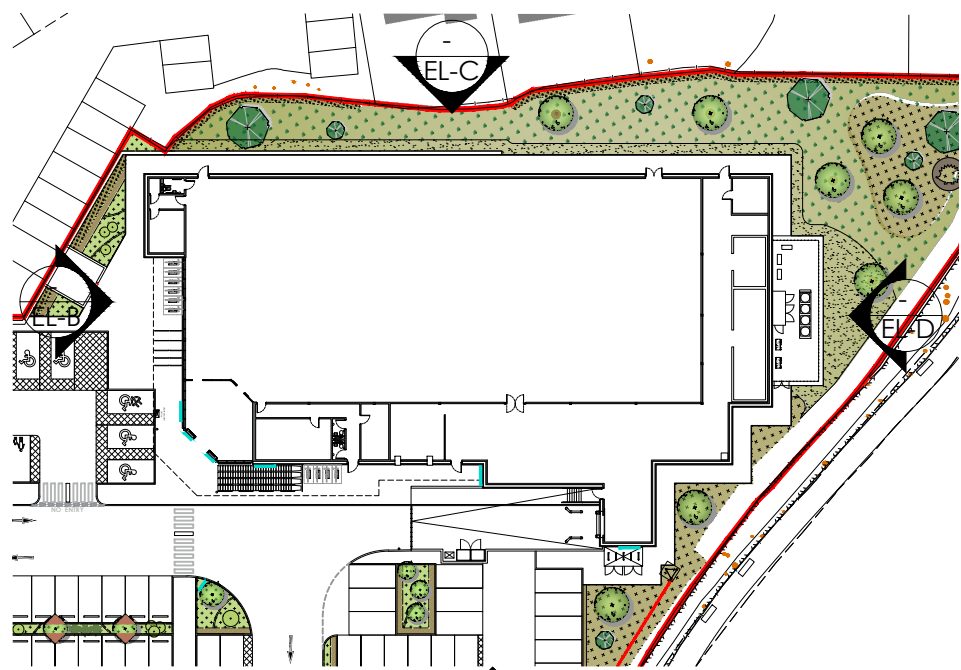

03: KEY
scale: NTS