


lid, Haywards Heath, RH17 5TR

PLANNING

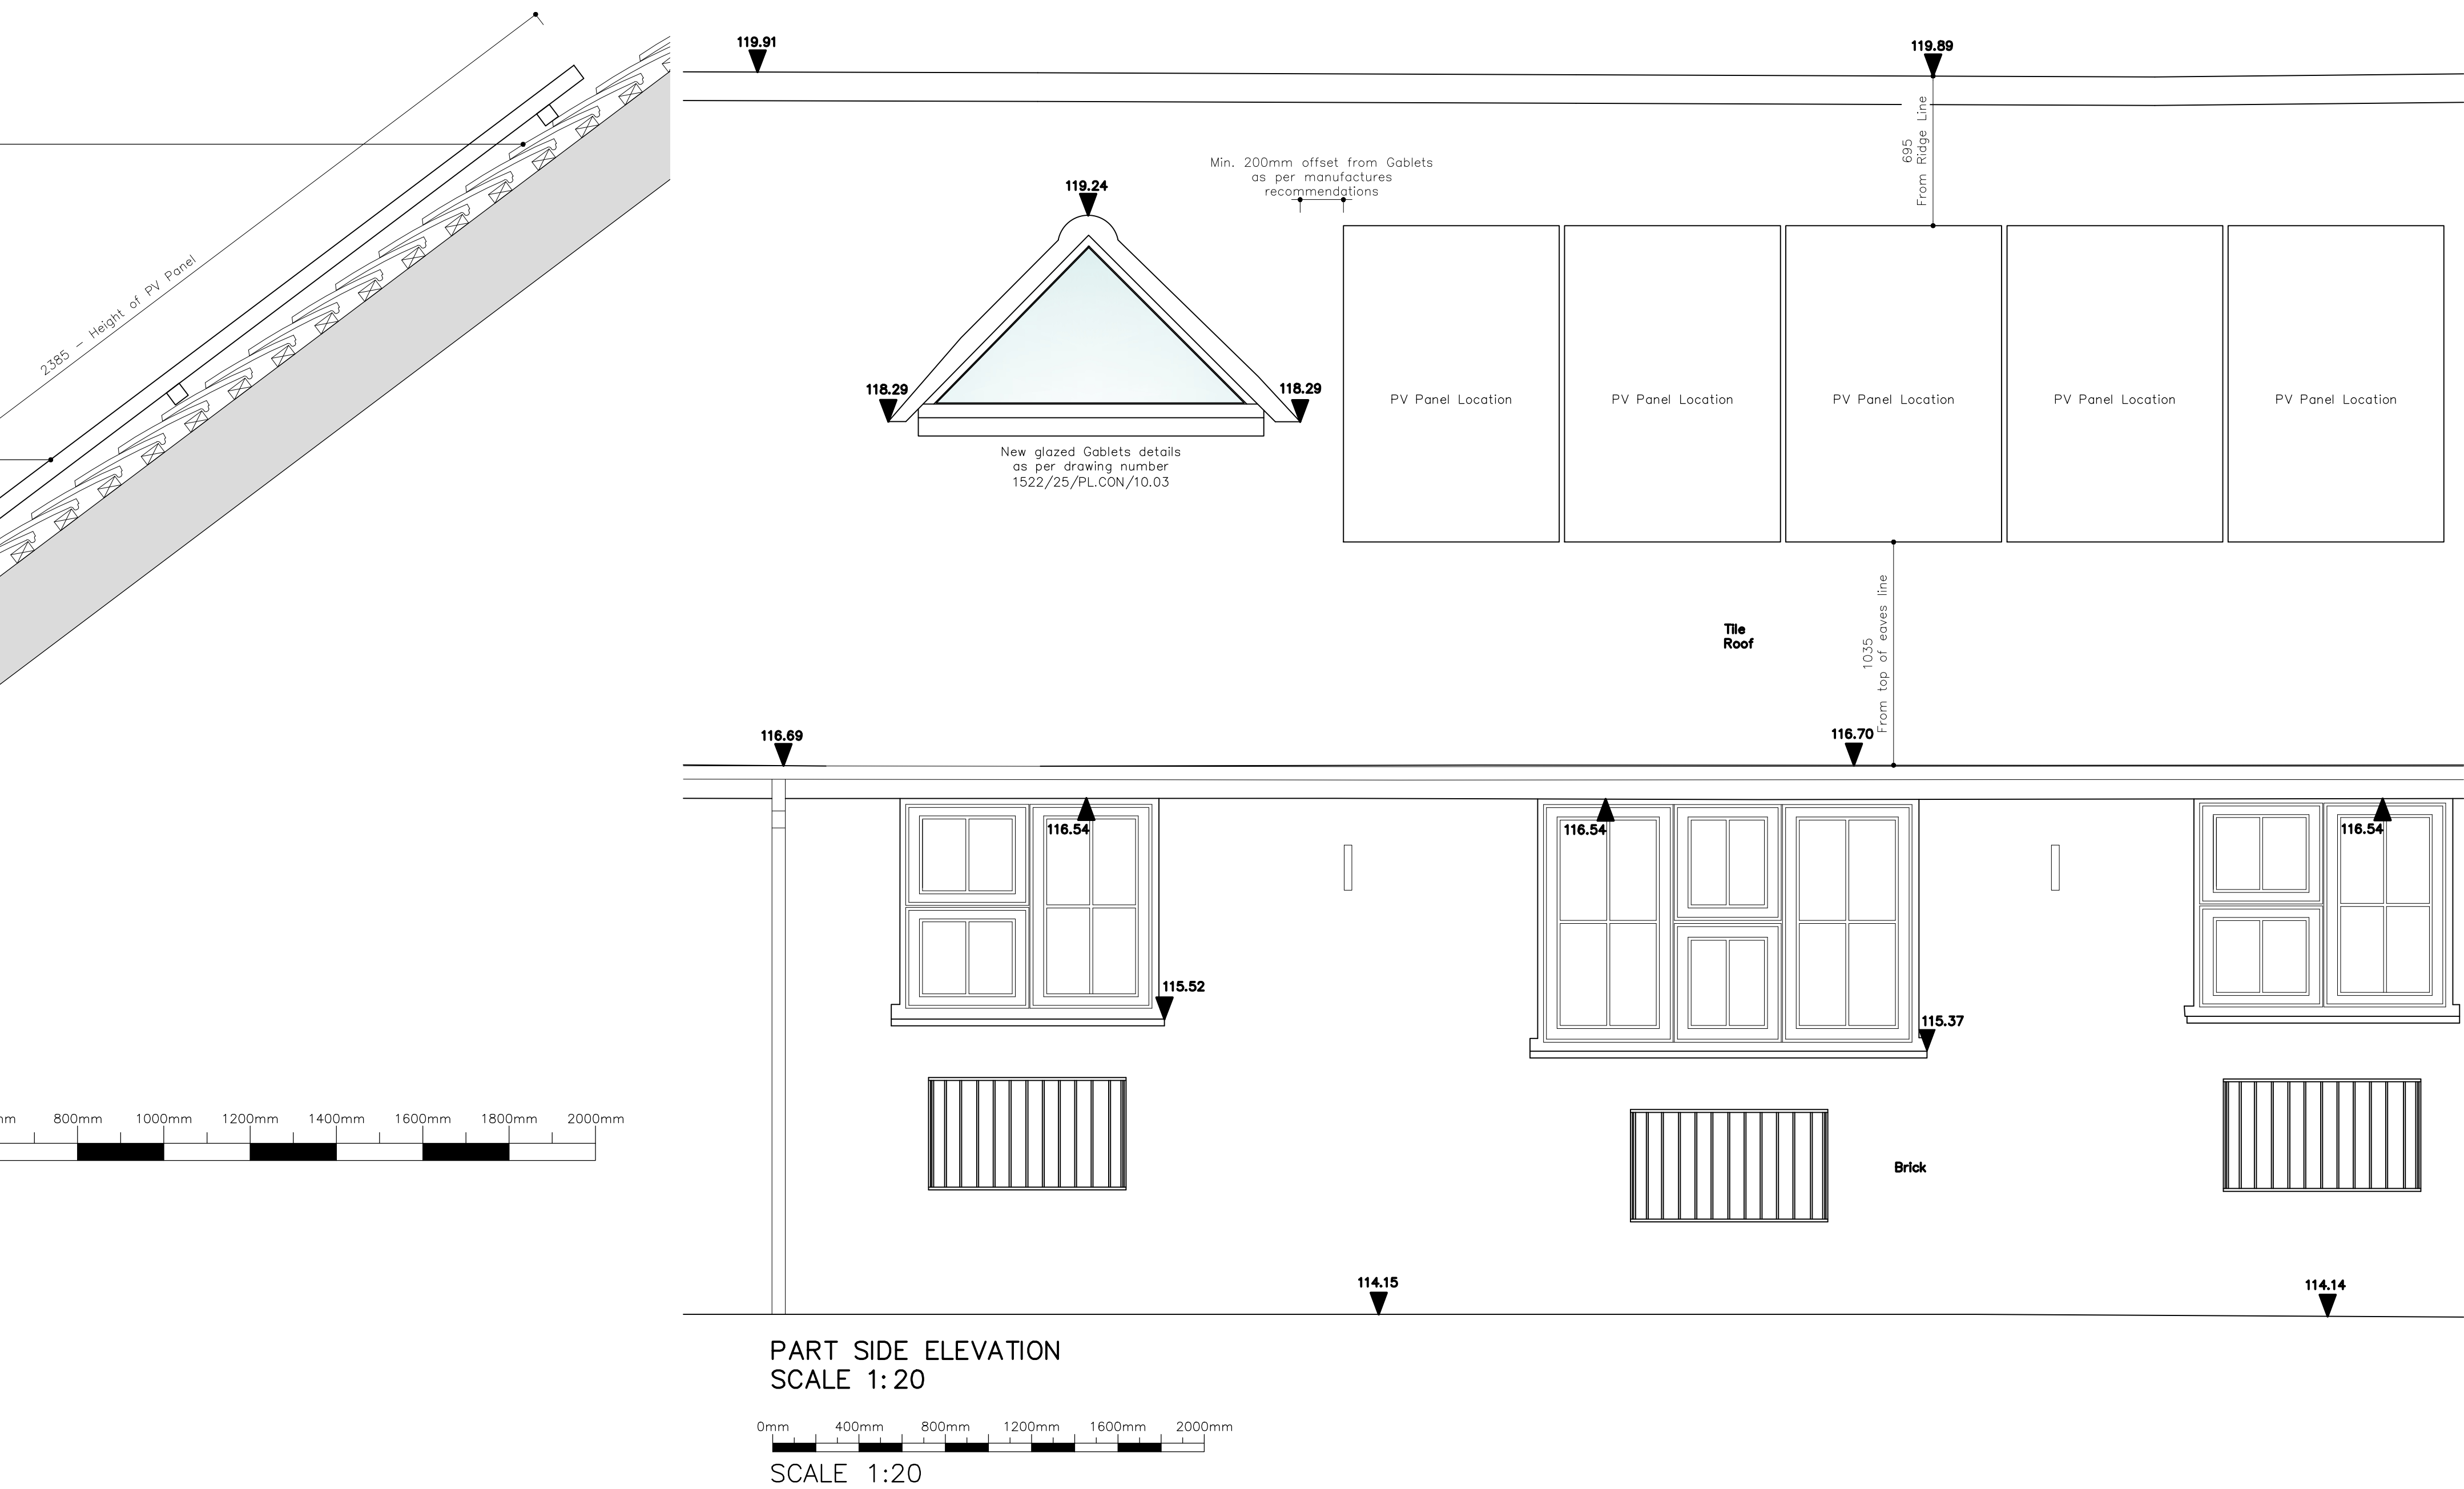

A Solar panel size updated in line with client comments & manufacturers information issued.				04/04/25	RM
Project The Old Milking Parlour, The Street, Warninglid, Haywards Heath, RH17 5TR					
Title Planning Condition 4: Proposed Solar Panel Details					
Scale	1:10, 1:20 @ A1	Date	March 25	Drawn	RM
Drawing No.				Checked	RM
1522/25/PL.CON/10.06				Revision	A