


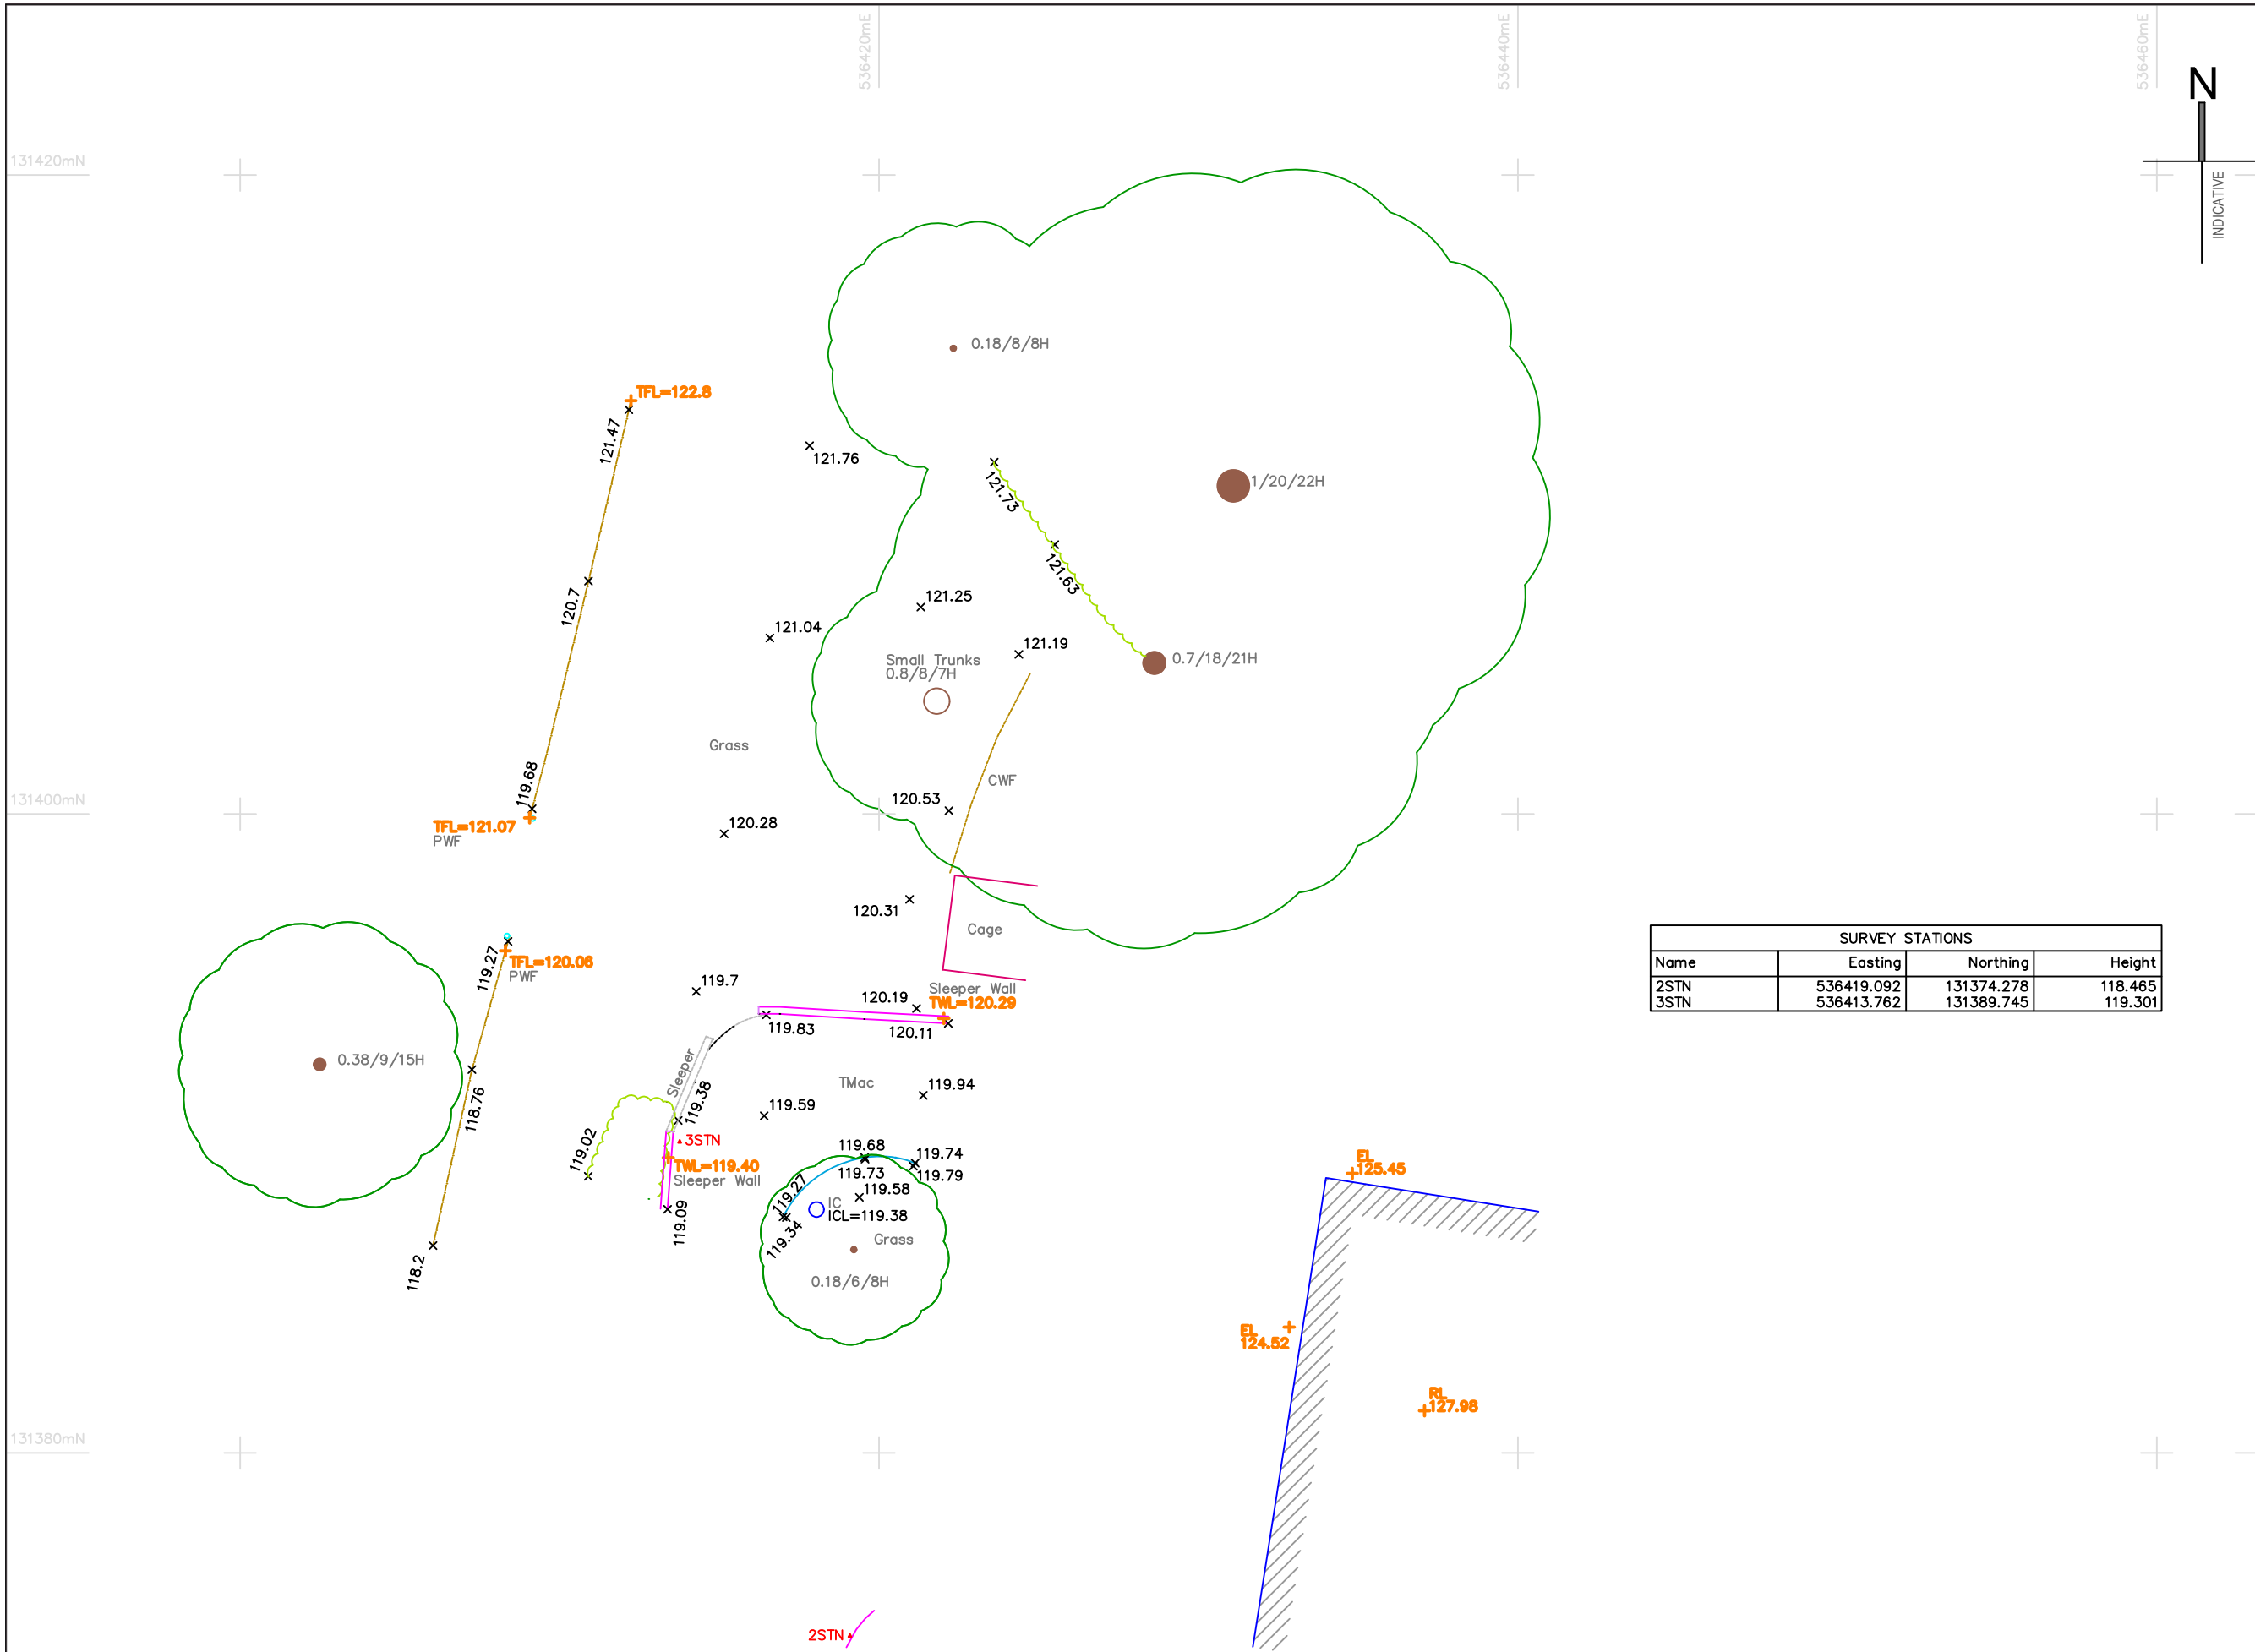

SURVEY GRID:
All information is to Ordnance Survey National Grid,
computed using Leica Smartnet RTK Network

SURVEY DATUM:
All Levels relate to Ordnance Survey Datum.

NOTES:

- Surveyed boundaries may not be legal boundaries.
- Dimensions should not be scaled. All information contained in the drawing should be checked and verified on site prior to any fabrication/construction.
- All utilities have been identified to the best of the surveyors knowledge but cannot be guaranteed. Due to non entry of inspection chambers all pipe sizes should be checked and verified before any works commence.
- Services such as Inspection Chambers and Water Meters etc may be obscured by parked cars or debris.

Topo Key

[illegible]

Trees

Tree canopies and heights shown as indicative only. Tree species identified to the best of the Surveyors knowledge. If tree species are important than the services of an Arborist should be employed. Individual tree canopies are shown in a separate layer, called TREES which is turned off for presentation purposes.

Tree Notation: Trunk/Canopy/Height

SURVEY STATIONS			
Name	Easting	Northing	Height
2STN	536419.092	131374.278	118.465
3STN	536413.762	131389.745	119.301

Symbology

- Single Gate
- Double Gate
- Banking
- Step Up
- Diameter shown in mm
- Survey Station

Linetypes

- Telecom Overhead
- Power Overhead
- Fuel Water
- Surface Water
- Combined Water
- Unknown Services
- Change of Surface
- Road
- Wall
- Kails
- Building Face
- Trench/Face
- Tree Canopy
- Buried/align/Overgrowth
- Trench/Soil

rev	description	by	date
REV:	DESCRIPTION:	BY:	DATE:



2 Unicorn Way
Burgess Hill
West Sussex
RH15 0UU
T: 01444 672090
E: office@forestegeomatics.co.uk

CLIENT: Lemon Lumba

SITE: Grovelands Farm
Highbrook Lane
East Grinstead
RH194PL

TITLE: Topographical Survey

SCALE AT A3: 1:200	DATE: Aug 2025	SURVEYED: HH	DRAWN: HH	CHECKED: KD
PROJECT NO: 25059		DRAWING NO: 25059_01		REVISION: -