
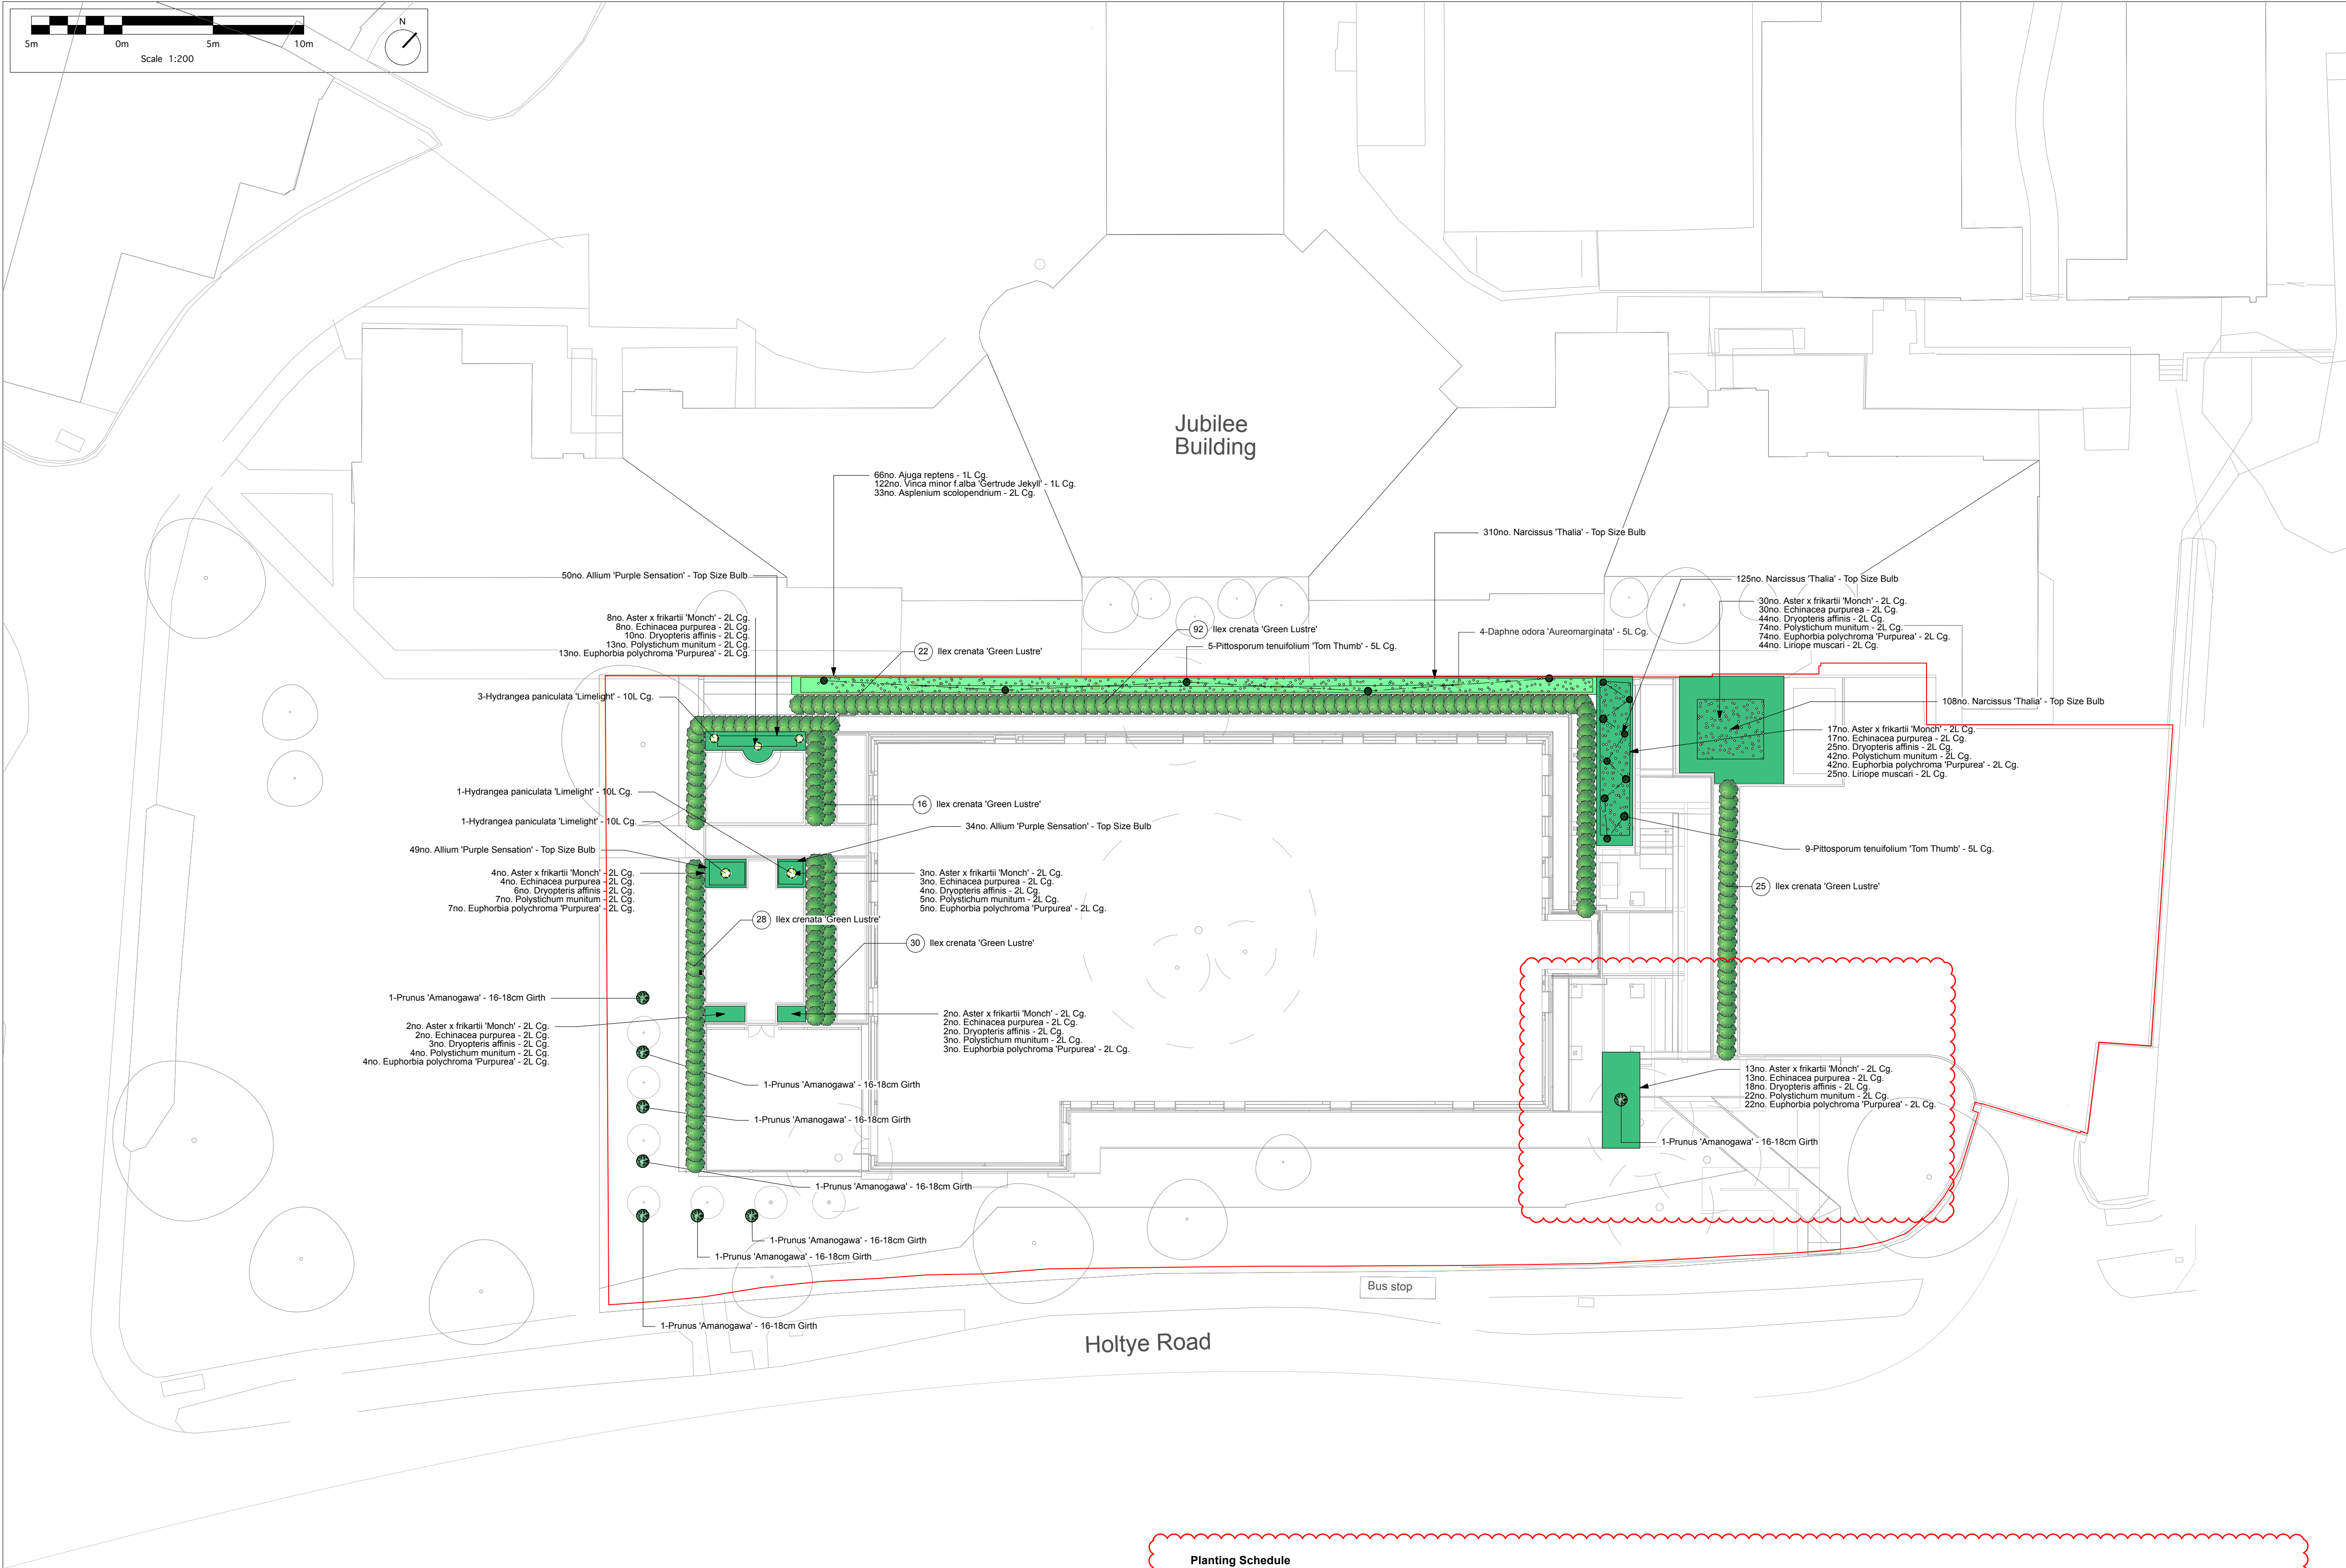


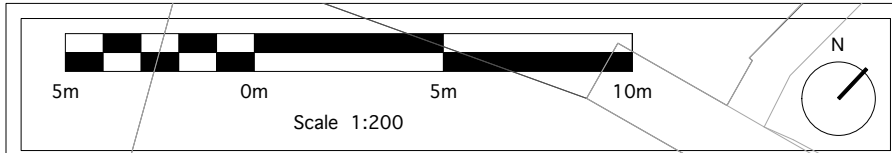

- NOTES**
1. All dimensions in millimetres unless otherwise shown.
 2. All levels in metres above Ordinance Datum (mAOD) unless otherwise shown.
 3. All dimensions to be checked on site and any discrepancies reported to Employer before pricing / work starts.
 4. Any ambiguities or discrepancies within this drawing and any other information given elsewhere must be reported to Camlins and the Employer for clarification before pricing work proceeds.
 5. All drawings to be read in conjunction with other Camlins drawings and specification information as appropriate.
 6. Refer to relevant Engineer's and Architect's information as appropriate for confirmation of all engineering and architectural details.
 7. All works to be carried out in accordance with the latest British Standards and appropriate codes of practice as a minimum.

KEY

Site Boundary

Planting Schedule

Category	Latin Name	Minimum Size Range of Container	Quantity
Bulbs	Allium 'Purple Sensation'	Top Size Bulb	133
Bulbs	Narcissus 'Thalia'	Top Size Bulb	543
Ferns	Asplenium scolopendrium	2L Cg.	33
Ferns	Dryopteris affinis	2L Cg.	112
Ferns	Polystichum munitum	2L Cg.	170
Perennials	Ajuga reptans	1L Cg.	66
Perennials	Aster x frikartii 'Monch'	2L Cg.	79
Perennials	Echinacea purpurea	2L Cg.	79
Perennials	Euphorbia polychroma 'Purpurea'	2L Cg.	170
Perennials	Liriope muscari	2L Cg.	69
Perennials	Vinca minor f.alba 'Gertrude Jekyll'	1L Cg.	122
Shrubs	Daphne odora 'Aureomarginata'	5L Cg.	4
Shrubs	Hydrangea paniculata 'Limelight'	10L Cg.	5
Shrubs	Ilex crenata 'Green Lustre'	10L cg or BR. To form 600mm high hedge form	213
Shrubs	Pittosporum tenuifolium 'Tom Thumb'	5L Cg.	14
Trees	Prunus 'Amanogawa'	16-18cm Girth	8

C03	2025-12-22	Updated latest ramp arrangement, planting schedule and hedge removed	KS	MSS
C02	2025-10-27	New hedge modified to Ilex crenata, reduced to 600mm high	MSS	AN
C01	2025-09-19	First Issue	HS	MSS
Rev.	Date	Description	Revised by	Checked by

Camlins

New Zealand House, Abbey Foregate,
Shrewsbury, Shropshire, SY2 6RD
01743 500 775
www.camlins.com

Queen Victoria Hospital
Logan Construction

GA - Soft Landscape Plan

Status	Drawn by	Checked by
Stage 4	HS	MSS
Drawing Number	Revision	Scale
1442-CAM-XX-00-DR-L-0001	C03	1:200@A1
	Date	
	19.09.2025	