



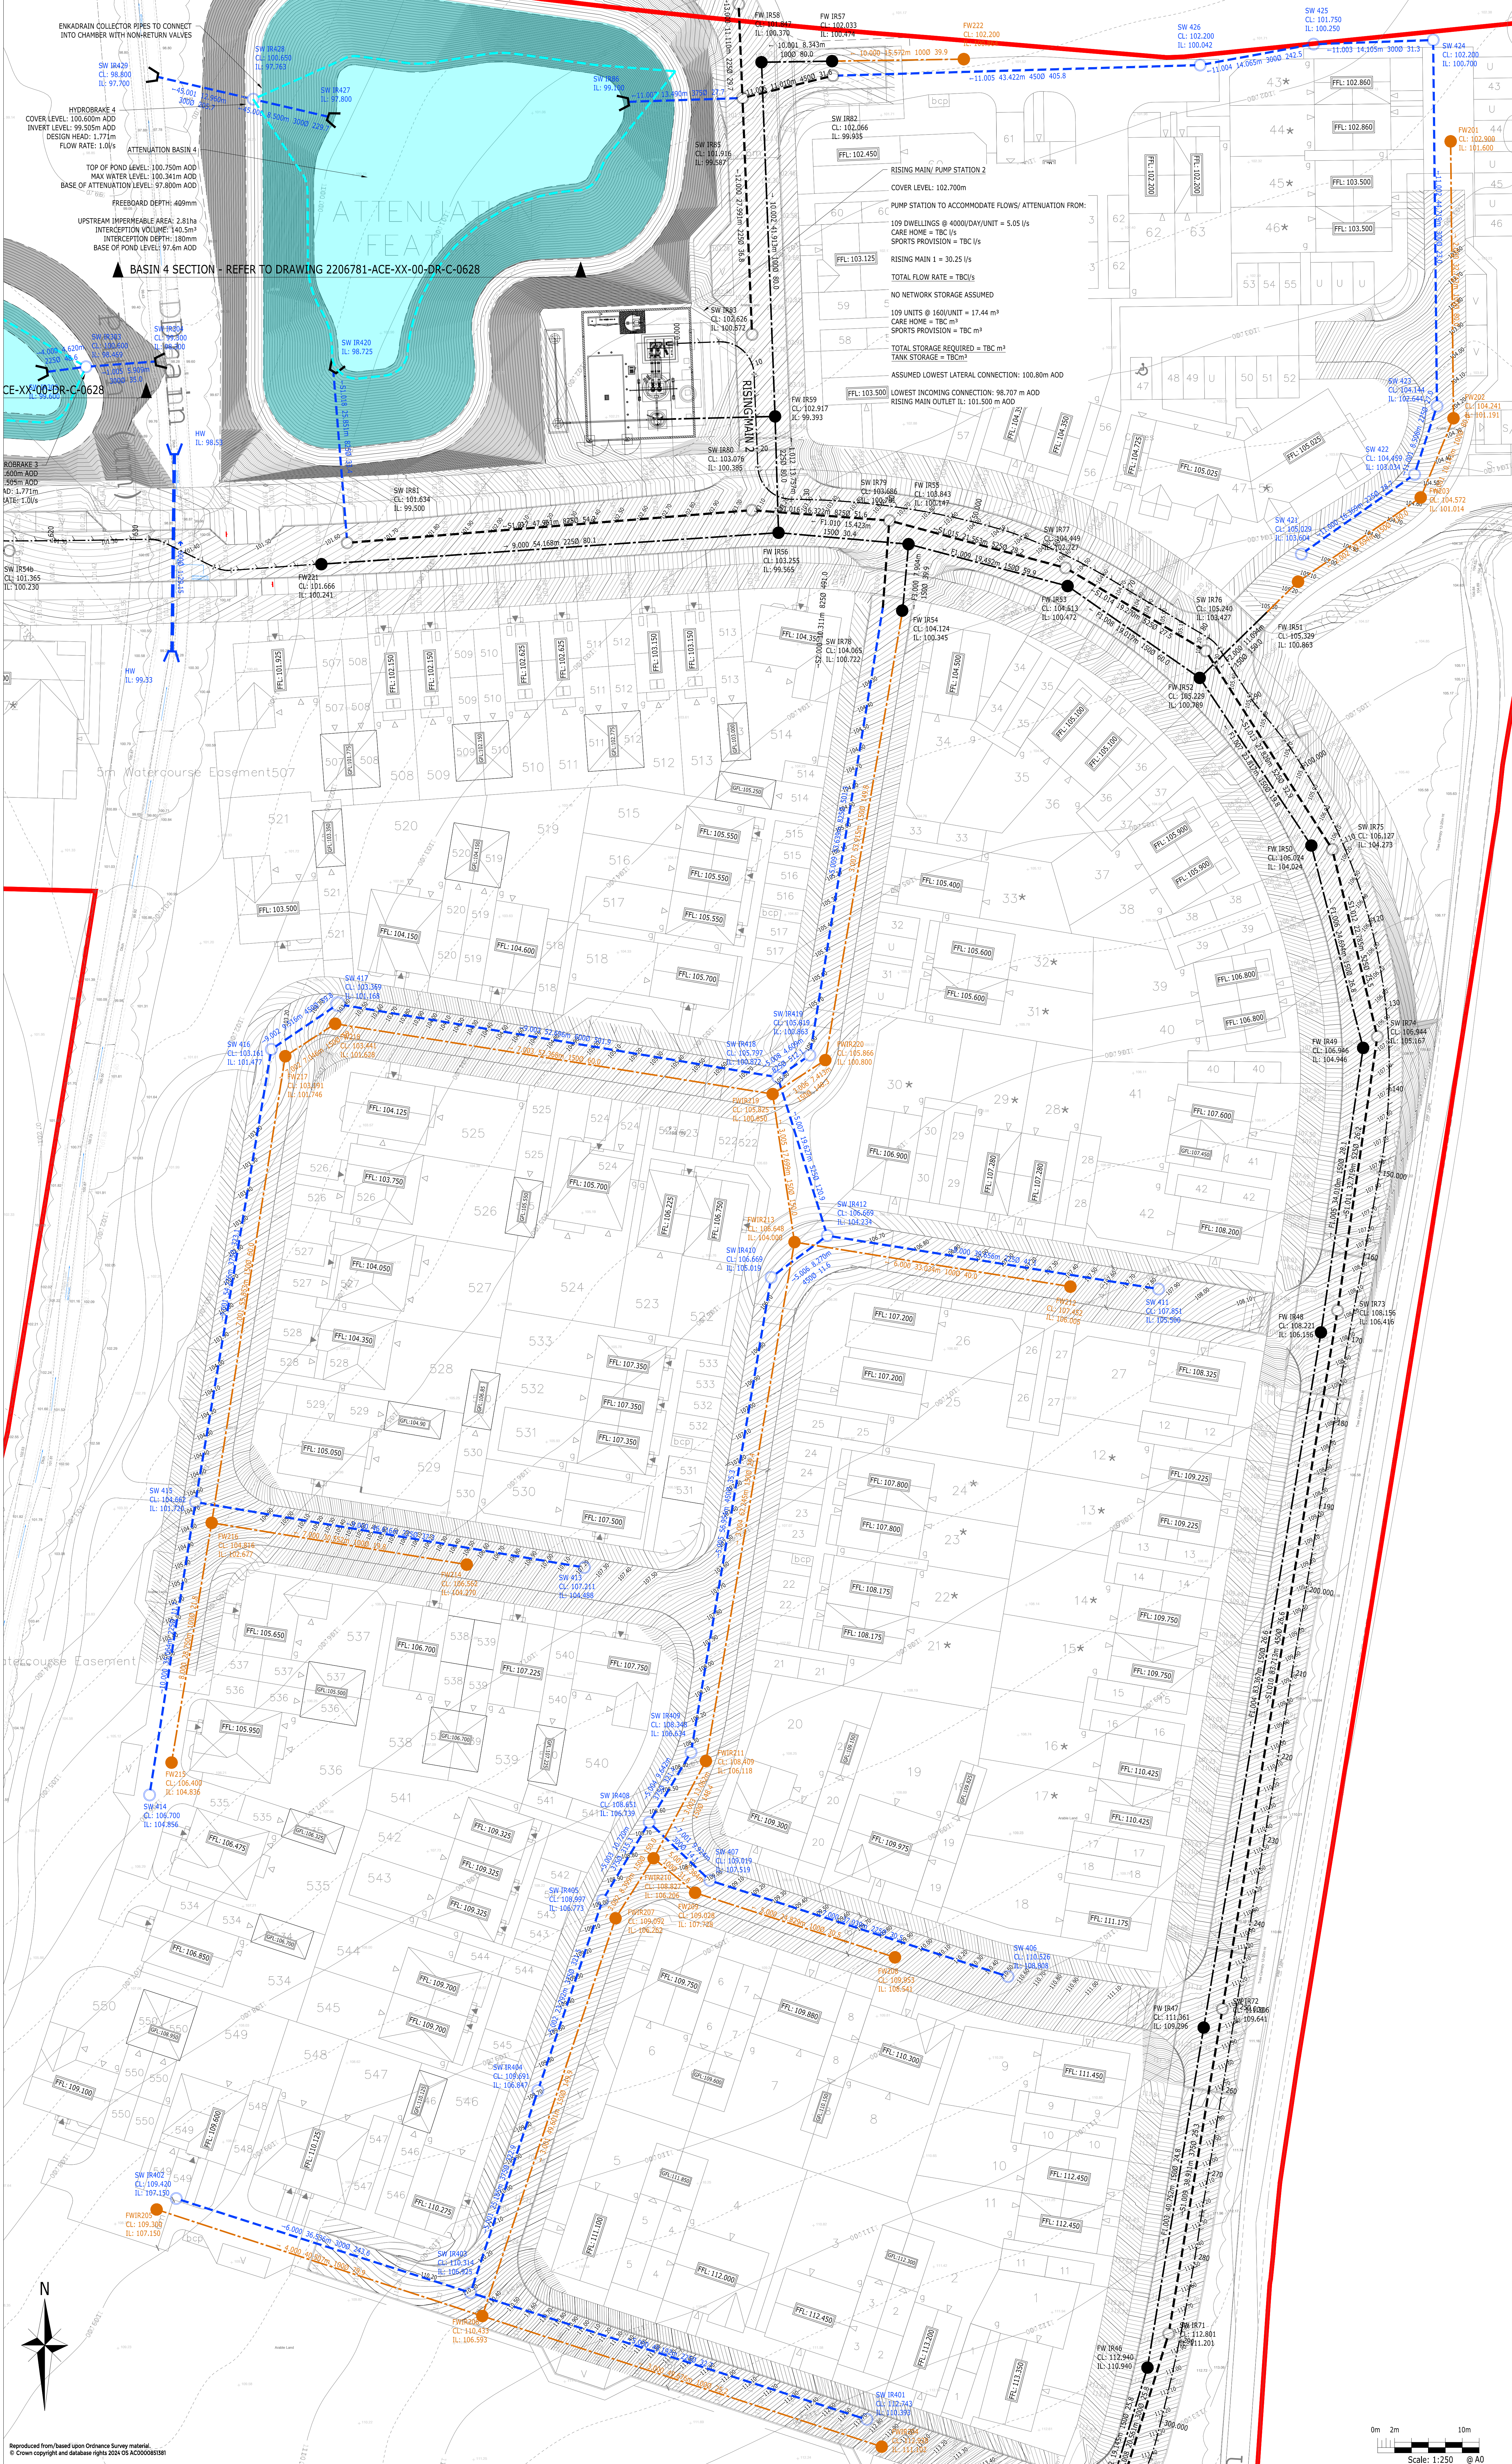

ENGINEERING KEY

- SITE BOUNDARY
- SURFACE WATER APPROVED UNDER INFRASTRUCTURE APPLICATION
- FOUL WATER APPROVED UNDER INFRASTRUCTURE APPLICATION
- PROPOSED ADOPTABLE SURFACE WATER SEWER
- PROPOSED ADOPTABLE FOUL WATER SEWER
- PROPOSED ATTENUATION CRATES
- PROPOSED DETENTION BASIN WITH ENKADRAIN UNDERLAY
- PROPOSED ENKADRAIN COLLECTOR PIPE, LAID LEVEL AT THE BASE OF POND LEVEL TO GEOSYNTHETICS SPECIFICATION
- EXISTING LAND DRAIN

- NOTES:**
- THIS DRAWING IS TO BE READ IN CONJUNCTION WITH THE RELEVANT SPECIFICATION, INC. RISK ASSESSMENTS AND ALL OTHER RELATED DRAWINGS ISSUED BY THE ENGINEER.
 - DO NOT SCALE FROM THIS DRAWING. WORK FROM FIGURED DIMENSIONS ONLY.
 - ALL DIMENSIONS SHOWN ON THIS DRAWING ARE IN METRES UNLESS OTHERWISE STATED.
 - ALL DIMENSIONS, LEVELS AND SURVEY GRID CO-ORDINATES ARE TO BE CHECKED ON SITE AND THE ENGINEER NOTIFIED IMMEDIATELY OF ANY DISCREPANCIES PRIOR TO THE COMMENCEMENT OF THE WORKS.
 - NO DEVIATION FROM THE DETAILS SHOWN ON THIS DRAWING IS PERMITTED WITHOUT PRIOR PERMISSION FROM THE ENGINEER.
 - ANY WORKS OUTSIDE RED SITE BOUNDARY ARE FOR INFORMATION PURPOSES ONLY UNLESS SPECIFICALLY NOTED. ALL WORKS OUTSIDE THE SITE BOUNDARY WILL BE UNDERTAKEN BY OTHERS UNDER A SEPARATE CONTRACT.

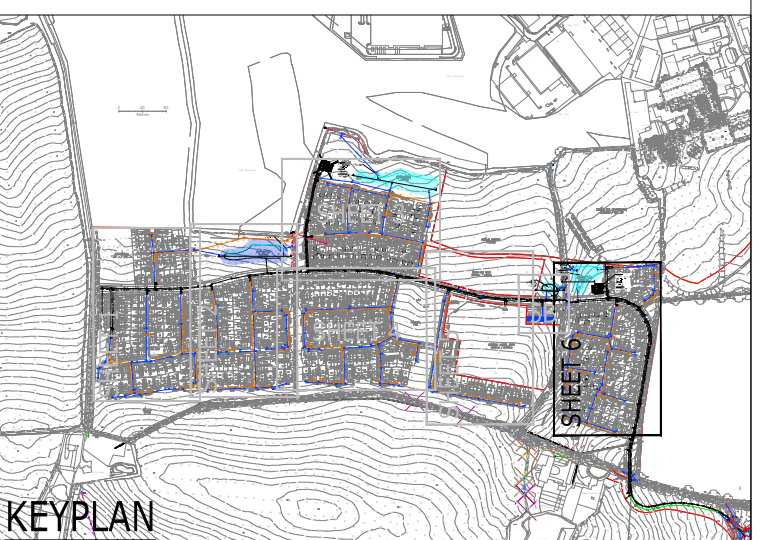

PL	UPDATED SITE LAYOUT	AMC	AD	DM	25-05-24
P5	UPDATED BASED ON LIAISON COMMENTS	AMC	AMC	MR	25-05-24
P2	UPDATED TO SUIT NEW LAYOUT	ADG	CC	AD	18-02-25
PI	FIRST ISSUE	AMC	AMC	AMC	28-11-25

Rev	Description	Drn	Chk	App	Date
1	PRELIMINARY				28-11-25

ARDENT CONSULTING ENGINEERS
AN EMPLOYEE OWNED COMPANY

Third Floor
The Hallmark Building
52-56 Leadenhall Street
London
EC3M 5SE
Tel: 020 7680 4088
Web: www.ardent-ce.co.uk
E-mail: enquiries@ardent-ce.co.uk

Client: **VISTRY SOUTH EAST**

Project Title: **IMBERHORNE FARM, EAST GRINSTEAD**

Drawing Title: **PROPOSED DRAINAGE SHEET 6**

Drawn by AMC	Checked by AMC	Approved by AD	Revision AD
-----------------	-------------------	-------------------	----------------

Scale: 1:250 @ A0
Date: 28-11-25
Drawing Number: **2206781-ACE-XX-XX-DR-C-0626**

