


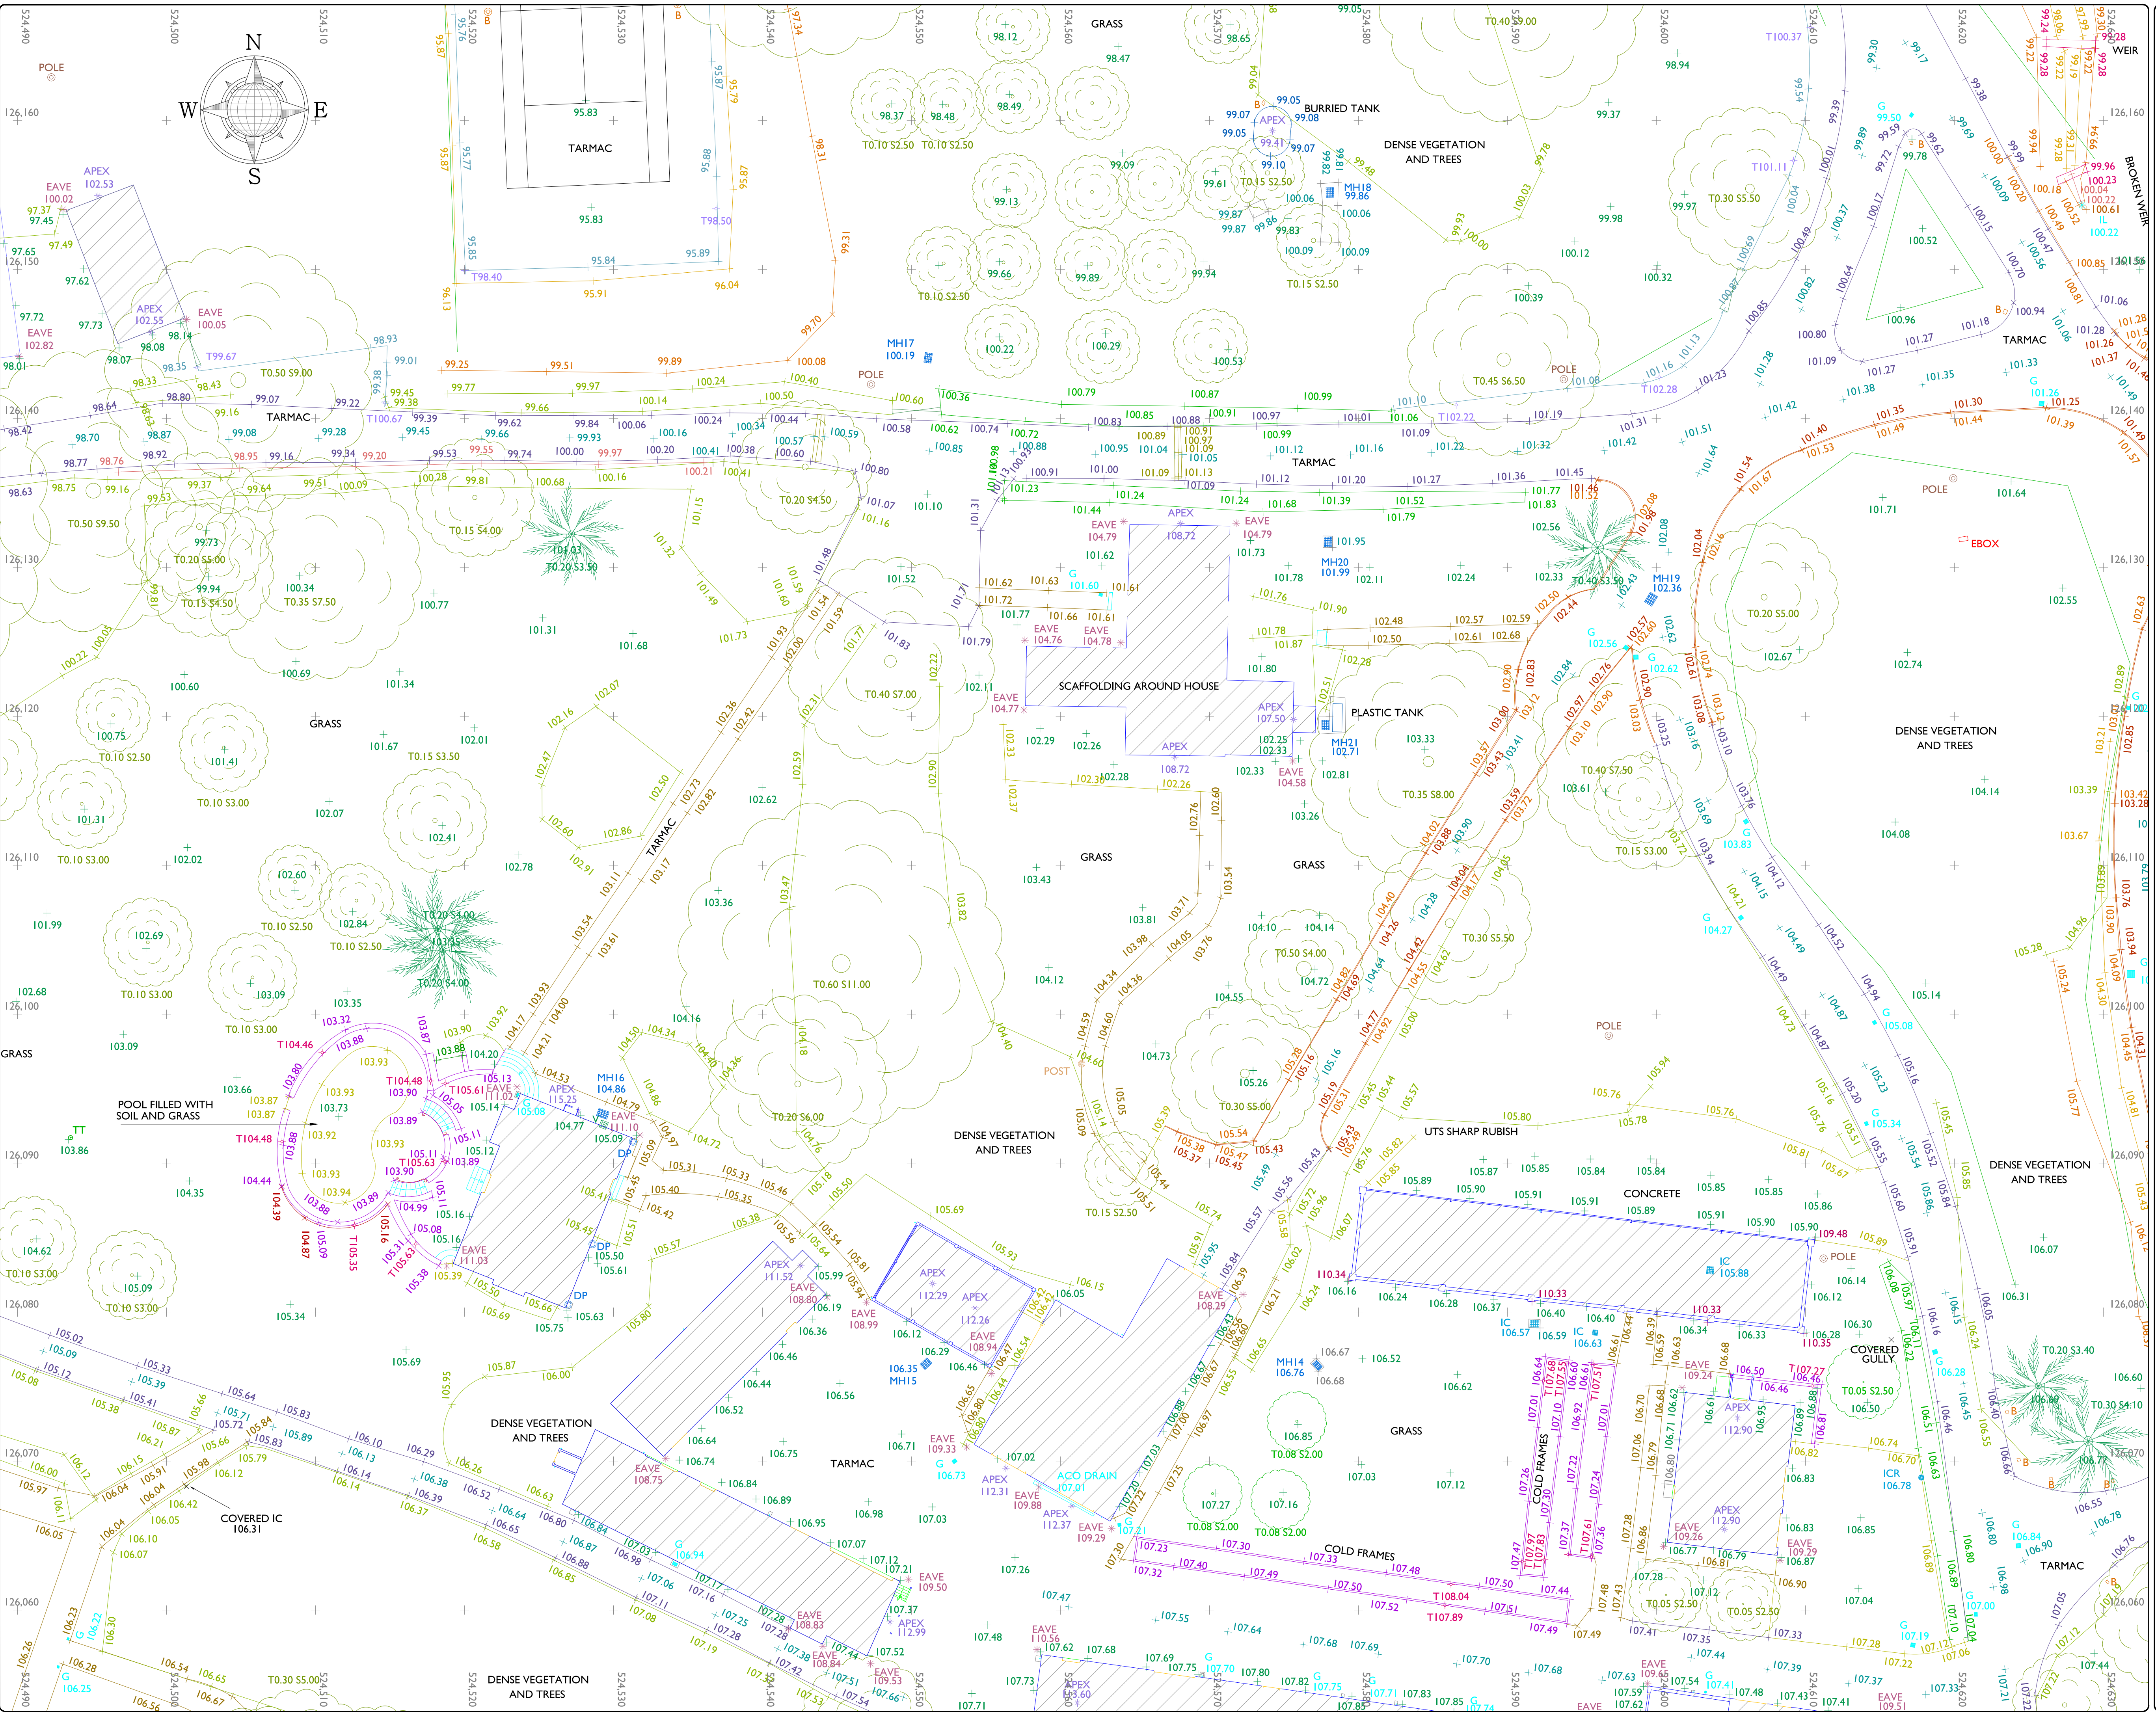





**LEGEND**

**Topographic Linework Features**

|                           |                           |                              |
|---------------------------|---------------------------|------------------------------|
| 12.24 Air-Con Unit (ACU)  | 12.24 Hand Rail           | 12.24 Sky Light              |
| 12.24 Barrier             | 12.24 Hedge               | 12.24 Slope Bottom           |
| 12.24 Beam Line           | 12.24 Hoarding            | 12.24 Slope Top              |
| 12.24 Bench               | 12.24 Kerb Bottom         | 12.24 Slot Drain             |
| 12.24 Bin                 | 12.24 Kerb Drop           | 12.24 Speed Bump             |
| 12.24 Bolted Illuminated  | 12.24 Kerb Top            | 12.24 Steel Cladding         |
| 12.24 Bolted              | 12.24 Lift                | 12.24 Steel Structure        |
| 12.24 Bridge              | 12.24 Lorry Drain         | 12.24 Slop Line              |
| 12.24 Building Facade     | 12.24 Lift                | 12.24 Surface Change         |
| 12.24 Building            | 12.24 Opening - Slab      | 12.24 Tank                   |
| 12.24 Bus Stop Shelter    | 12.24 Overhead Cables     | 12.24 Telephone Box (TB)     |
| 12.24 Cable Trough        | 12.24 Partition           | 12.24 Ticket Machine (TM)    |
| 12.24 Canopy              | 12.24 Rampet              | 12.24 Toilet                 |
| 12.24 Carriageway         | 12.24 Road                | 12.24 Top of Fence Line      |
| 12.24 Centre Line         | 12.24 Parking Meter (PM)  | 12.24 Top of Wall Line       |
| 12.24 Column              | 12.24 Platform/Train/Tram | 12.24 Track                  |
| 12.24 Column Bottom Line  | 12.24 Plinth              | 12.24 Traffic Crib Box (TCB) |
| 12.24 Column Top Line     | 12.24 Pond                | 12.24 Tree Dip Line          |
| 12.24 Concrete Base/Slab  | 12.24 Post-box            | 12.24 Tree Line              |
| 12.24 Contour Major       | 12.24 Rail                | 12.24 Trial Pit              |
| 12.24 Contour Minor       | 12.24 Ramp                | 12.24 Vegetation Line        |
| 12.24 Cycle Line          | 12.24 Red Line Dashed     | 12.24 Vent                   |
| 12.24 Ditch               | 12.24 Red Line Solid      | 12.24 Verge Line             |
| 12.24 Duct                | 12.24 Red Line Double     | 12.24 Window                 |
| 12.24 Electric Box (EBOX) | 12.24 River Edge          | 12.24 Window Glazing         |
| 12.24 Fence               | 12.24 Road Edge           | 12.24 White Line Dashed      |
| 12.24 Feature             | 12.24 Road Scar Line      | 12.24 White Line Double      |
| 12.24 Footpath            | 12.24 Road Text           | 12.24 White Line Solid       |
| 12.24 Grid Line           | 12.24 Sanitary            | 12.24 Yellow Line Dashed     |
|                           | 12.24 Service             | 12.24 Yellow Line Double     |
|                           |                           | 12.24 Yellow Line Solid      |

**Topographic Point Features**

|                      |                     |                    |
|----------------------|---------------------|--------------------|
| AV Air Valve         | IC Inspection Cover | RS Road Sign       |
| AP Apex Building     | IC - CATV           | RS - Redding Eye   |
| BL Bed Level         | IC - Comms          | SA Sector Antenna  |
| BB Bellisha Beacon   | IC - Electric       | SGN Sign (General) |
| BOLT Bolt            | IC - Round          | SOF Soft Level     |
| Borehole             | IC - Telecom        | SG Stop Cook       |
| Bush                 | IC - Traffic        | TP Telegraph Pole  |
| CCTV Camera Pole     | Invert Level        | Top of Fence Level |
| CE Ceiling Elevation | Lamp Post           | Top of Tree Level  |
| Dipole               | Manhole             | Top of Wall Level  |
| Earth Rod            | MH - Foul           | Traffic Light      |
| Eave                 | MH - Round          | Tree (T XXX SX XX) |
| Electrical Pole      | MH - Surface Water  | Tree Deciduous     |
| Fire Hydrant         | Marker Post         | Tree Trunk         |
| Floor Level          | MW Microwave Dish   | Valve General      |
| Gas Meter            | Gate                | Water Level        |
| Gas Valve            | Pipe - Down         | Water Meter        |
| Gully                | Post                | Water Valve        |
| Gully Round          |                     |                    |

**Special Features**

|                       |                          |
|-----------------------|--------------------------|
| DATUM Datum Point     | E=XXXXXXX Survey Station |
| Photo Point           | H=ZZZZZZ                 |
| Panoramic Photo Point | E=XXXXXXX Scan Target    |
|                       | H=ZZZZZZ                 |

**Fence Types**

|                     |                  |                   |
|---------------------|------------------|-------------------|
| B/W Barbed Wire     | CL Chain Link    | OB Open Boarded   |
| C/B Close Boarded   | H Hoops          | P/W Post and Wire |
| C/I Corrugated Iron | IR Iron Railings | P/R Post and Rail |

**Murphy Surveys Ltd. Disclaimer**

The user or recipient of this survey data understands and acknowledges this data may be inaccurate or contain errors or omissions and the user or recipient assumes full responsibility for any loss or damages resulting from, arising from, or in connection with any use of, or reliance upon data displayed herein. Although every effort has been made to produce surveys that satisfy survey accuracy standards, these surveys are only as accurate as the source data from which they were compiled. Although all reasonable steps have been taken to locate all features visible at the time of the survey, there is no guarantee that all will be shown on the drawings as some above ground features may have obstructed the survey. Wherever possible, areas unable to be surveyed will be labelled as 'UTS'.

The Company shall not be liable for any inaccuracy of the data provided beyond the specified scale or accuracy, or for any matters resulting from their use for purposes other than that stated in the Contract. No liability shall attach to the Surveyor in respect of any consequential loss or damages suffered by the Client.

The Client must promptly notify the Company of any errors in mapping of which it becomes aware. If misleading, inaccurate or otherwise inappropriate information is brought to the Company's attention or the Company itself identifies any such inaccuracy or error in a survey, it shall use reasonable endeavours to fix or remove it and, if necessary in certain instances, the Company being on notice of any such misleading, inaccurate or otherwise inappropriate information, it will re-conduct the survey and reproduce the data to within the specified scale or accuracy.

| Revisions |             |                 |                 |                  |
|-----------|-------------|-----------------|-----------------|------------------|
| Rev       | Description | Surveyed by     | Drawn by        | Checked by       |
| 1         | First Issue | RE - 12/06/2017 | RE - 16/06/2017 | MSL - 16/06/2017 |
|           |             |                 |                 |                  |
|           |             |                 |                 |                  |
Drawing Sheet Layout

**murphy**  
**SURVEYS**  
GLOBAL CONSULTING SURVEYORS

*Topographic surveys, Measured Building Surveys,  
Settling-Out, As-Built Surveys, Hydrographic Surveys, Legal Mapping,  
Utility Surveys, Services Location, Ground Penetrating Radar,  
Laser Scanning, Aerial Photography*

**London** **Warrington** **Glasgow** **Belfast** **Cork** **Kildare**

**UK Head Office**  
9 Devonshire Square Phone: (+44) 020 3178 6644  
Email: london@murphysurveys.co.uk  
EC2M 4YF

**www.murphysurveys.co.uk**

| Client         | Purcell UK                                                       |
|----------------|------------------------------------------------------------------|
| Project        | Lydhurst Estate                                                  |
| Site Address   | Lydhurst Estate<br>Warmingly, Haywards Heath<br>West Sussex RH17 |
| Description    | Topographical Survey                                             |
| Survey Grid    | Localised OSGB36(15) - Scale Factor 1.0                          |
| Survey Datum   | GNSS - Ordnance Datum Newlyn (ODN)                               |
| Drawing Scale  | 1:200 @ A1                                                       |
| Drawing Number | MSL21712-T-05                                                    |

© Copyright 2017 MURPHY SURVEYS LTD