

**MANHOLE SURVEY SHEET**

Page 01 of 01

Job:

21712 - Lydhurst Estate

Manhole No.:

MH25

Surveyor:

Robert Kovacs

Date

12/09/2017

Location:

Lydhurst Estate, Warringlid, Haywards Heath, West Sussex RH17

Coordinates:

524553.72,126010.52

Cover shape:

Square

Cover type:

Medium Duty

Cover condition:

OK

Manhole type:

Storm

Opening size:

510X510


Cover Level:

109.06

| Pipe | Depth to Invert (m) | Depth to Crown (m) | Description | Diameter (mm) | Material |
|------|---------------------|--------------------|-------------|---------------|----------|
| A    |                     | 0.31               |             | 110           | Plastic  |
| B    |                     | 0.26               |             | 110           | Plastic  |
| C    |                     | 0.16               |             | 110           | Plastic  |
| D    |                     |                    |             |               |          |
| E    |                     |                    |             |               |          |
| F    |                     |                    |             |               |          |
| G    |                     |                    |             |               |          |
| H    |                     |                    |             |               |          |

Clockwise from A


Manhole Location Photo

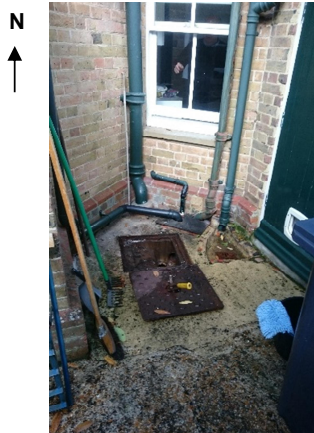

Manhole Open Photo



Plan View Sketch

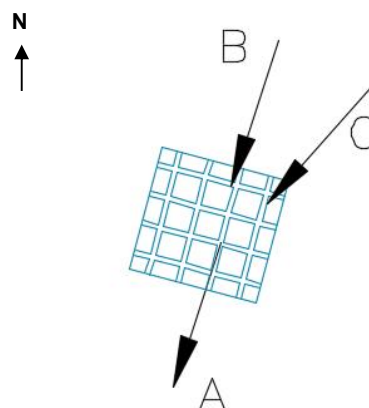

Depth to bottom of chamber (m):

0.42

Depth to top of chamber (m):

N/A

Chamber dimension:

N/A

Additional notes:

**MANHOLE SURVEY SHEET**

Page 01 of 01

Job:

21712 - Lydhurst Estate

Manhole No.:

MH26

Surveyor:

Robert Kovacs

Date

12/09/2017

Location:

Lydhurst Estate, Warringlid, Haywards Heath, West Sussex RH17

Coordinates:

524546.60,126035.30

Cover shape:

Rectangular

Cover type:

Light Duty

Cover condition:

Rocking

Manhole type:

Combined

Opening size:

630X480

Cover Level:

108.07

| Pipe | Depth to Invert (m) | Depth to Crown (m) | Description | Diameter (mm) | Material |
|------|---------------------|--------------------|-------------|---------------|----------|
| A    |                     | 0.80               |             | 110           | Plastic  |
| B    |                     | 0.67               |             | 110           | Plastic  |
| C    |                     | 0.77               |             | 110           | Plastic  |
| D    |                     |                    |             |               |          |
| E    |                     |                    |             |               |          |
| F    |                     |                    |             |               |          |
| G    |                     |                    |             |               |          |
| H    |                     |                    |             |               |          |

Clockwise from A


Manhole Location Photo



Manhole Open Photo



Plan View Sketch

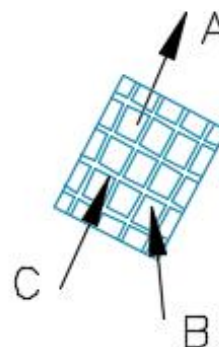

Depth to bottom of chamber (m):

0.91

Depth to top of chamber (m):

N/A

Chamber dimension:

N/A

Additional notes:

**MANHOLE SURVEY SHEET**

Page 01 of 01

Job:

21712 - Lydhurst Estate

Manhole No.:

MH27

Surveyor:

Robert Kovacs

Date

12/09/2017

Location:

Lydhurst Estate, Warringlid, Haywards Heath, West Sussex RH17

Coordinates:

524647.19,126143.26

Cover shape:

Rectangular

Manhole type:

Storm

Cover type:

Light Duty

Opening size:

630X500

Cover condition:

Rocking

Cover Level:

102.32

| Pipe | Depth to Invert (m) | Depth to Crown (m) | Description | Diameter (mm) | Material |
|------|---------------------|--------------------|-------------|---------------|----------|
| A    |                     | 0.23               |             | 110           | Ceramic  |
| B    |                     | 0.64               |             | 300           | Plastic  |
| C    |                     | 0.67               |             | 300           | Plastic  |
| D    |                     |                    |             |               |          |
| E    |                     |                    |             |               |          |
| F    |                     |                    |             |               |          |
| G    |                     |                    |             |               |          |
| H    |                     |                    |             |               |          |

Clockwise from A


Manhole Location Photo



Manhole Open Photo



Plan View Sketch

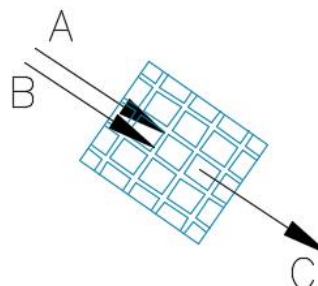

Depth to bottom of chamber (m):

0.97

Depth to top of chamber (m):


N/A

Chamber dimension:

N/A

Additional notes:

## APPENDIX E – SITE LAYOUT

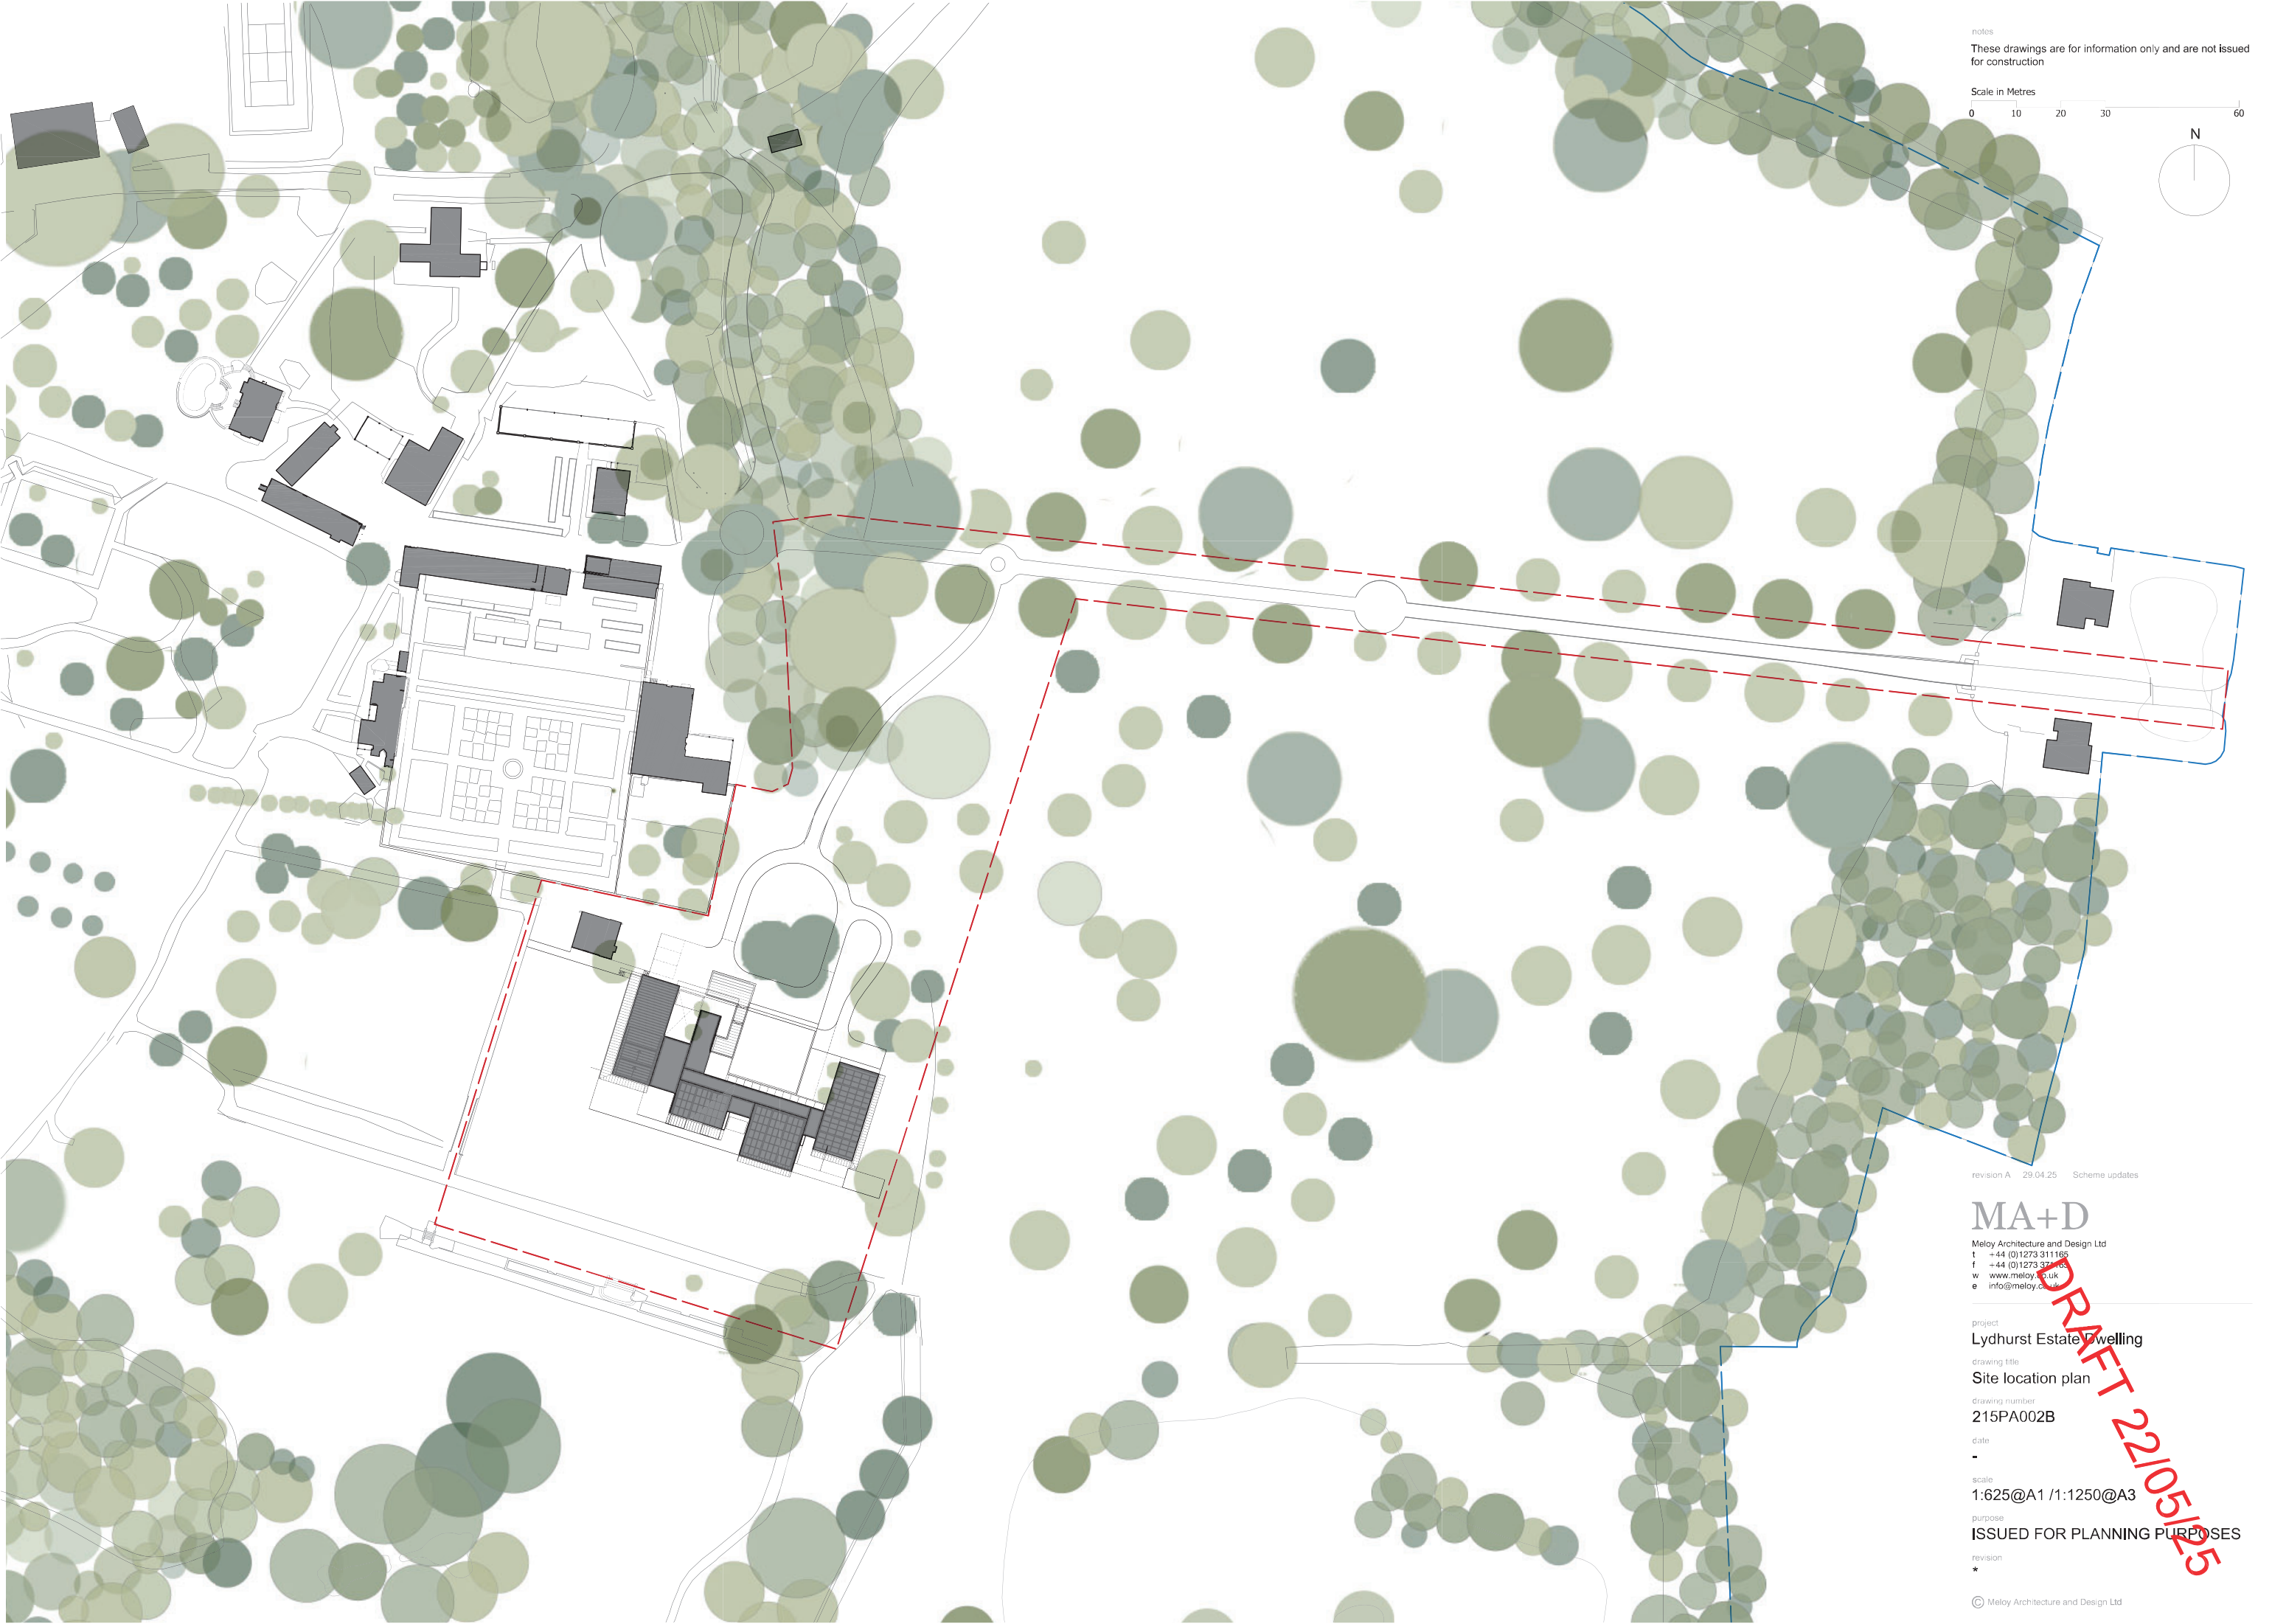

notes  
These drawings are for information only and are not issued for construction

Scale in Metres  
0 10 20 30 60

N

revision A 29.04.25 Scheme updates

**MA+D**  
Meloy Architecture and Design Ltd  
t +44 (0)1273 311165  
f +44 (0)1273 377603  
w [www.meloy.co.uk](http://www.meloy.co.uk)  
e [info@meloy.co.uk](mailto:info@meloy.co.uk)

project  
**Lydhurst Estate Dwelling**

drawing title  
**Site location plan**

drawing number  
**215PA002B**

date  
-

scale  
**1:625@A1 / 1:1250@A3**

purpose  
**ISSUED FOR PLANNING PURPOSES**

revision  
★

DRAFT 22/05/25