


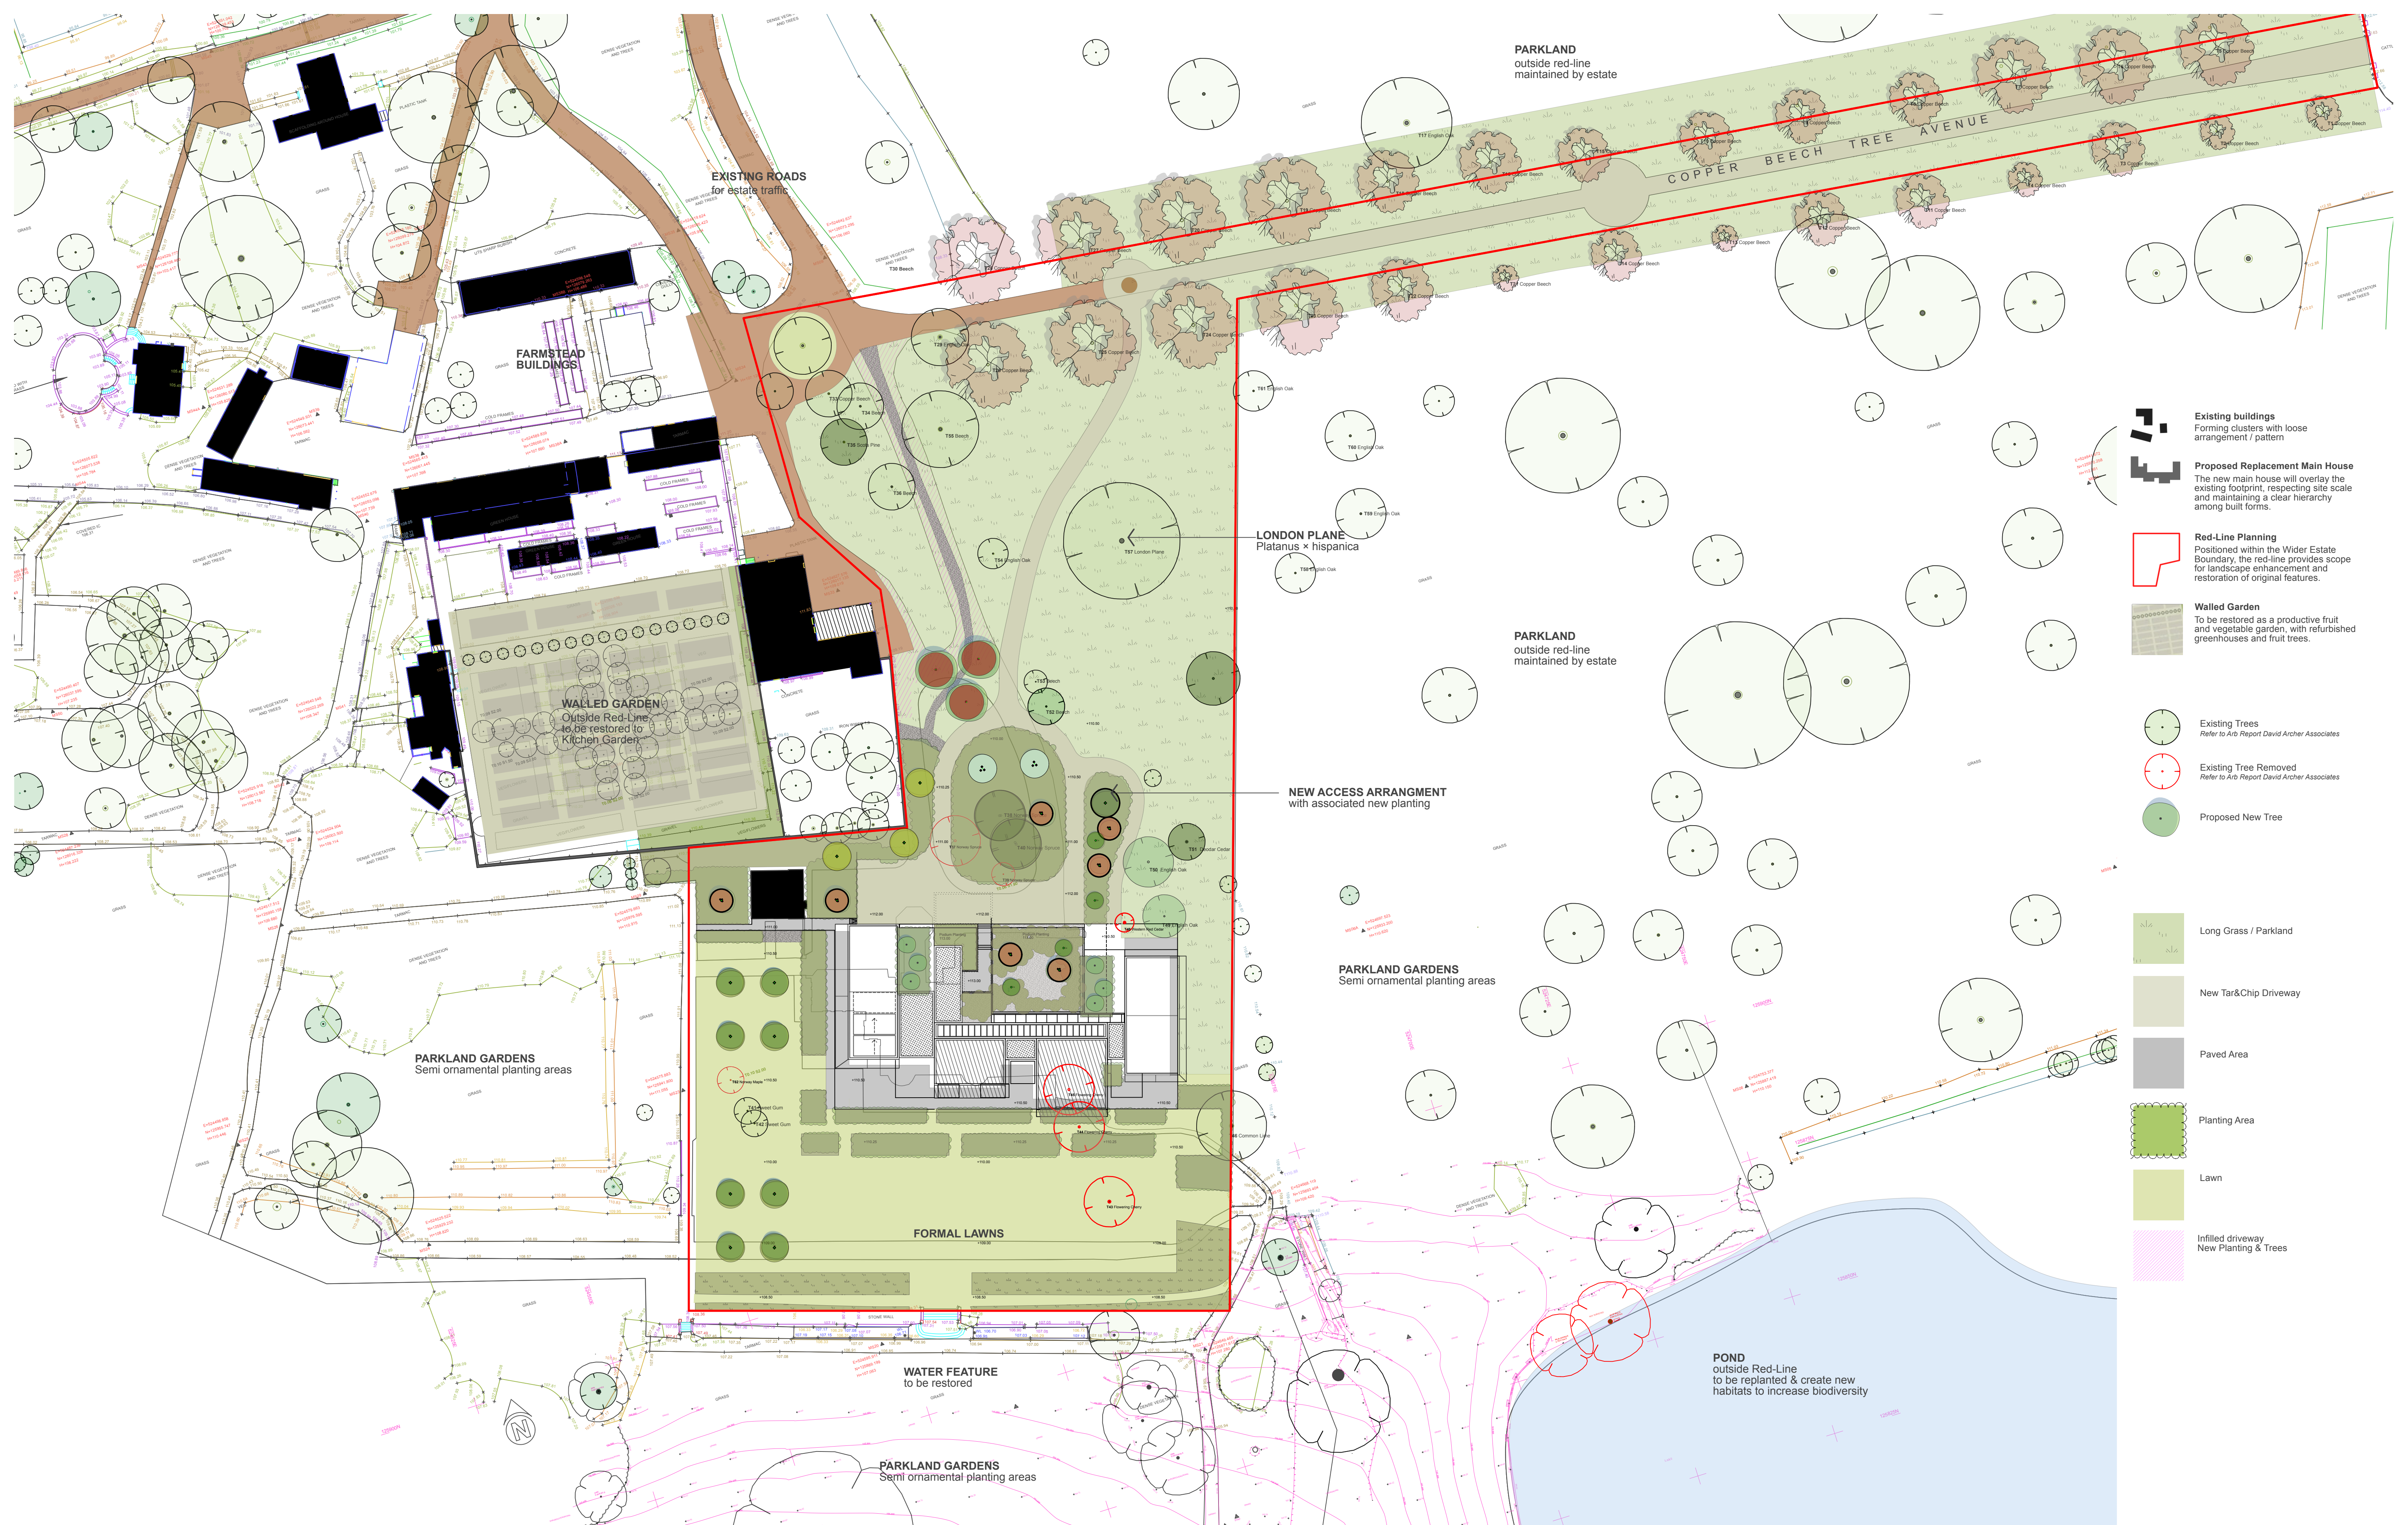

ndLd

Nicholas Dexter Ltd.
Registered in England & Wales.
Company No. 9857969

T +44 (0) 1273 69 28 78

www.nicholasdexter.com

info@nicholasdexter.com

SOCIETY OF
GARDEN +
LANDSCAPE
DESIGNERS


REGISTERED MEMBER

General notes:

1. Only figured dimensions are to be worked from.
2. Contractors must check all dimensions on site.
3. Discrepancies must be reported to the Landscape architect before proceeding.
4. Not suitable for construction unless stated below
5. This drawing is to be read in conjunction with all relevant Architect's drawings, specifications and other Consultant's information.

Scale 1:500

0 5 10 15 20 25 30 35 40 45 50

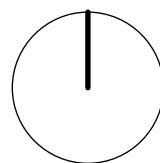

CLIENT
HORSFIELD FAMILY

PROJECT
LYDHURST ESTATE

SCALE
VARIOUS

PRINT SIZE
A1

STAGE
PLANNING

DATE
30/05/2025

DRAWN BY
ND

DATE
30/05/2025

DRAWING NUMBER

0356-NDLD-L-LANDSCAPE LAYOUT

REVISION

P04