



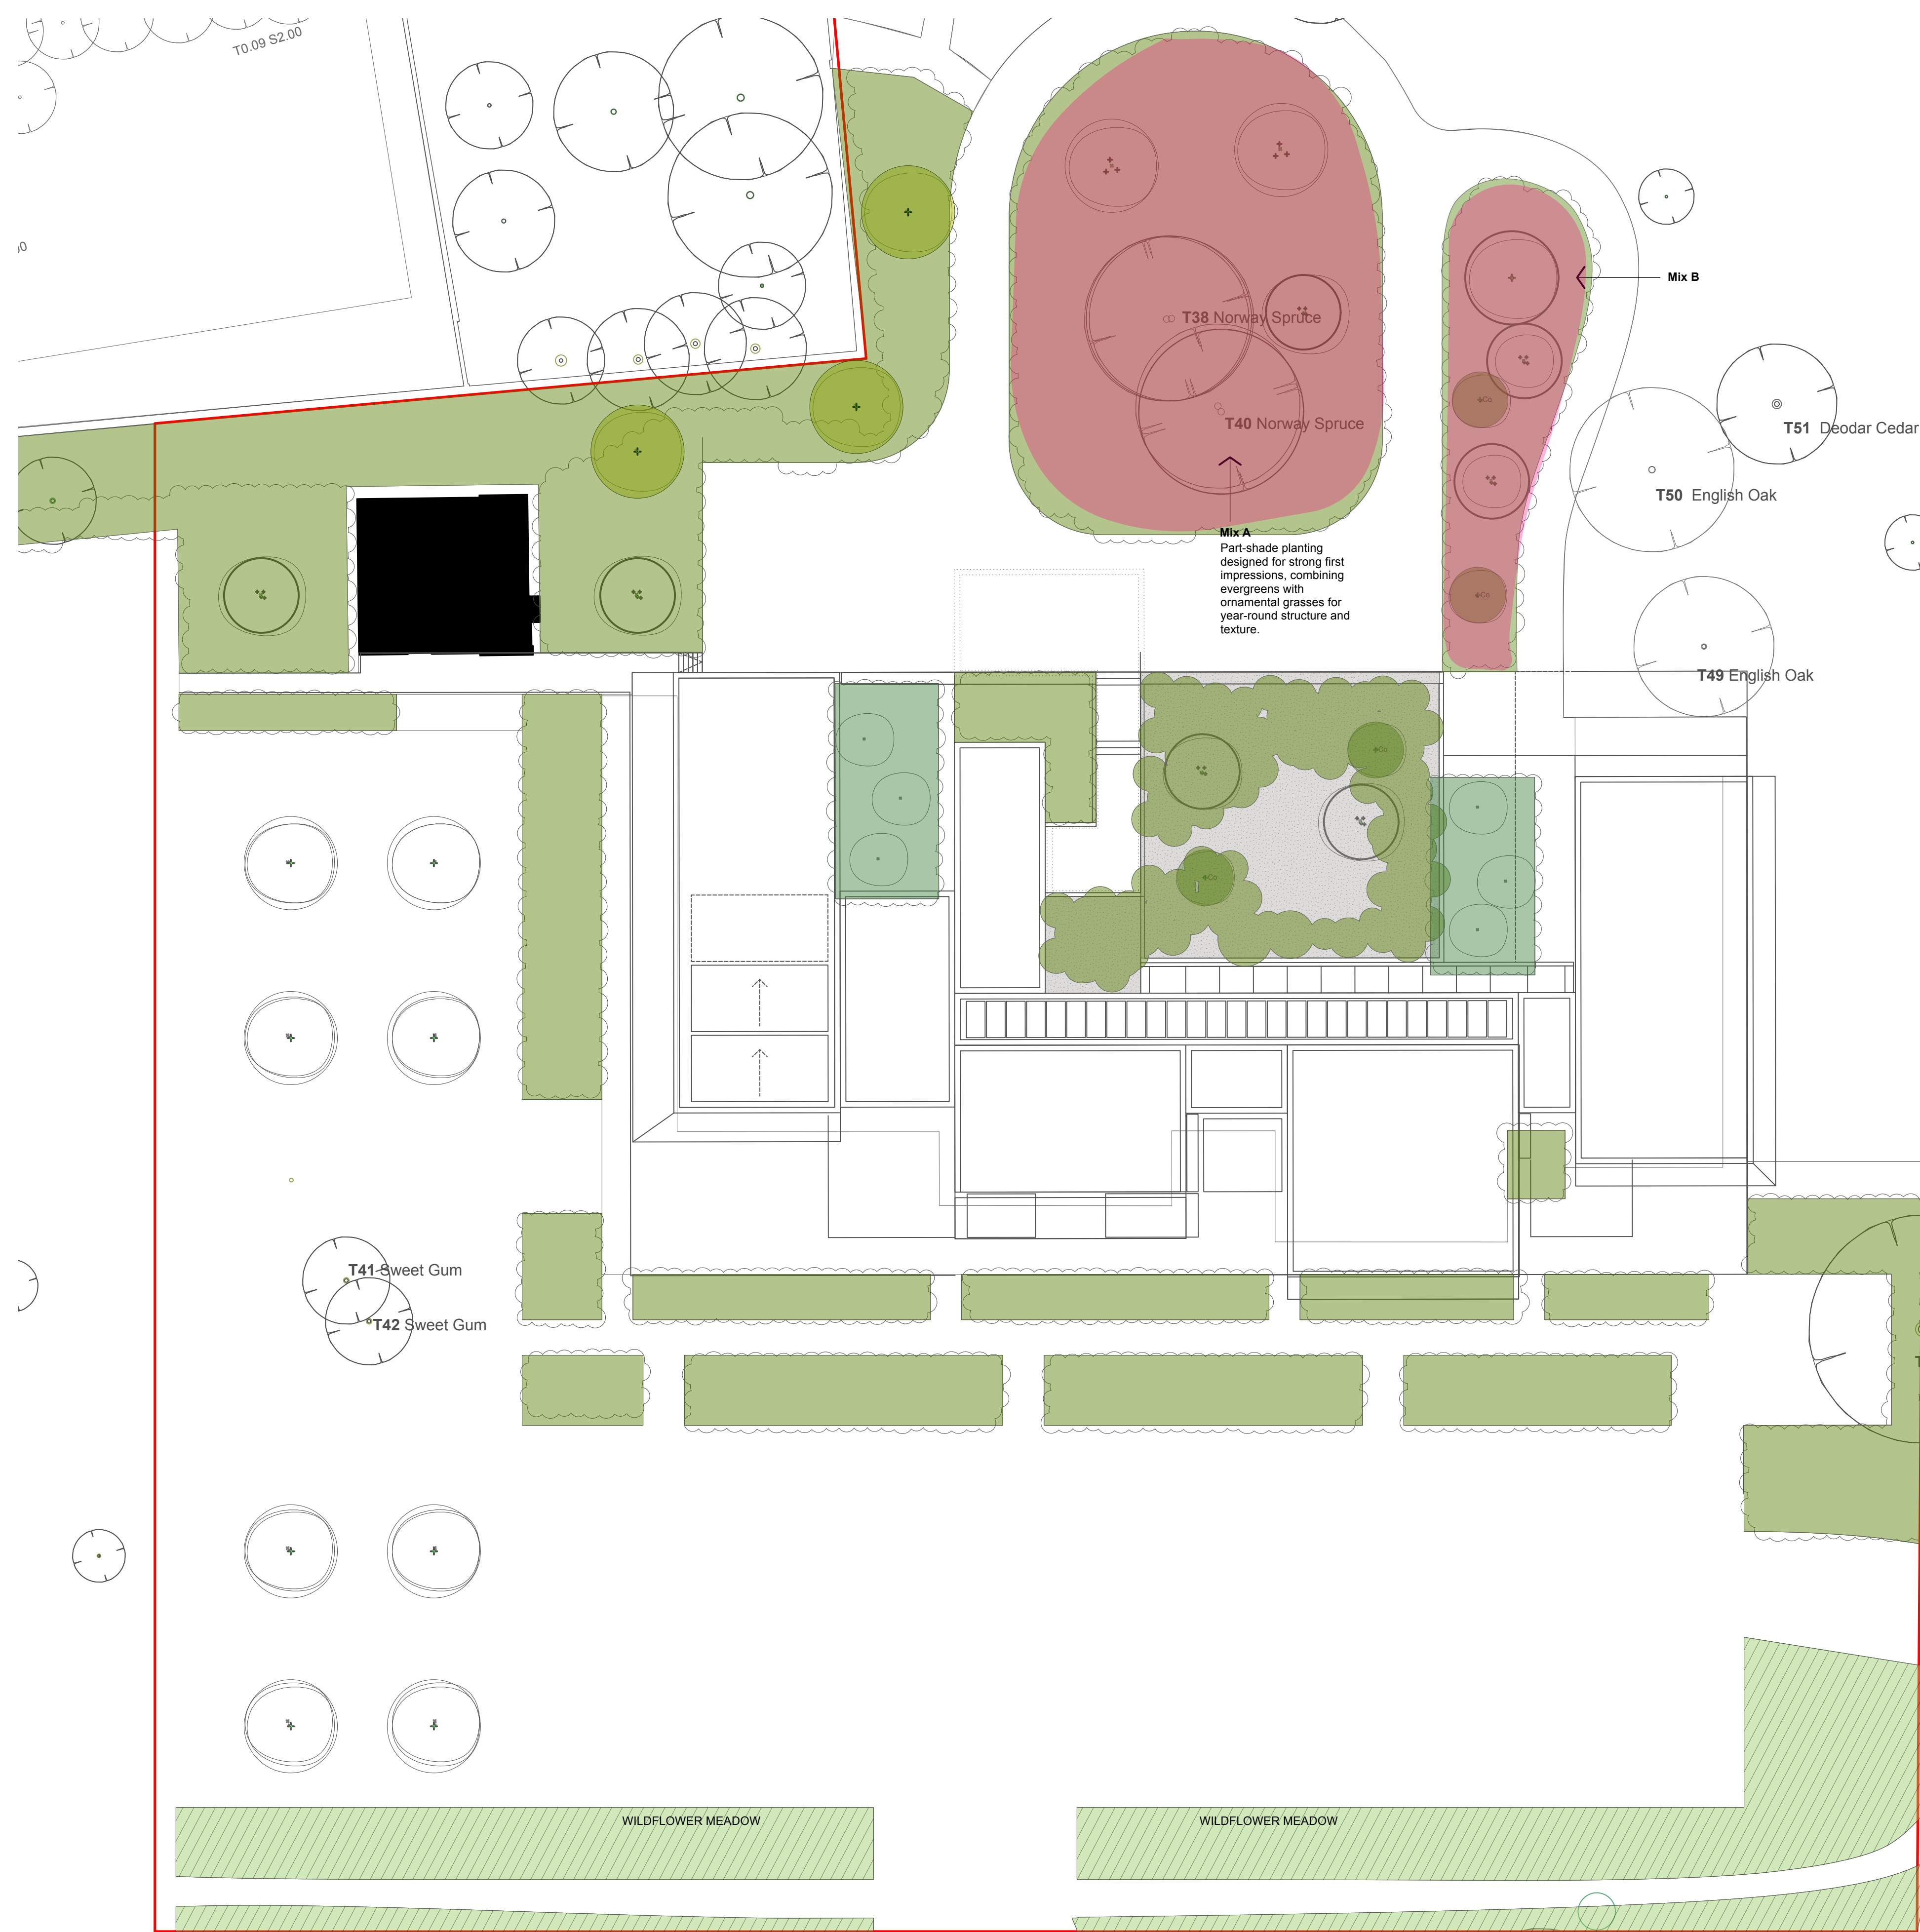

Mix A



Taxus baccata sphere

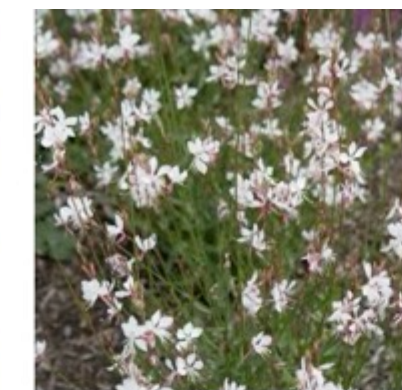

Gaura lindheimeri



Pennisetum alopecuroides 'Hameln'



Sesleria autumnalis



Sarcococca confusa



Lavandula angustifolia 'Alba'



Cistus x argenteus 'Paper Moon'



Ballota pseudodictamnus



Teucrium chamaedrys



Calamintha nepeta



Hyssopus officinalis



Achillea millefolium



Brunnera macrophylla



Miscanthus sinensis



Rosmarinus officinalis

Mix B



Pittosporum tobira



Persicaria amplexicaulis



Helenium 'Moerheim beauty'



Sesleria autumnalis



Tellima grandiflora



Echinacea pallida



Achillea millefolium



Sanguisorba officinalis 'Tanna'



Miscanthus sinensis



Rosmarinus officinalis



Lonicera pileata



Euonymus japonicus



Sarcococca confusa



Hebe rakalensis



Libertia grandiflora

ndLd

Nicholas Dexter Ltd.
Registered in England & Wales.
Company No. 9857969

T +44 (0) 1273 69 28 78

www.nicholasdexter.com

info@nicholasdexter.com

SOCIETY OF
GARDEN +
LANDSCAPE
DESIGNERS

REGISTERED MEMBER

General notes:

1. Only figured dimensions are to be worked from.
2. Contractors must check all dimensions on site.
3. Discrepancies must be reported to the Landscape architect before proceeding.
4. Not suitable for construction unless stated below
5. This drawing is to be read in conjunction with all relevant Architect's drawings, specifications and other Consultant's information.

Scale 1:200



CLIENT

HORSFIELD FAMILY

SCALE

1:200

STAGE

PLANNING

DRAWN BY

ND

DRAWING NUMBER

0356- NDLD - L -3050-PLANTING MIXES A/B

PROJECT

LYDHURST ESTATE

PRINT SIZE

A1

DATE

23/04/2025

REVISION

P03