


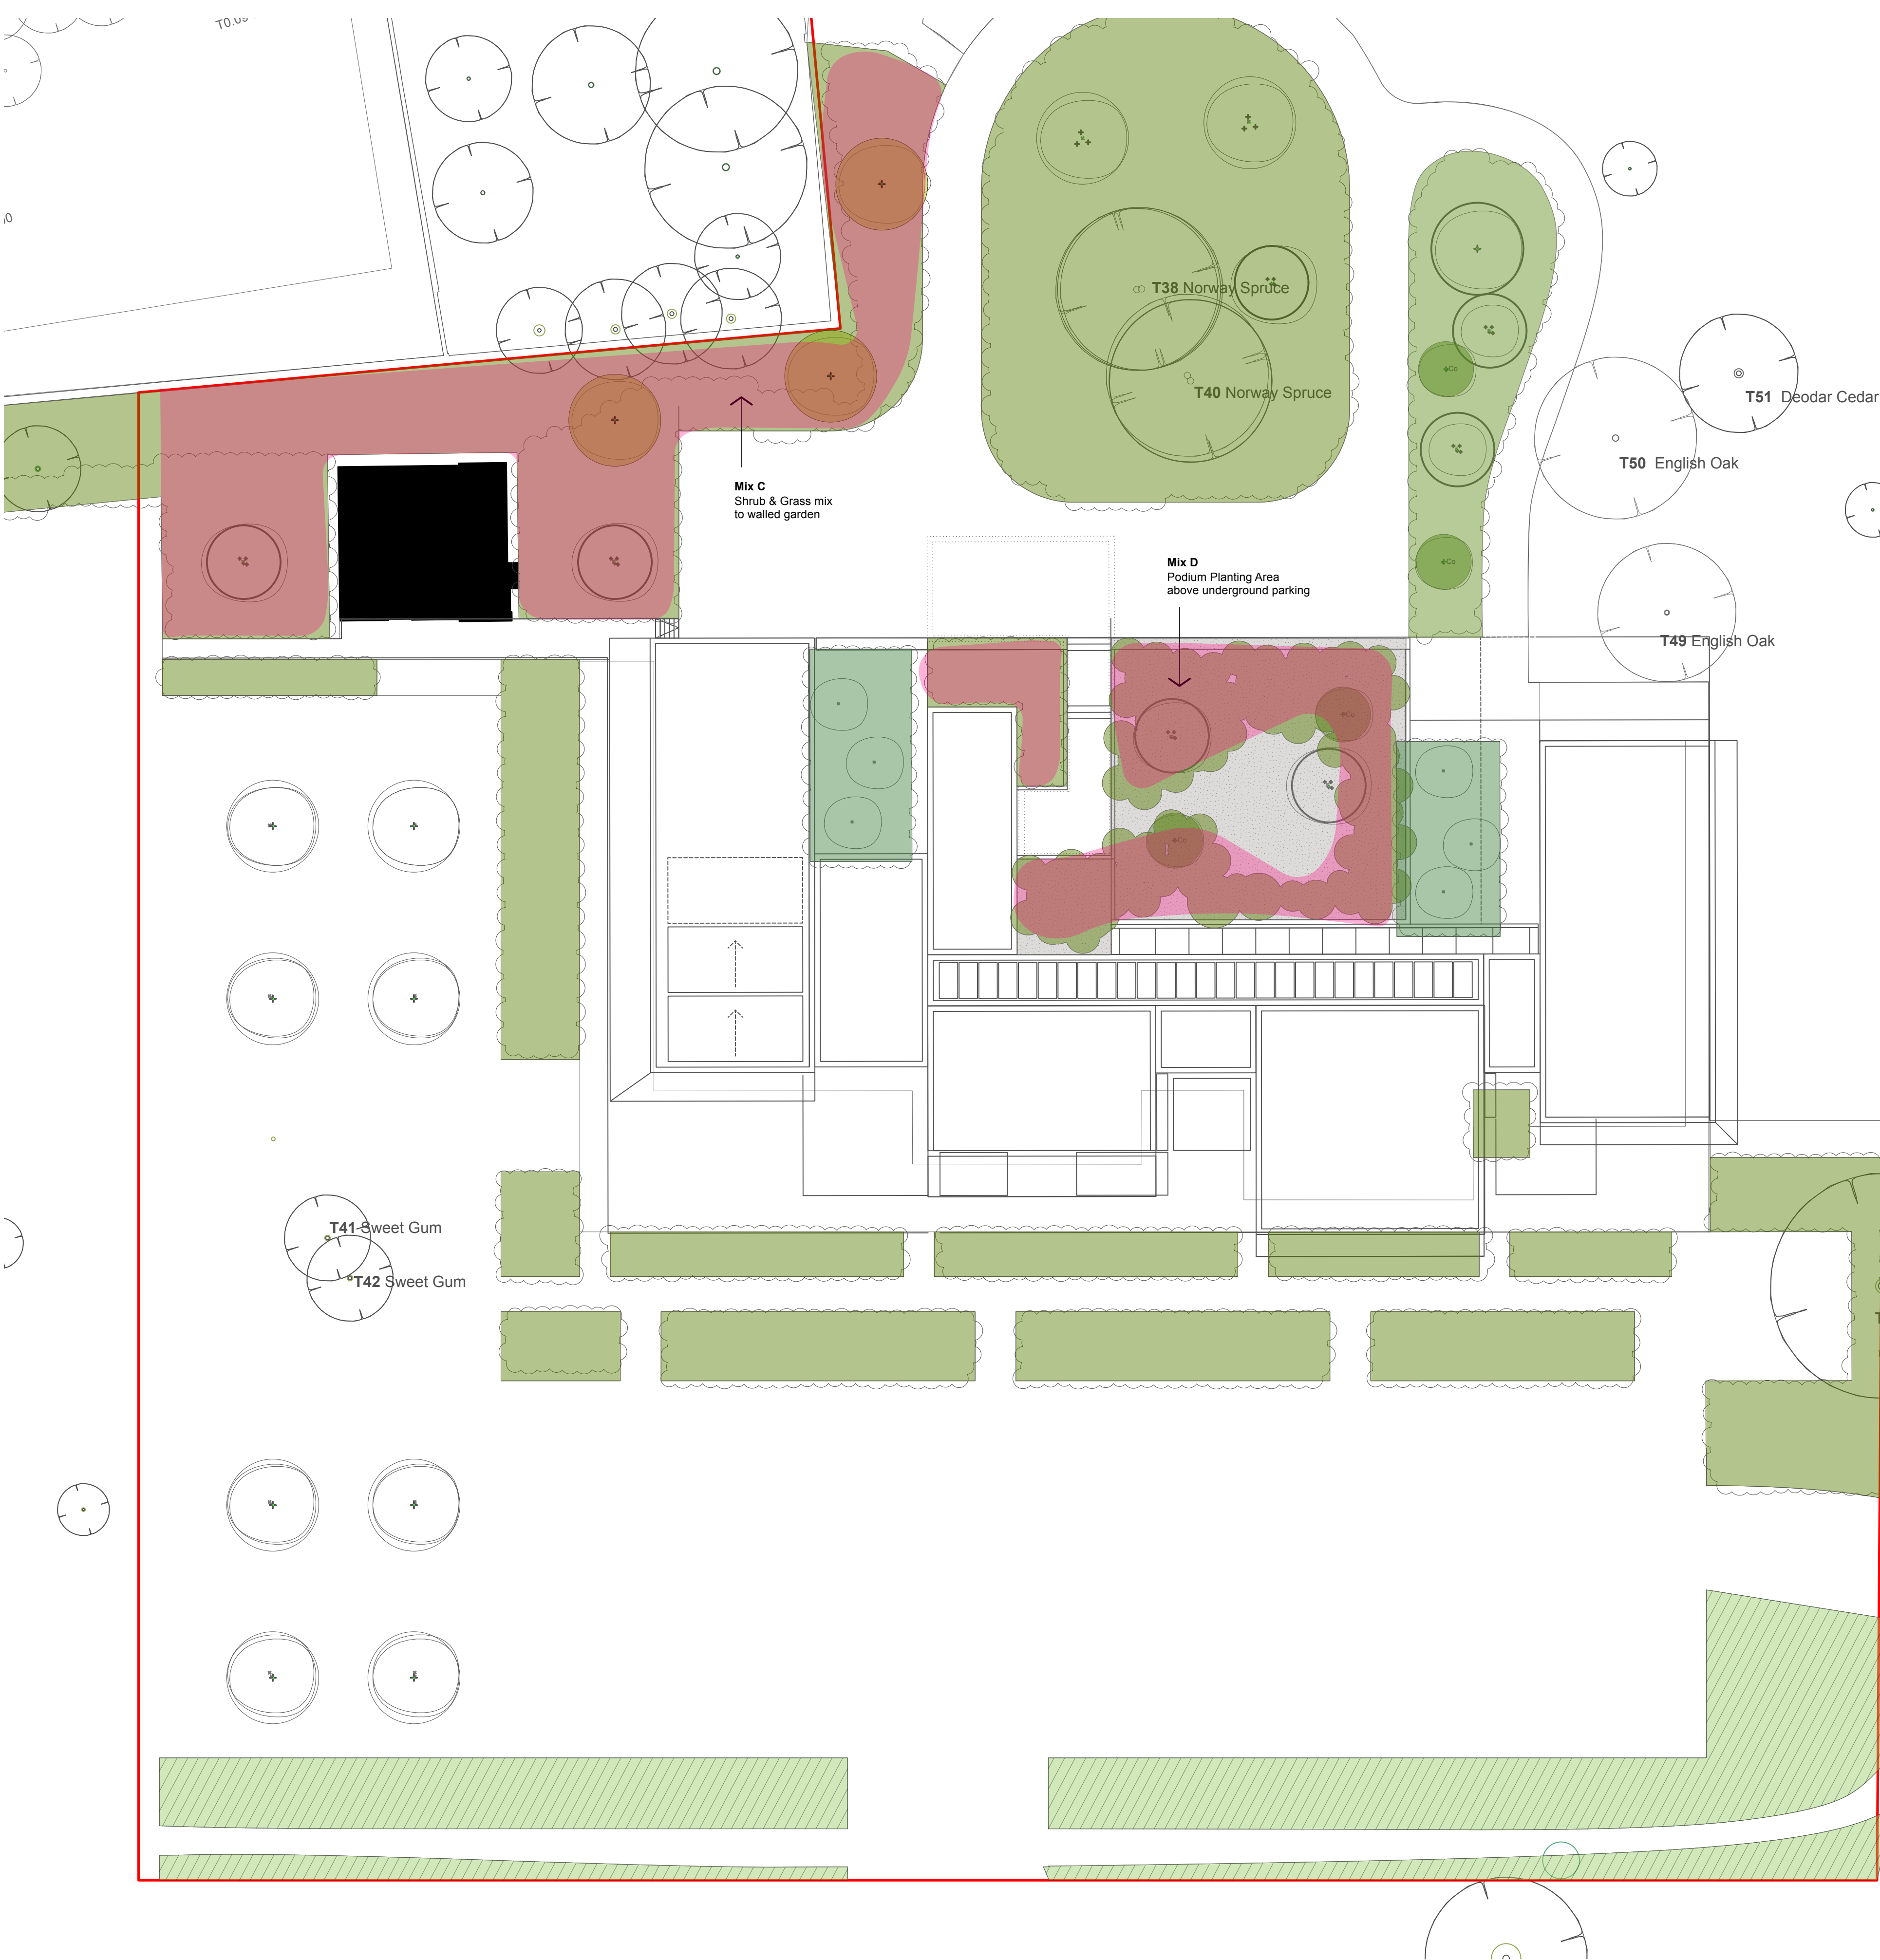

Mix C



Taxus baccata sphere



Cotinus 'Grace'



Pittosporum tenuifolium



Osmanthus x burkwoodii



Ceanothus arboreus



Viburnum tinus 'Eve Price'



Mahonia media



Euonymus alatus



Viburnum mariesii



Rosa 'Rambling Rector'



Sarcococca confusa



Miscanthus sinensis



Pennisetum alopecuroides 'Hameln'



Sesleria autumnalis



Hydrangea anomala subsp. petiolaris

Mix D



Epimedium x cantabrigiense



Polypodium vulgare



Dryopteris erythrosora



Sesleria autumnalis



Tellima grandiflora



Astantia major



Sarcococca confusa



Euphorbia robbiae



Tiarella cordifolia



Digitalis ferruginea



Anemone nemorosa



Dryopteris filix mas



Liriope muscari



Asarum europaeum



Brunnera macrophylla 'Jack Frost'

ndLd

Nicholas Dexter Ltd.
Registered in England & Wales.
Company No. 9857969

T +44 (0) 1273 69 28 78

www.nicholasdexter.com

info@nicholasdexter.com

SOCIETY OF
GARDEN +
LANDSCAPE
DESIGNERS

REGISTERED MEMBER

General notes:

1. Only figured dimensions are to be worked from.
2. Contractors must check all dimensions on site.
3. Discrepancies must be reported to the Landscape architect before proceeding.
4. Not suitable for construction unless stated below
5. This drawing is to be read in conjunction with all relevant Architect's drawings, specifications and other Consultant's information.

Scale 1:200



CLIENT

HORSFIELD FAMILY

SCALE

1:200

STAGE

PLANNING

DRAWN BY

ND

DRAWING NUMBER

0356- NDLD - L -3055-PLANTING MIXES C/D

PROJECT

LYDHURST ESTATE

PRINT SIZE

A1

DATE

23/04/2025

REVISION

P03