


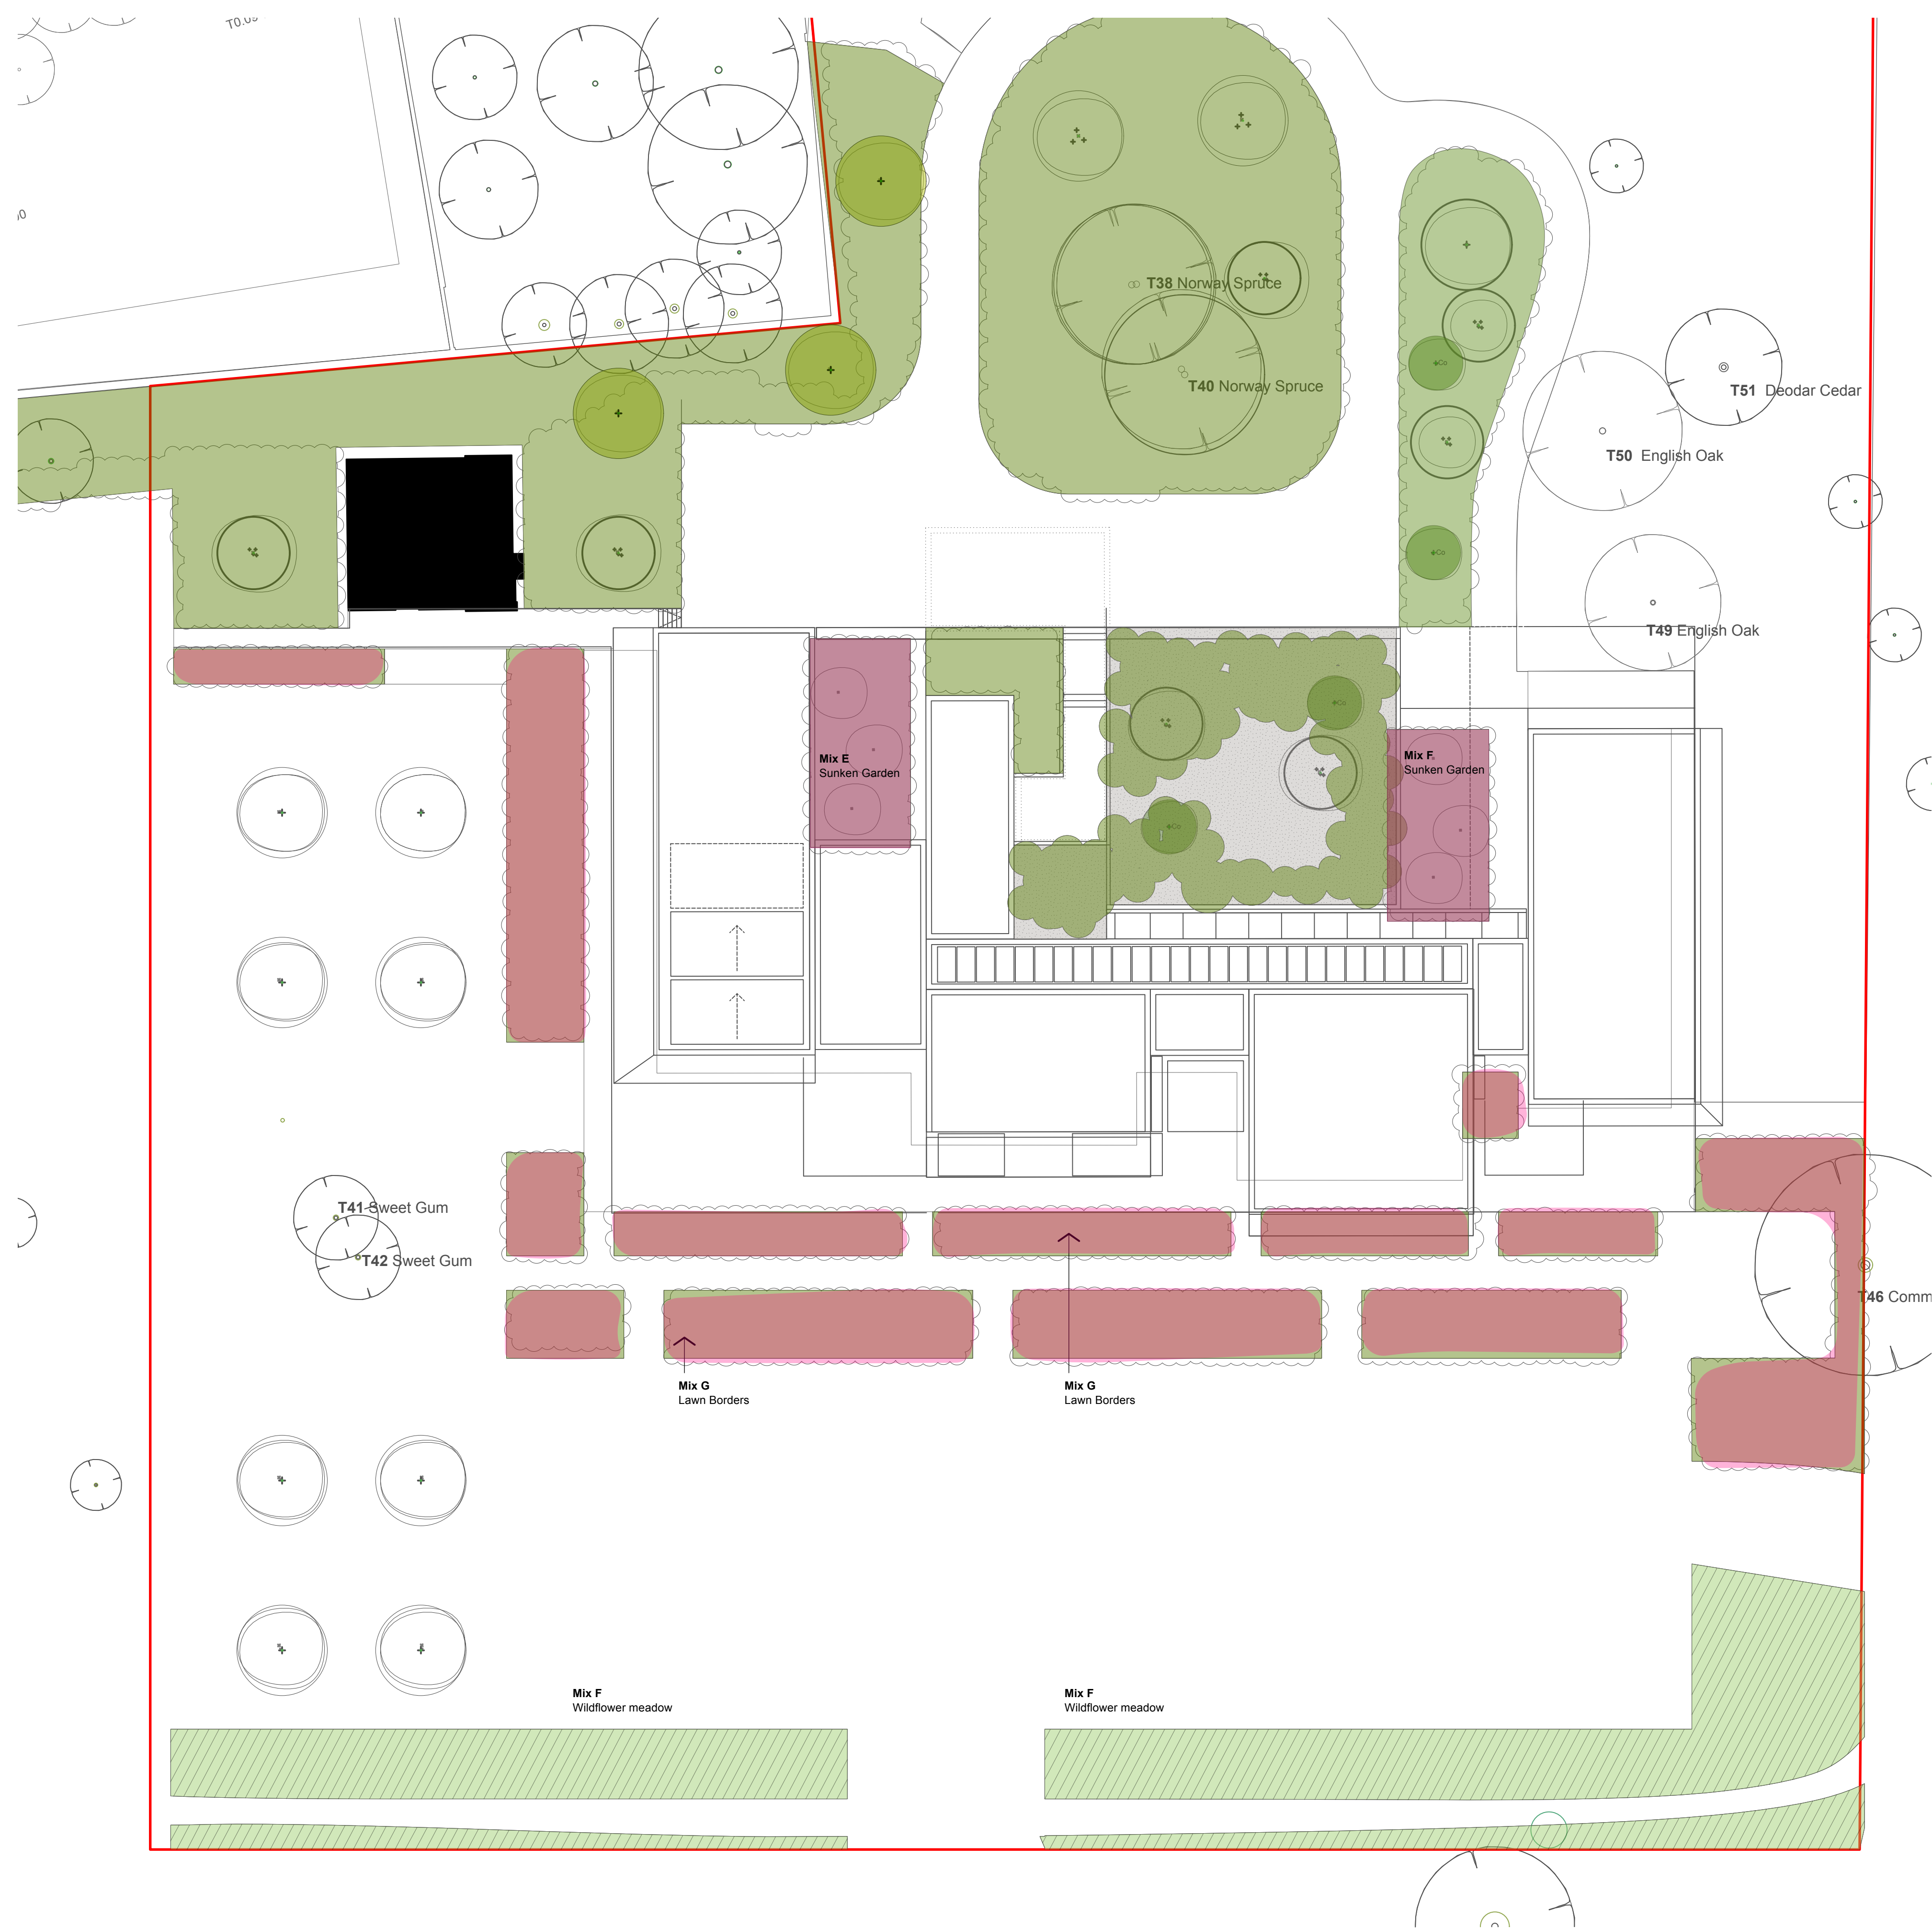

Mix E & F



Buxus sempervirens sphere



Dicksonia antarctica



Hakonechloa macra

Mix G



Taxus baccata sphere



Sesleria argentea



Teillima grandiflora



Salvia nemorosa



Allium 'Mount Everest'

Mix F



EM4 is composed of species that are adapted to growing on soils with a high clay content.

ndLd

Nicholas Dexter Ltd.
Registered in England & Wales.
Company No. 9857969

T +44 (0) 1273 69 28 78

www.nicholasdexter.com
info@nicholasdexter.com



SOCIETY OF
GARDEN +
LANDSCAPE
DESIGNERS

REGISTERED MEMBER

General notes:

1. Only figured dimensions are to be worked from.
2. Contractors must check all dimensions on site.
3. Discrepancies must be reported to the Landscape architect before proceeding.
4. Not suitable for construction unless stated below
5. This drawing is to be read in conjunction with all relevant Architect's drawings, specifications and other Consultant's information.

Scale 1:200

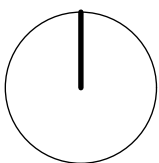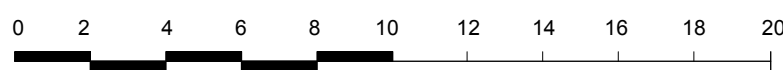

CLIENT

HORSFIELD FAMILY

SCALE

1:200

STAGE

PLANNING

DRAWN BY

ND

DRAWING NUMBER

0356- NDLD - L -3060-PLANTING MIXES E/F/G

PROJECT

LYDHURST ESTATE

PRINT SIZE

A1

DATE

23/04/2025

REVISION

P03