


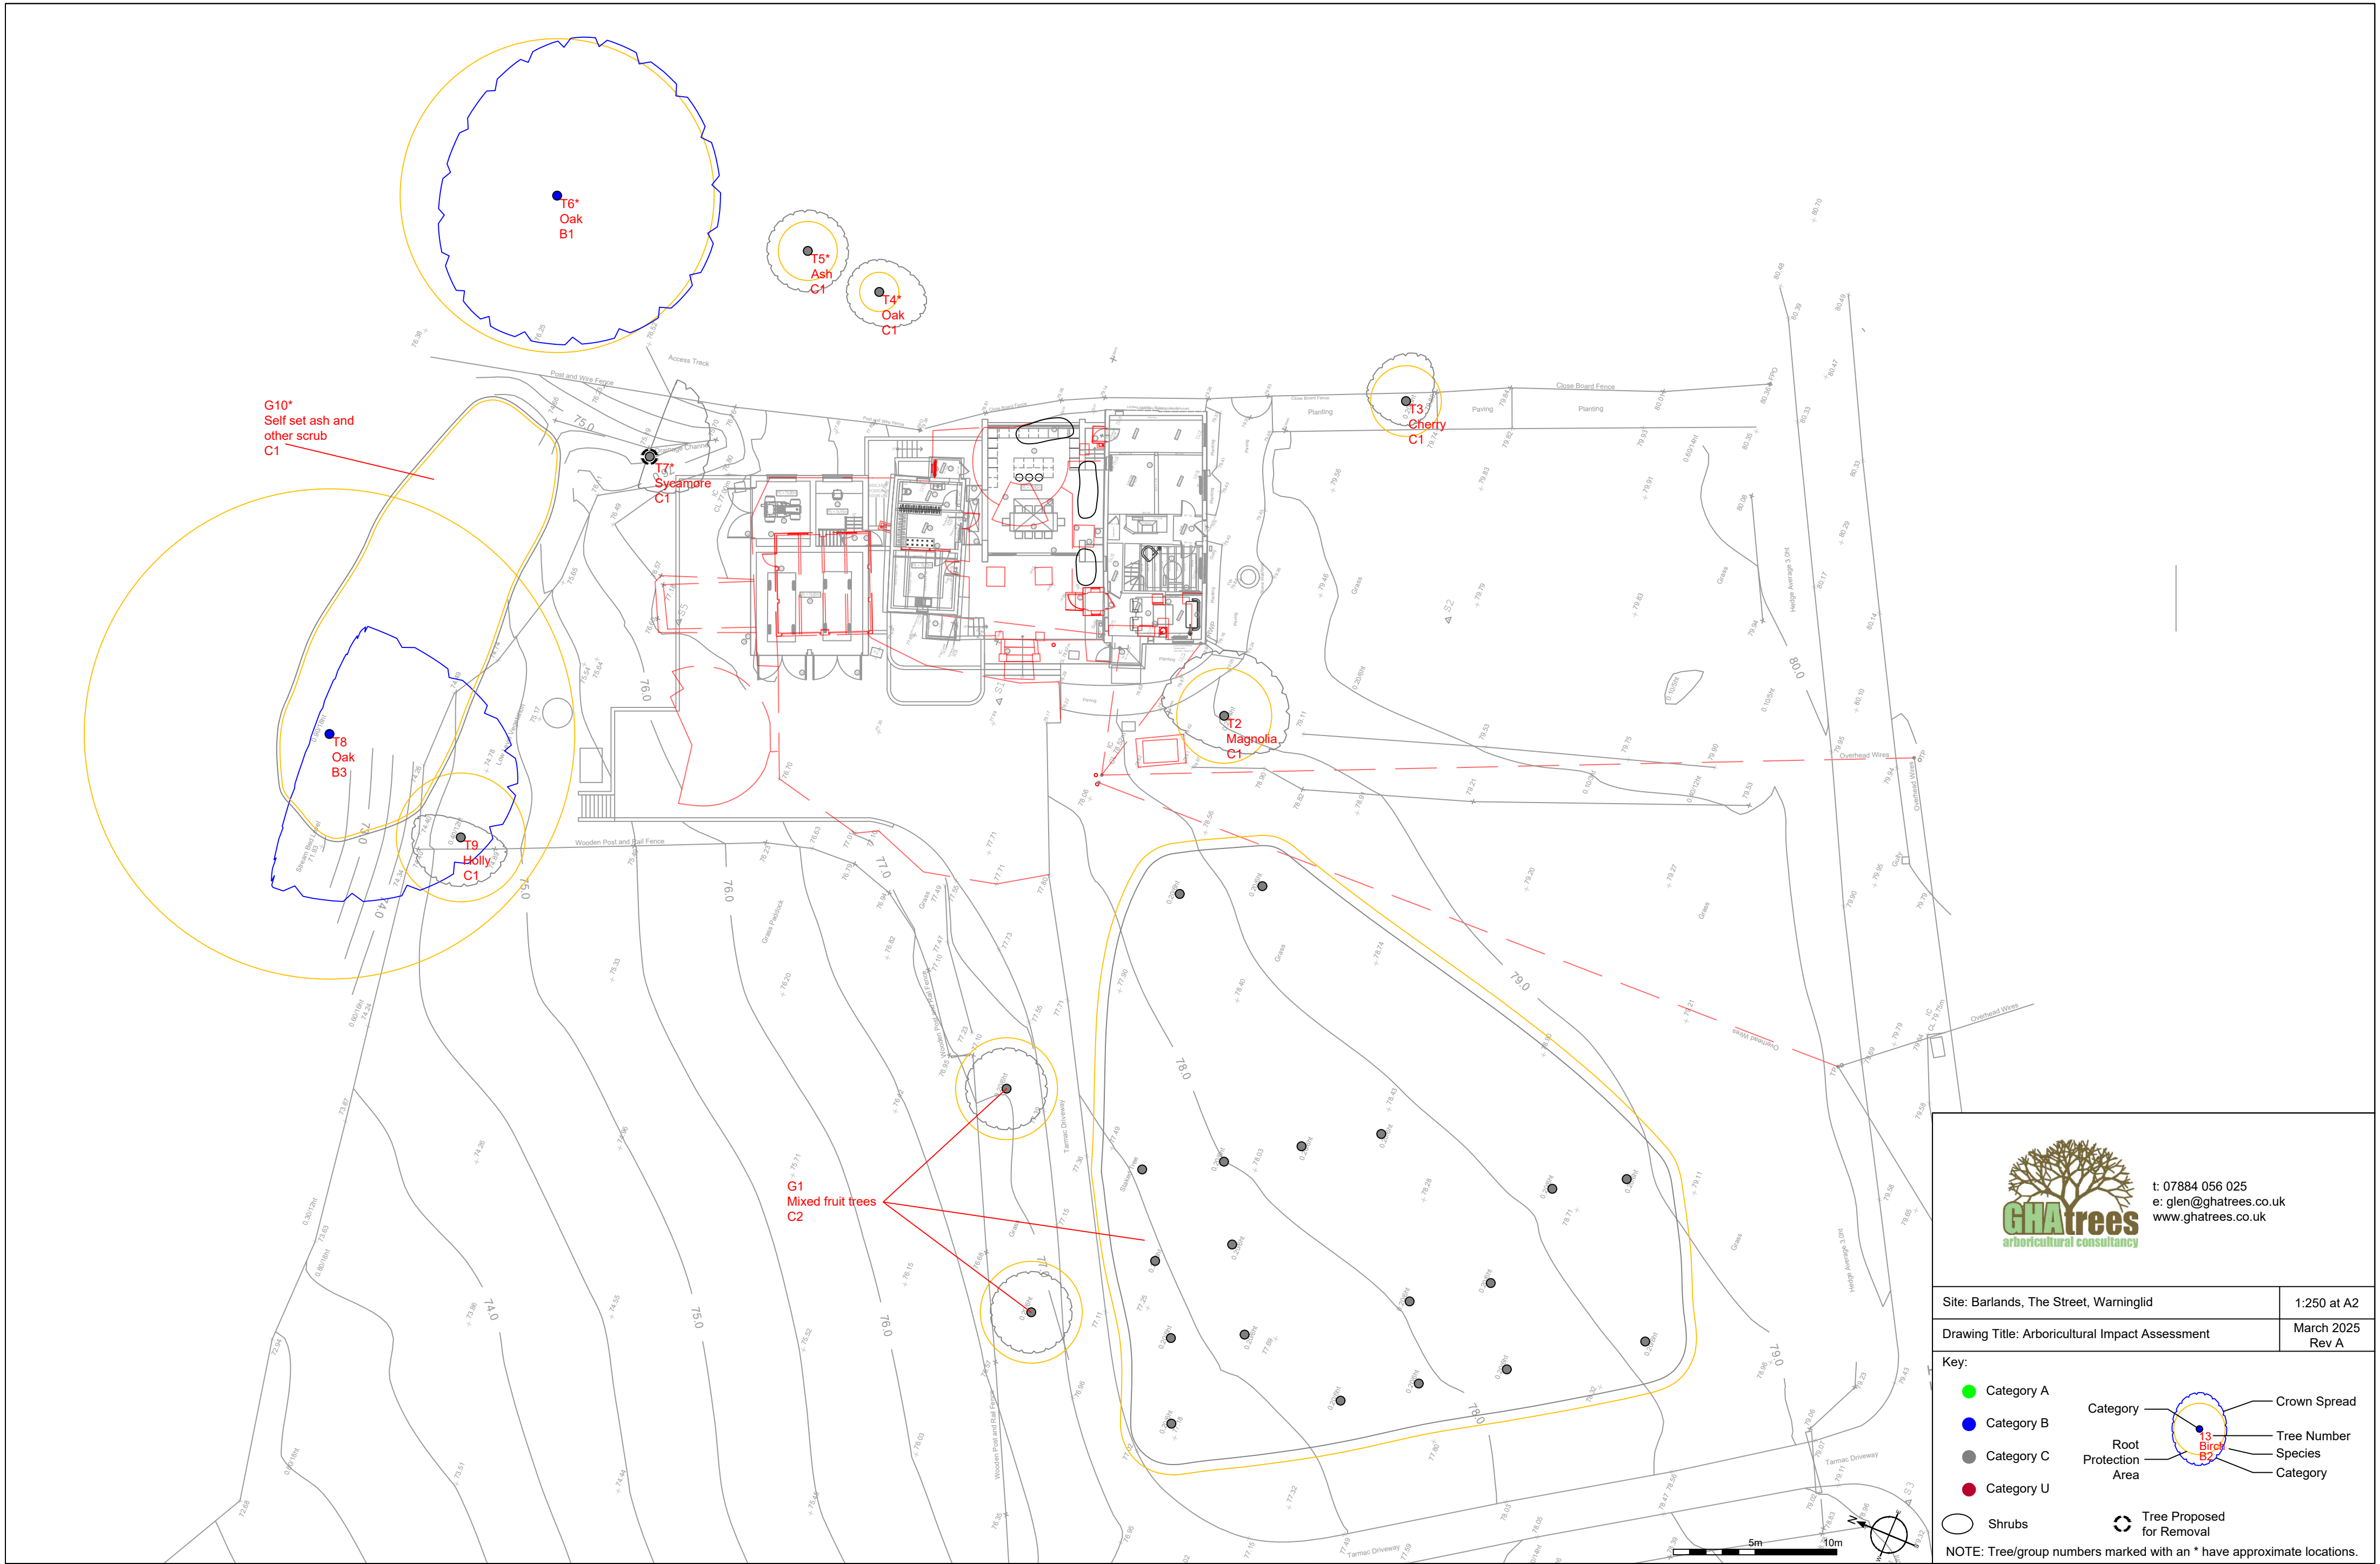

t: 07884 056 025
e: glen@ghatrees.co.uk
www.ghatrees.co.uk

Site: Barlands, The Street, Warninglid	1:250 at A2
Drawing Title: Arbicultural Impact Assessment	March 2025 Rev A

Key:

- Category A
- Category B
- Category C
- Category U
- Shrubs
- Tree Proposed for Removal

Category

Root Protection Area

Crown Spread

Tree Number

Species

Category

NOTE: Tree/group numbers marked with an * have approximate locations.