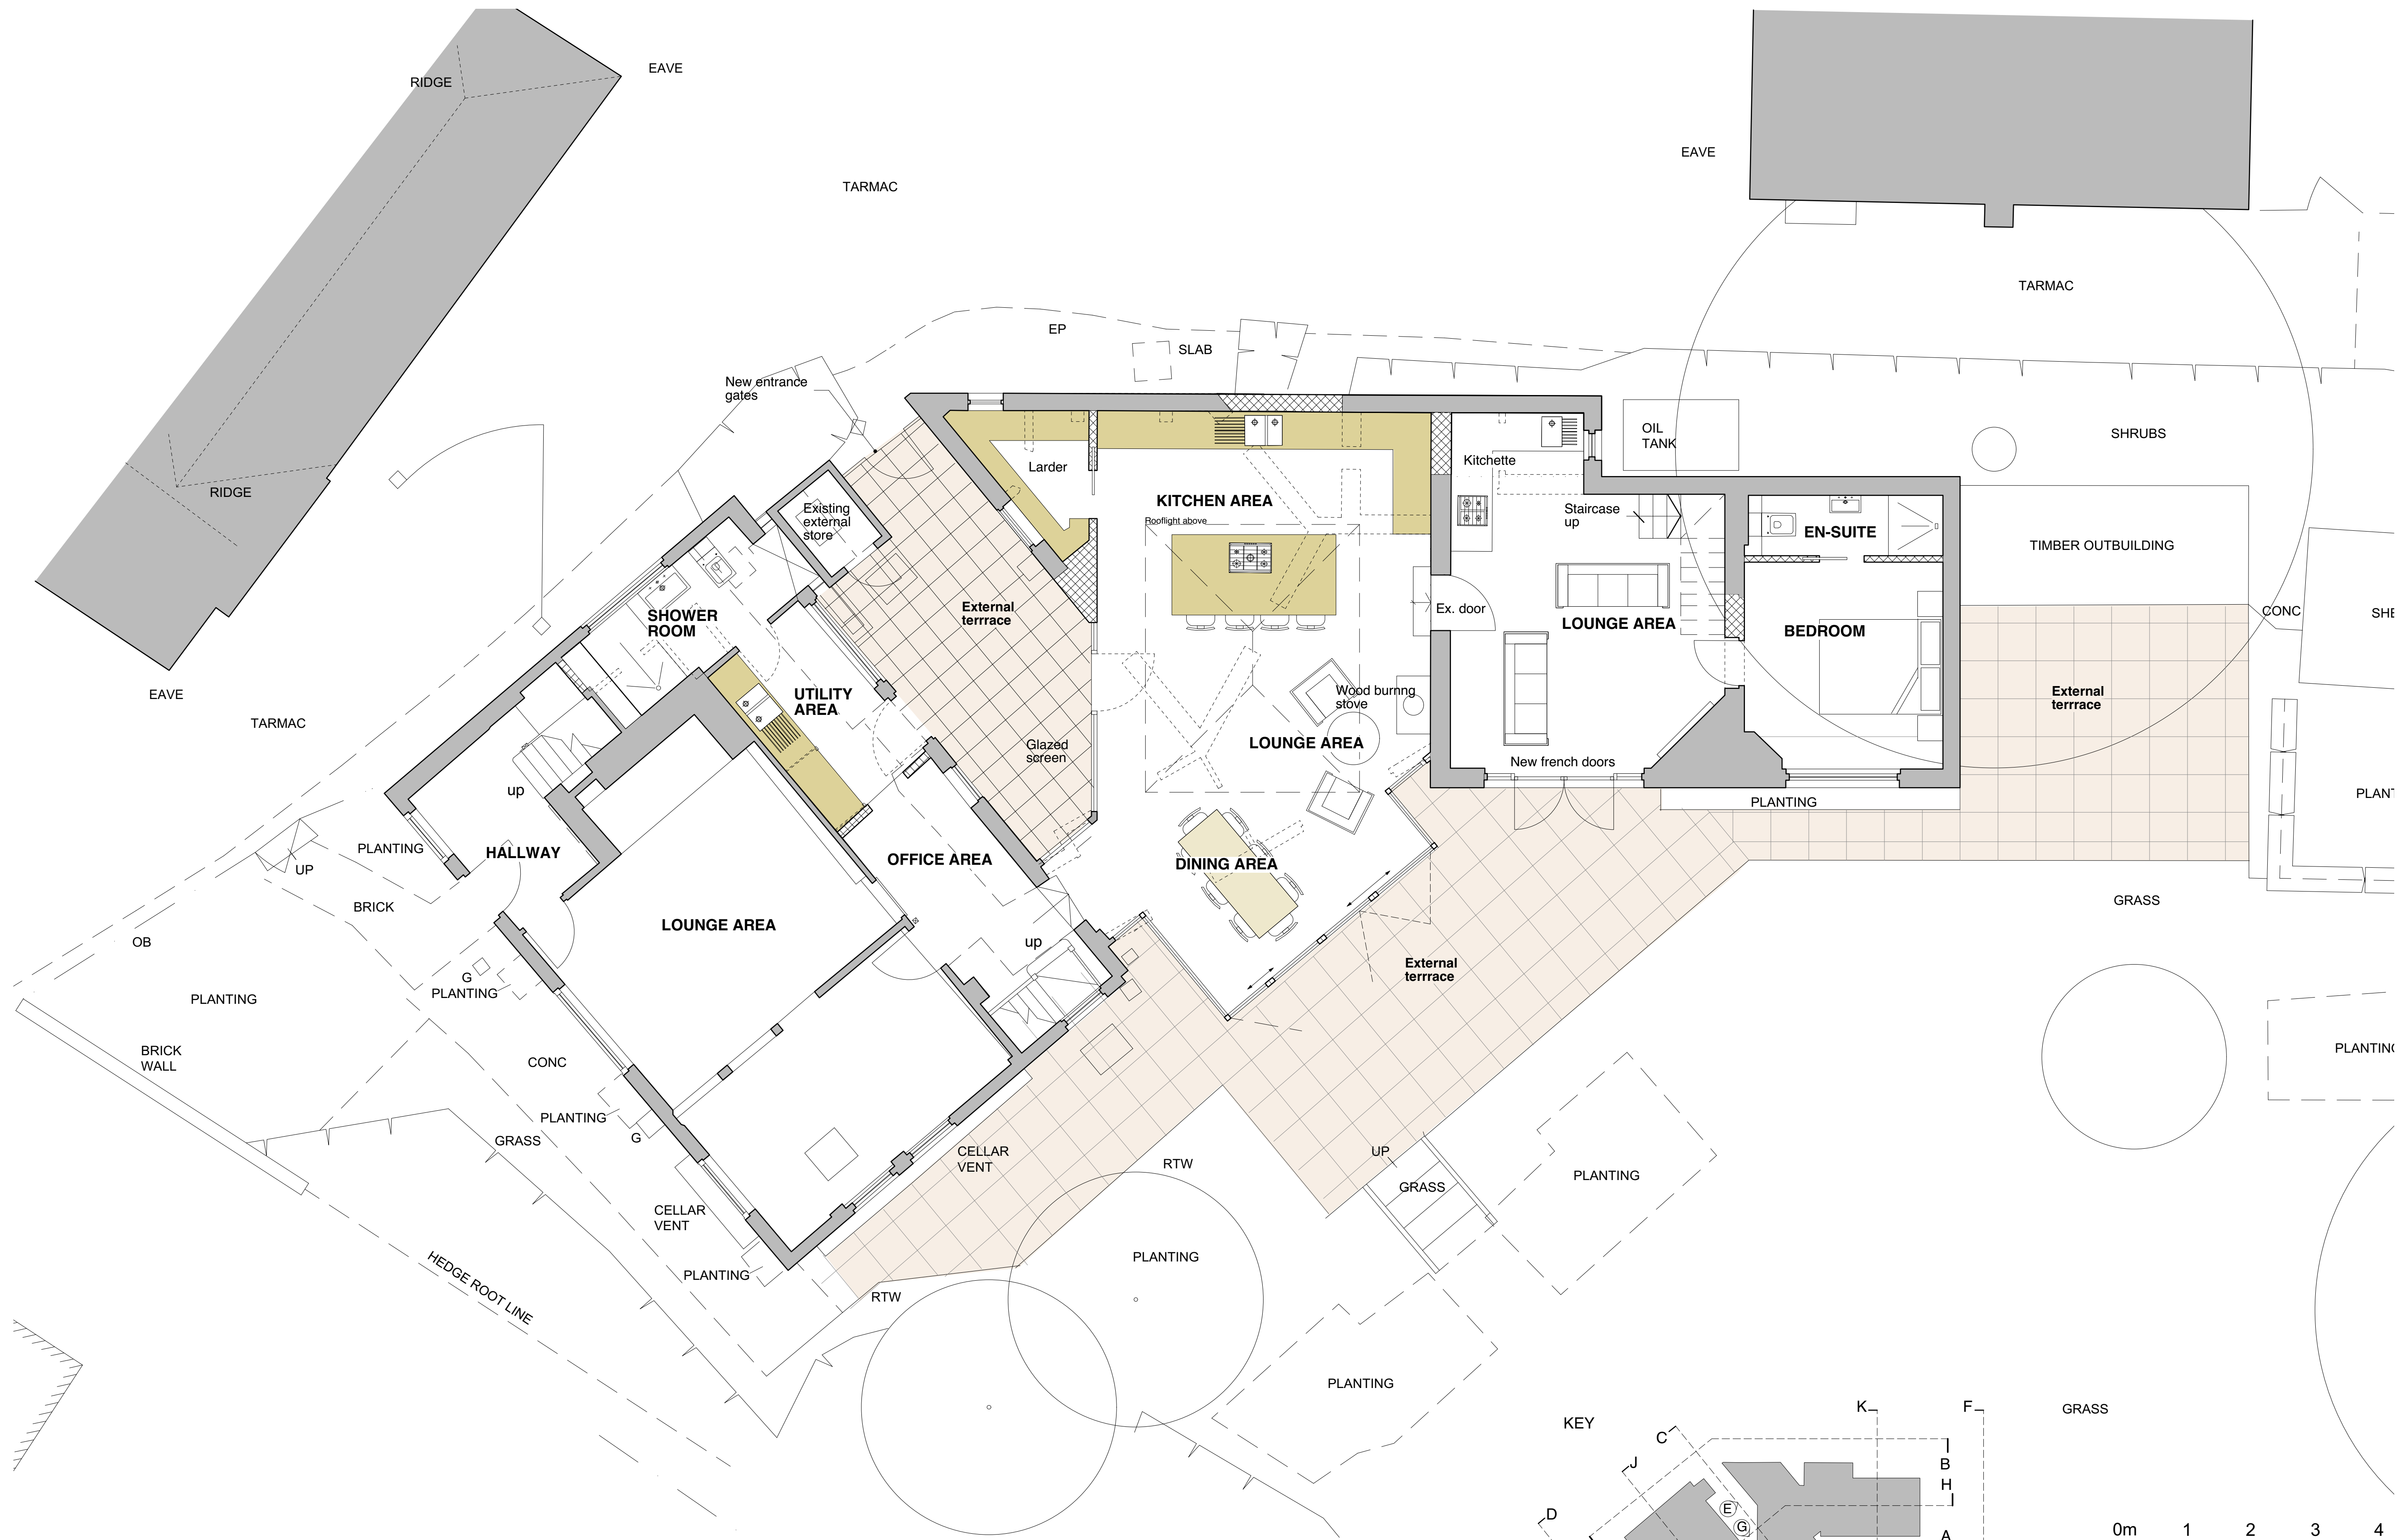


HAPA ARCHITECTS			
BOWLING ALLEY COTTAGE, THE GREEN, HORSTED KEYNES, RH17 7AP			
DATE	1:50 @ A1	190	
JAN'21			
DRAWING NUMBER		L-200e	