


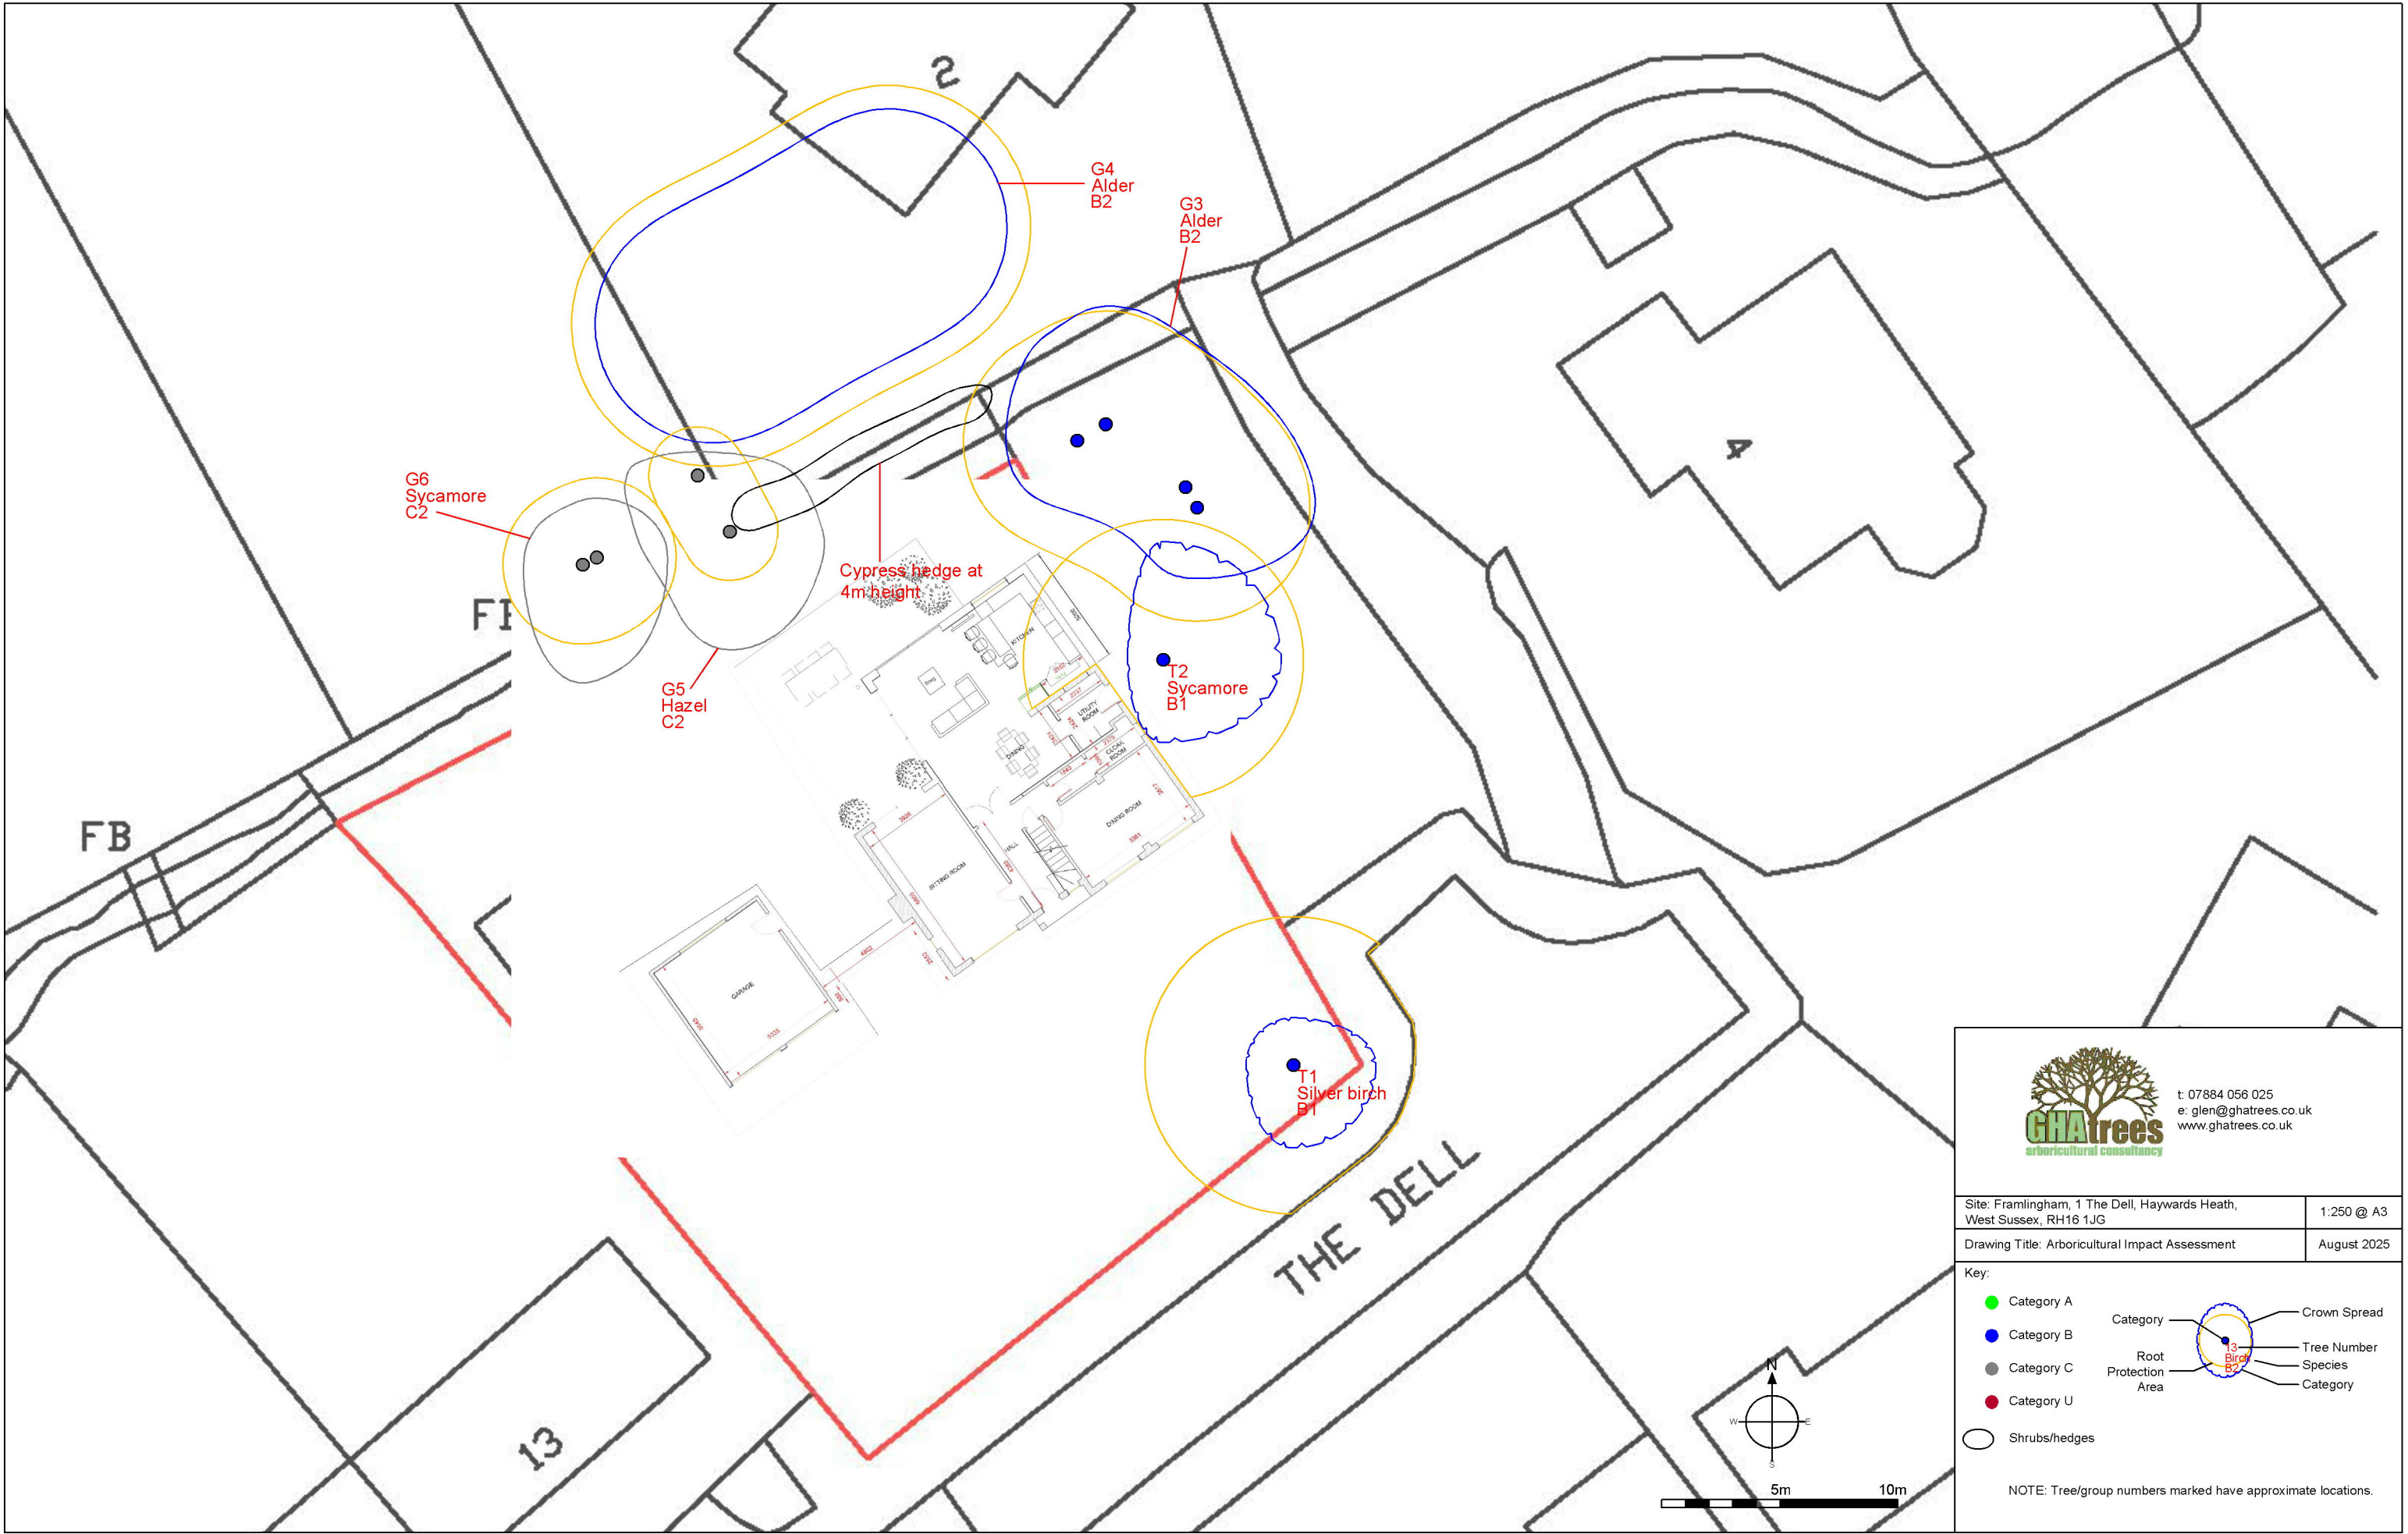

t: 07884 056 025
e: glen@ghatrees.co.uk
www.ghatrees.co.uk

Site: Framlingham, 1 The Dell, Haywards Heath, West Sussex, RH16 1JG	1:250 @ A3
Drawing Title: Arboricultural Impact Assessment	August 2025

Key:

- Category A
 - Category B
 - Category C
 - Category U
 - Shrubs/hedges
- Category
- Root Protection Area
- Crown Spread
- Tree Number
- Species
- Category

NOTE: Tree/group numbers marked have approximate locations.