


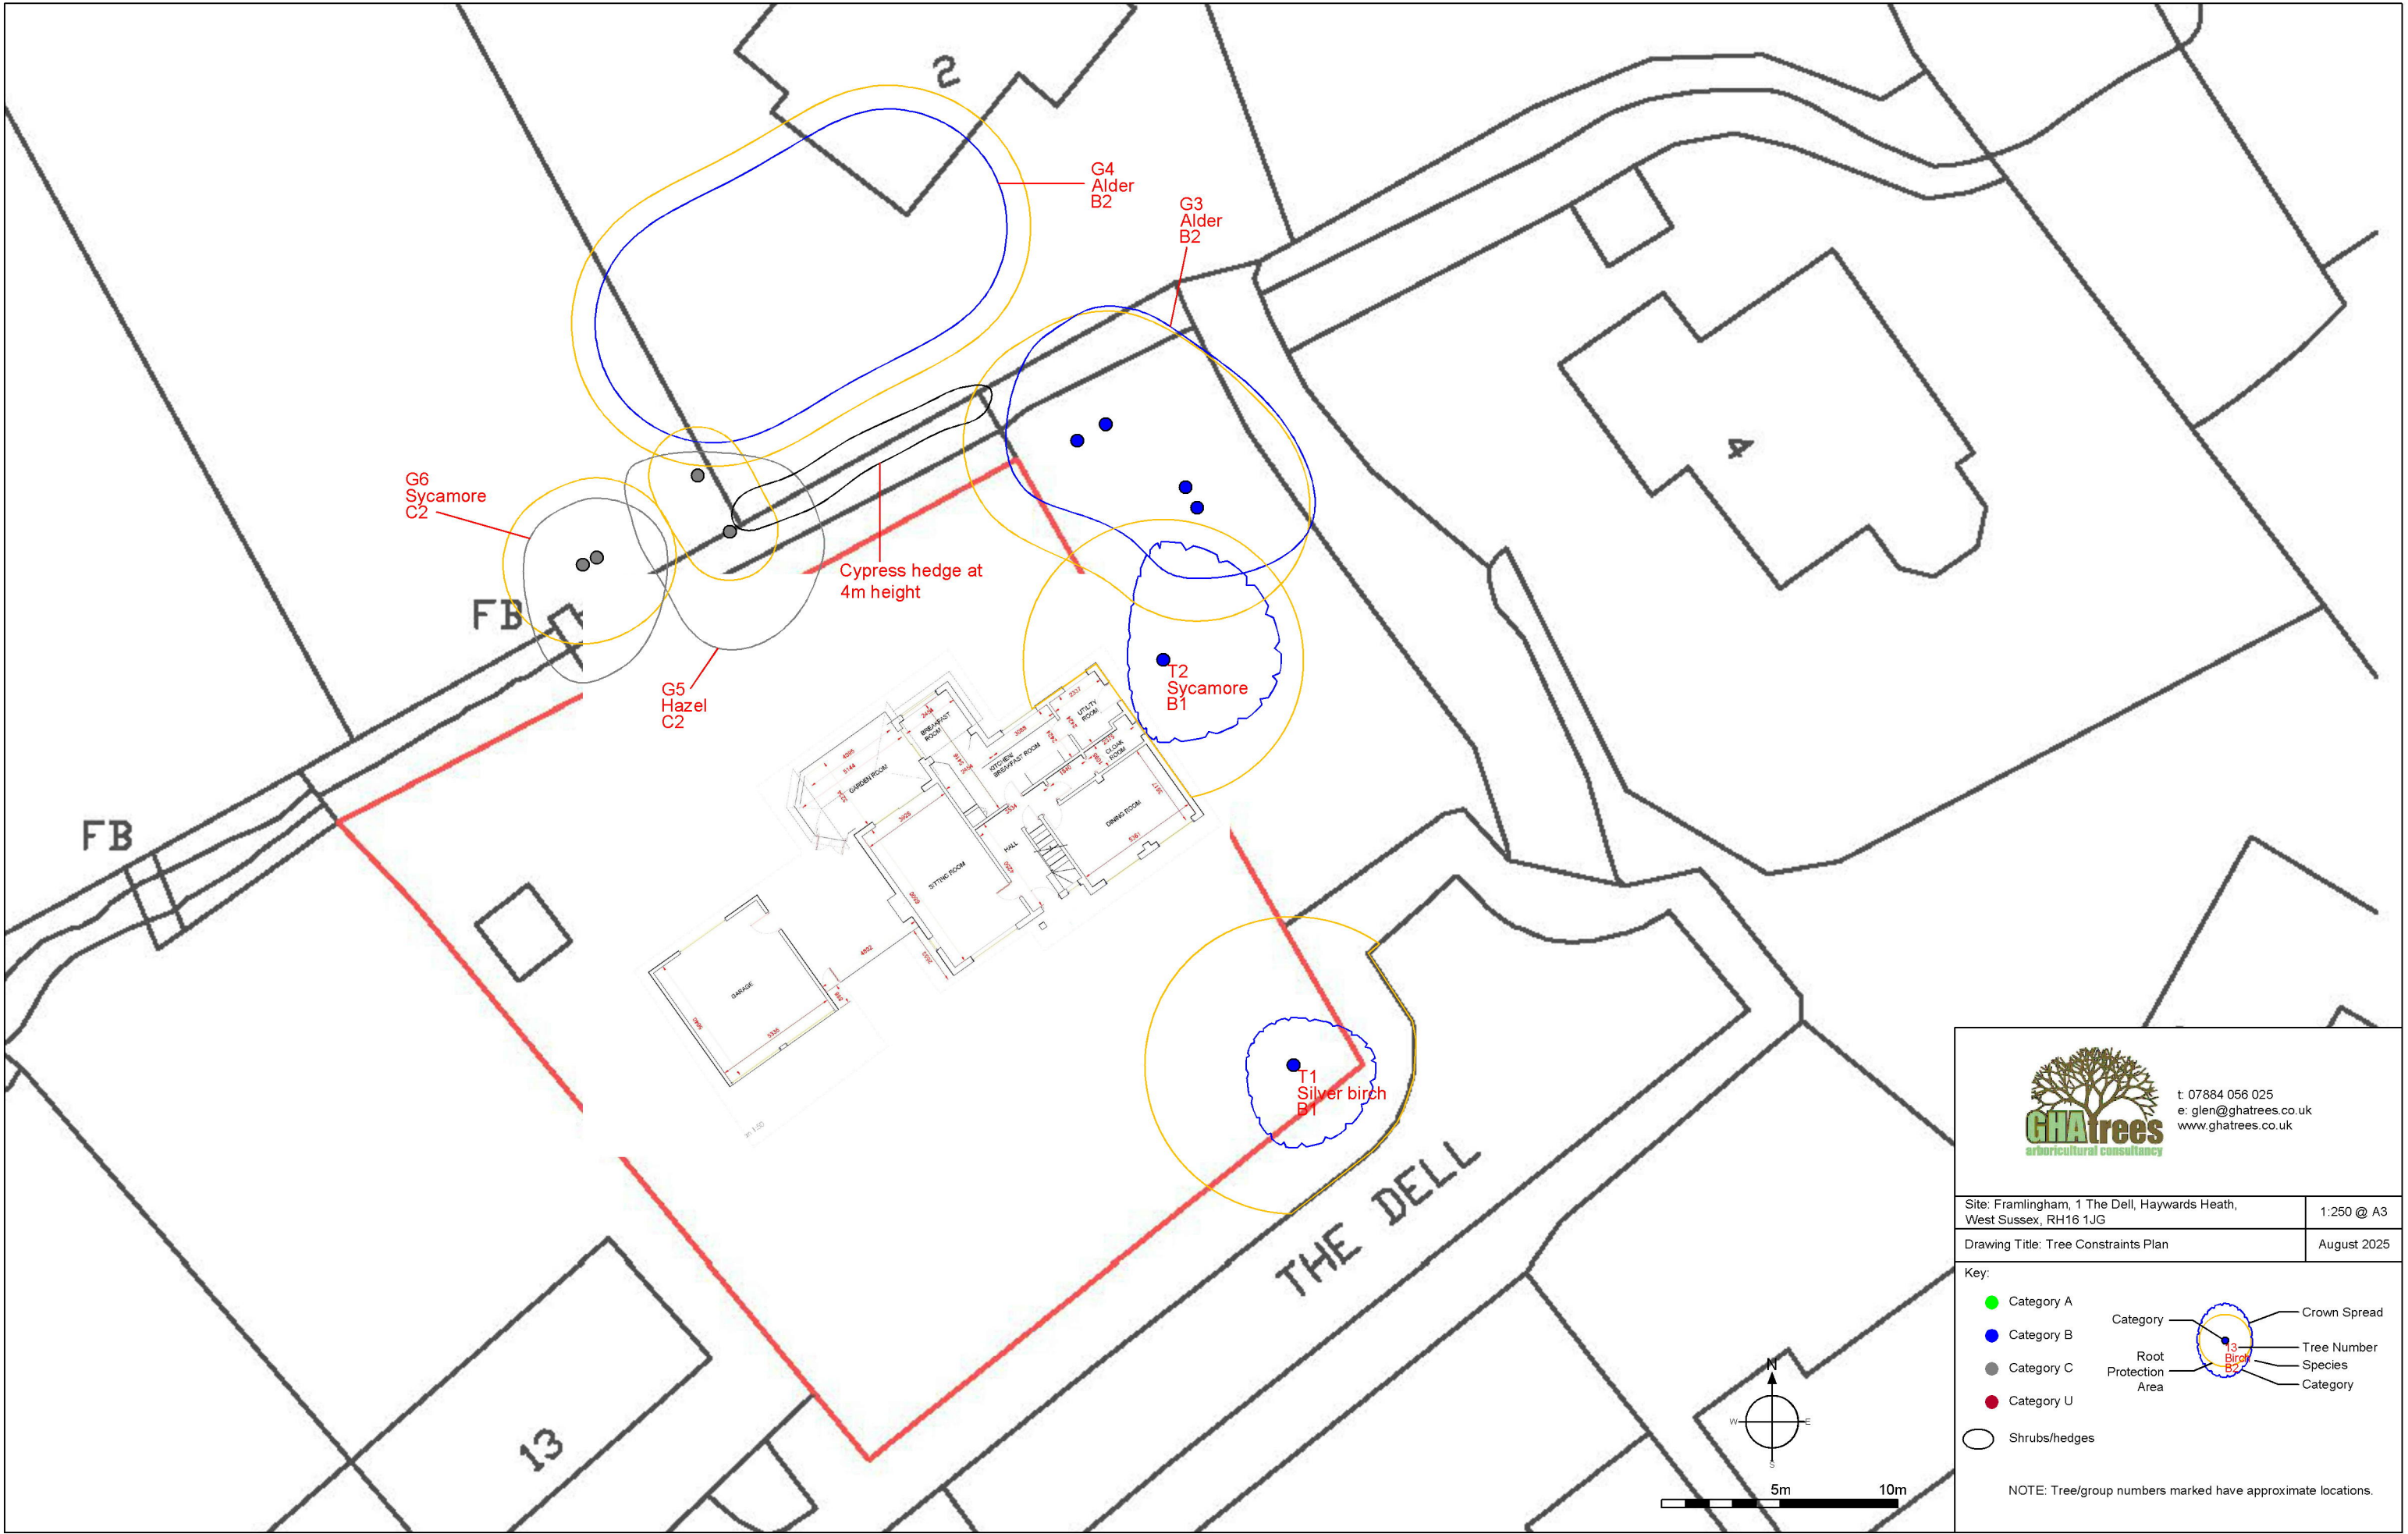

t: 07884 056 025
e: glen@ghatrees.co.uk
www.ghatrees.co.uk

Site: Framlingham, 1 The Dell, Haywards Heath, West Sussex, RH16 1JG	1:250 @ A3
Drawing Title: Tree Constraints Plan	August 2025

Key:

Category A

Category B

Category C

Category U

Category

Root Protection Area

Shrubs/hedges

13

Birch

B2

Crown Spread

Tree Number

Species

Category

NOTE: Tree/group numbers marked have approximate locations.