


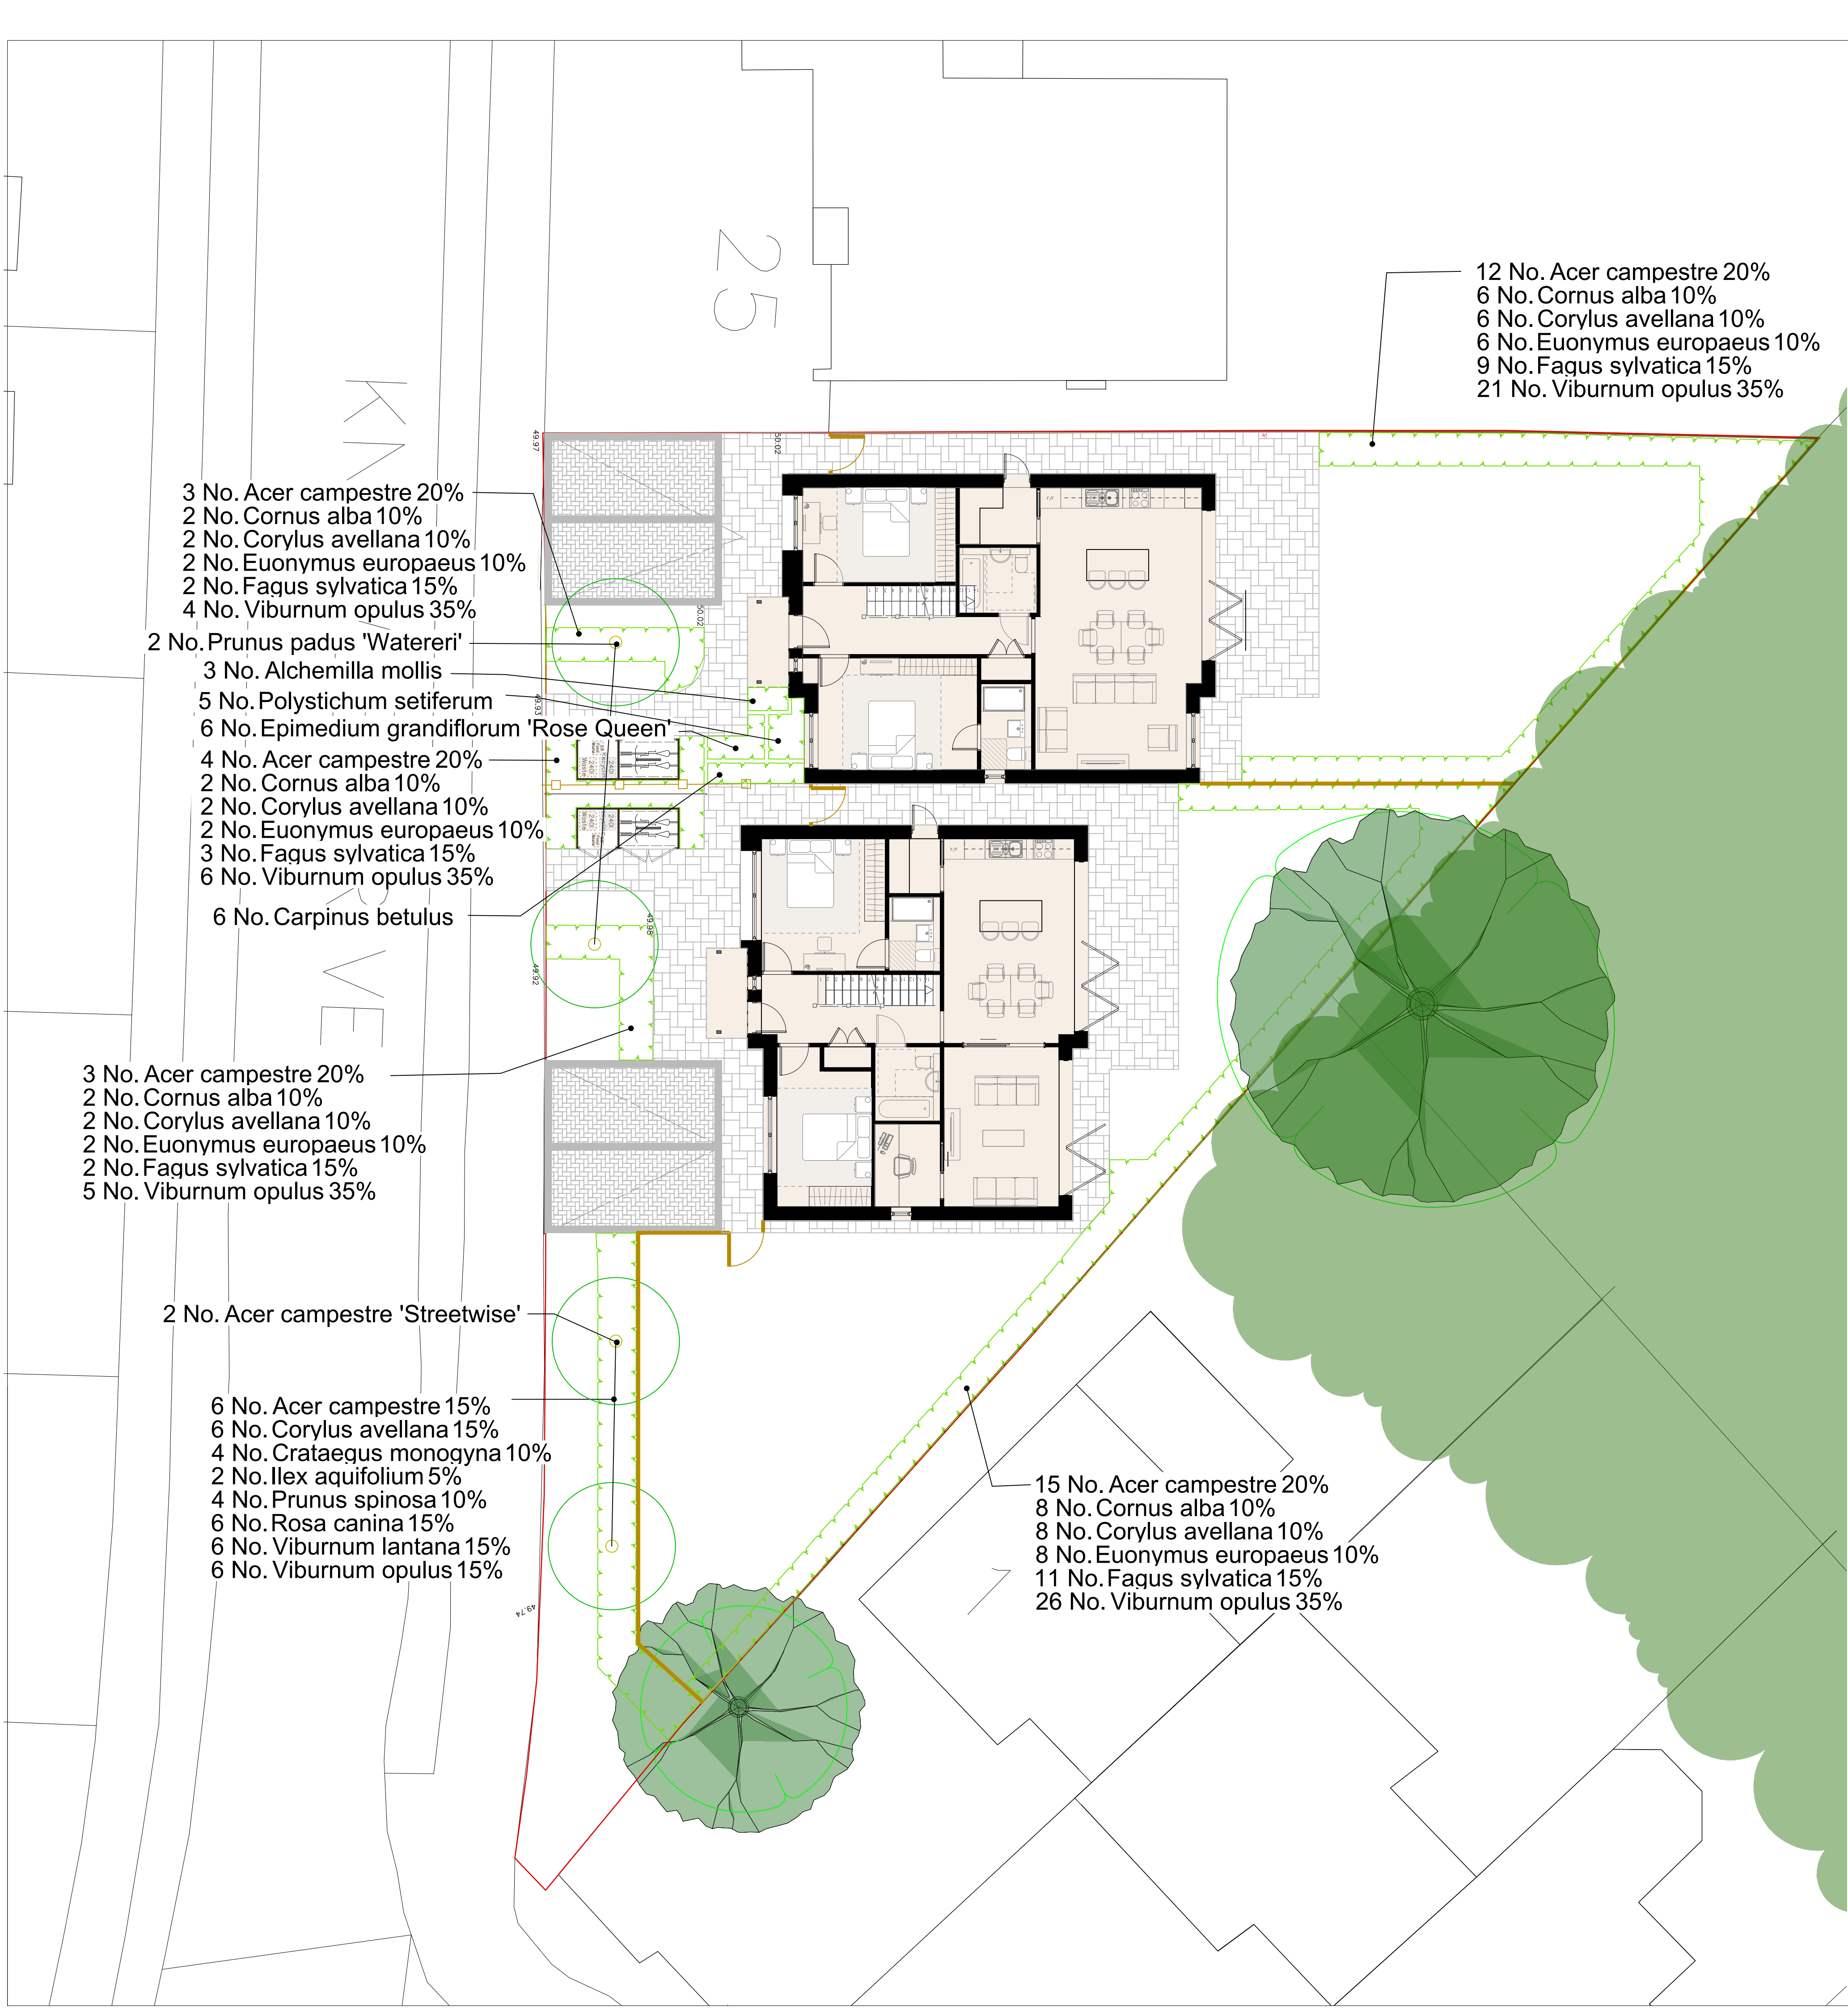

1150 Knowle Drive - Plant Schedule


Trees			
Number	Species	Specification	Density
2	<i>Acer campestre</i> 'Streetwise'	Extra Heavy Standard: 3x: RB: Clear Stem min. 200cm	Counted
6	<i>Carpinus betulus</i>	150-175cm: Feathered: 4 brks: 2x: B	3/m ²
2	<i>Prunus padus</i> 'Watereri'	Extra Heavy Standard: 3x: RB: Clear Stem min. 200cm	Counted

Herbaceous			
Number	Species	Specification	Density
3	<i>Alchemilla mollis</i>	2L: Full Pot: C	3/m ²
6	<i>Epimedium grandiflorum</i> 'Rose Queen'	3L: Full Pot: C	4/m ²


Ferns			
Number	Species	Specification	Density
5	<i>Polystichum setiferum</i>		3/m ²

Hedge Mix 1				
Number	Species	Specification	Density	Percentage Contribution
6	<i>Acer campestre</i>	1+1: Transplant - seed raised: B	2/m ²	15%
6	<i>Corylus avellana</i>	1+2: Transplant - seed raised: Branched: 3 brks: B	2/m ²	15%
4	<i>Crataegus monogyna</i>	1+1: Transplant - seed raised: B	2/m ²	10%
2	<i>Ilex aquifolium</i>	Leader with Laterals: C	2/m ²	5%
4	<i>Prunus spinosa</i>	1+1: Transplant - seed raised: Branched: 2 brks: B	2/m ²	10%
6	<i>Rosa canina</i>	1+1: Transplant - seed raised: Branched: 3 brks: B	2/m ²	15%
6	<i>Viburnum lantana</i>	1+2: Transplant - seed raised: Branched: 3 brks: B	2/m ²	15%
6	<i>Viburnum opulus</i>	1+2: Transplant - seed raised: Branched: 3 brks: B	2/m ²	15%
Total :40				

Hedge Mix 2				
Number	Species	Specification	Density	Percentage Contribution
37	<i>Acer campestre</i>	1+1: Transplant - seed raised: B	2/m ²	20%
20	<i>Cornus alba</i>	Branched: 2 brks: C	2/m ²	10%
20	<i>Corylus avellana</i>	1+2: Transplant - seed raised: Branched: 4 brks: B	2/m ²	10%
20	<i>Euonymus europaeus</i>	1+1: Transplant - seed raised: Branched: 3 brks: B	2/m ²	10%
27	<i>Fagus sylvatica</i>	1+1: Transplant - seed raised: B	2/m ²	15%
62	<i>Viburnum opulus</i>	1+1: Transplant - seed raised: Branched: 2 brks: B	2/m ²	35%
Total :186				

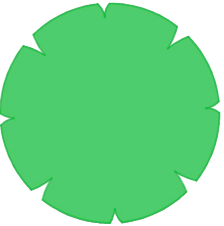

Existing Trees to be retained

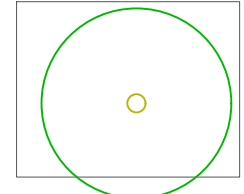

Proposed Tree Planting



Proposed Hedge and Shrub Planting

Rev.	Date	Description of Revisions	Drawn	Cl'd	App
Do not scale dimensions off this drawing. Check all dimensions on site & report any errors to Petrow Harley. This drawing is copyright & must not be reproduced without consent from PH.					

PETROW HARLEY
Landscape Architects
The Studio, 57 Lime Grove, New Malden, Surrey KT3 3TP
t: 020 8949 0803 e: mail@petrow-harley.com

Client
Spring Developments Ltd

Project Title
27 Knowle Drive

Drawing Title
Planting Plan

Status		Date:	
Scale:	1:100@A1	Drawn:	RP
Checked:	HJ	Date:	August 2025

Drawing No.	Rev
1150-L-02	