


This drawing is confidential & the copyright of N Smith Electrical Ltd, the contents are not to be used or copied for any purpose whatsoever without our prior written consent. Do not scale off this drawing.
All dimensions in millimeters except where otherwise stated

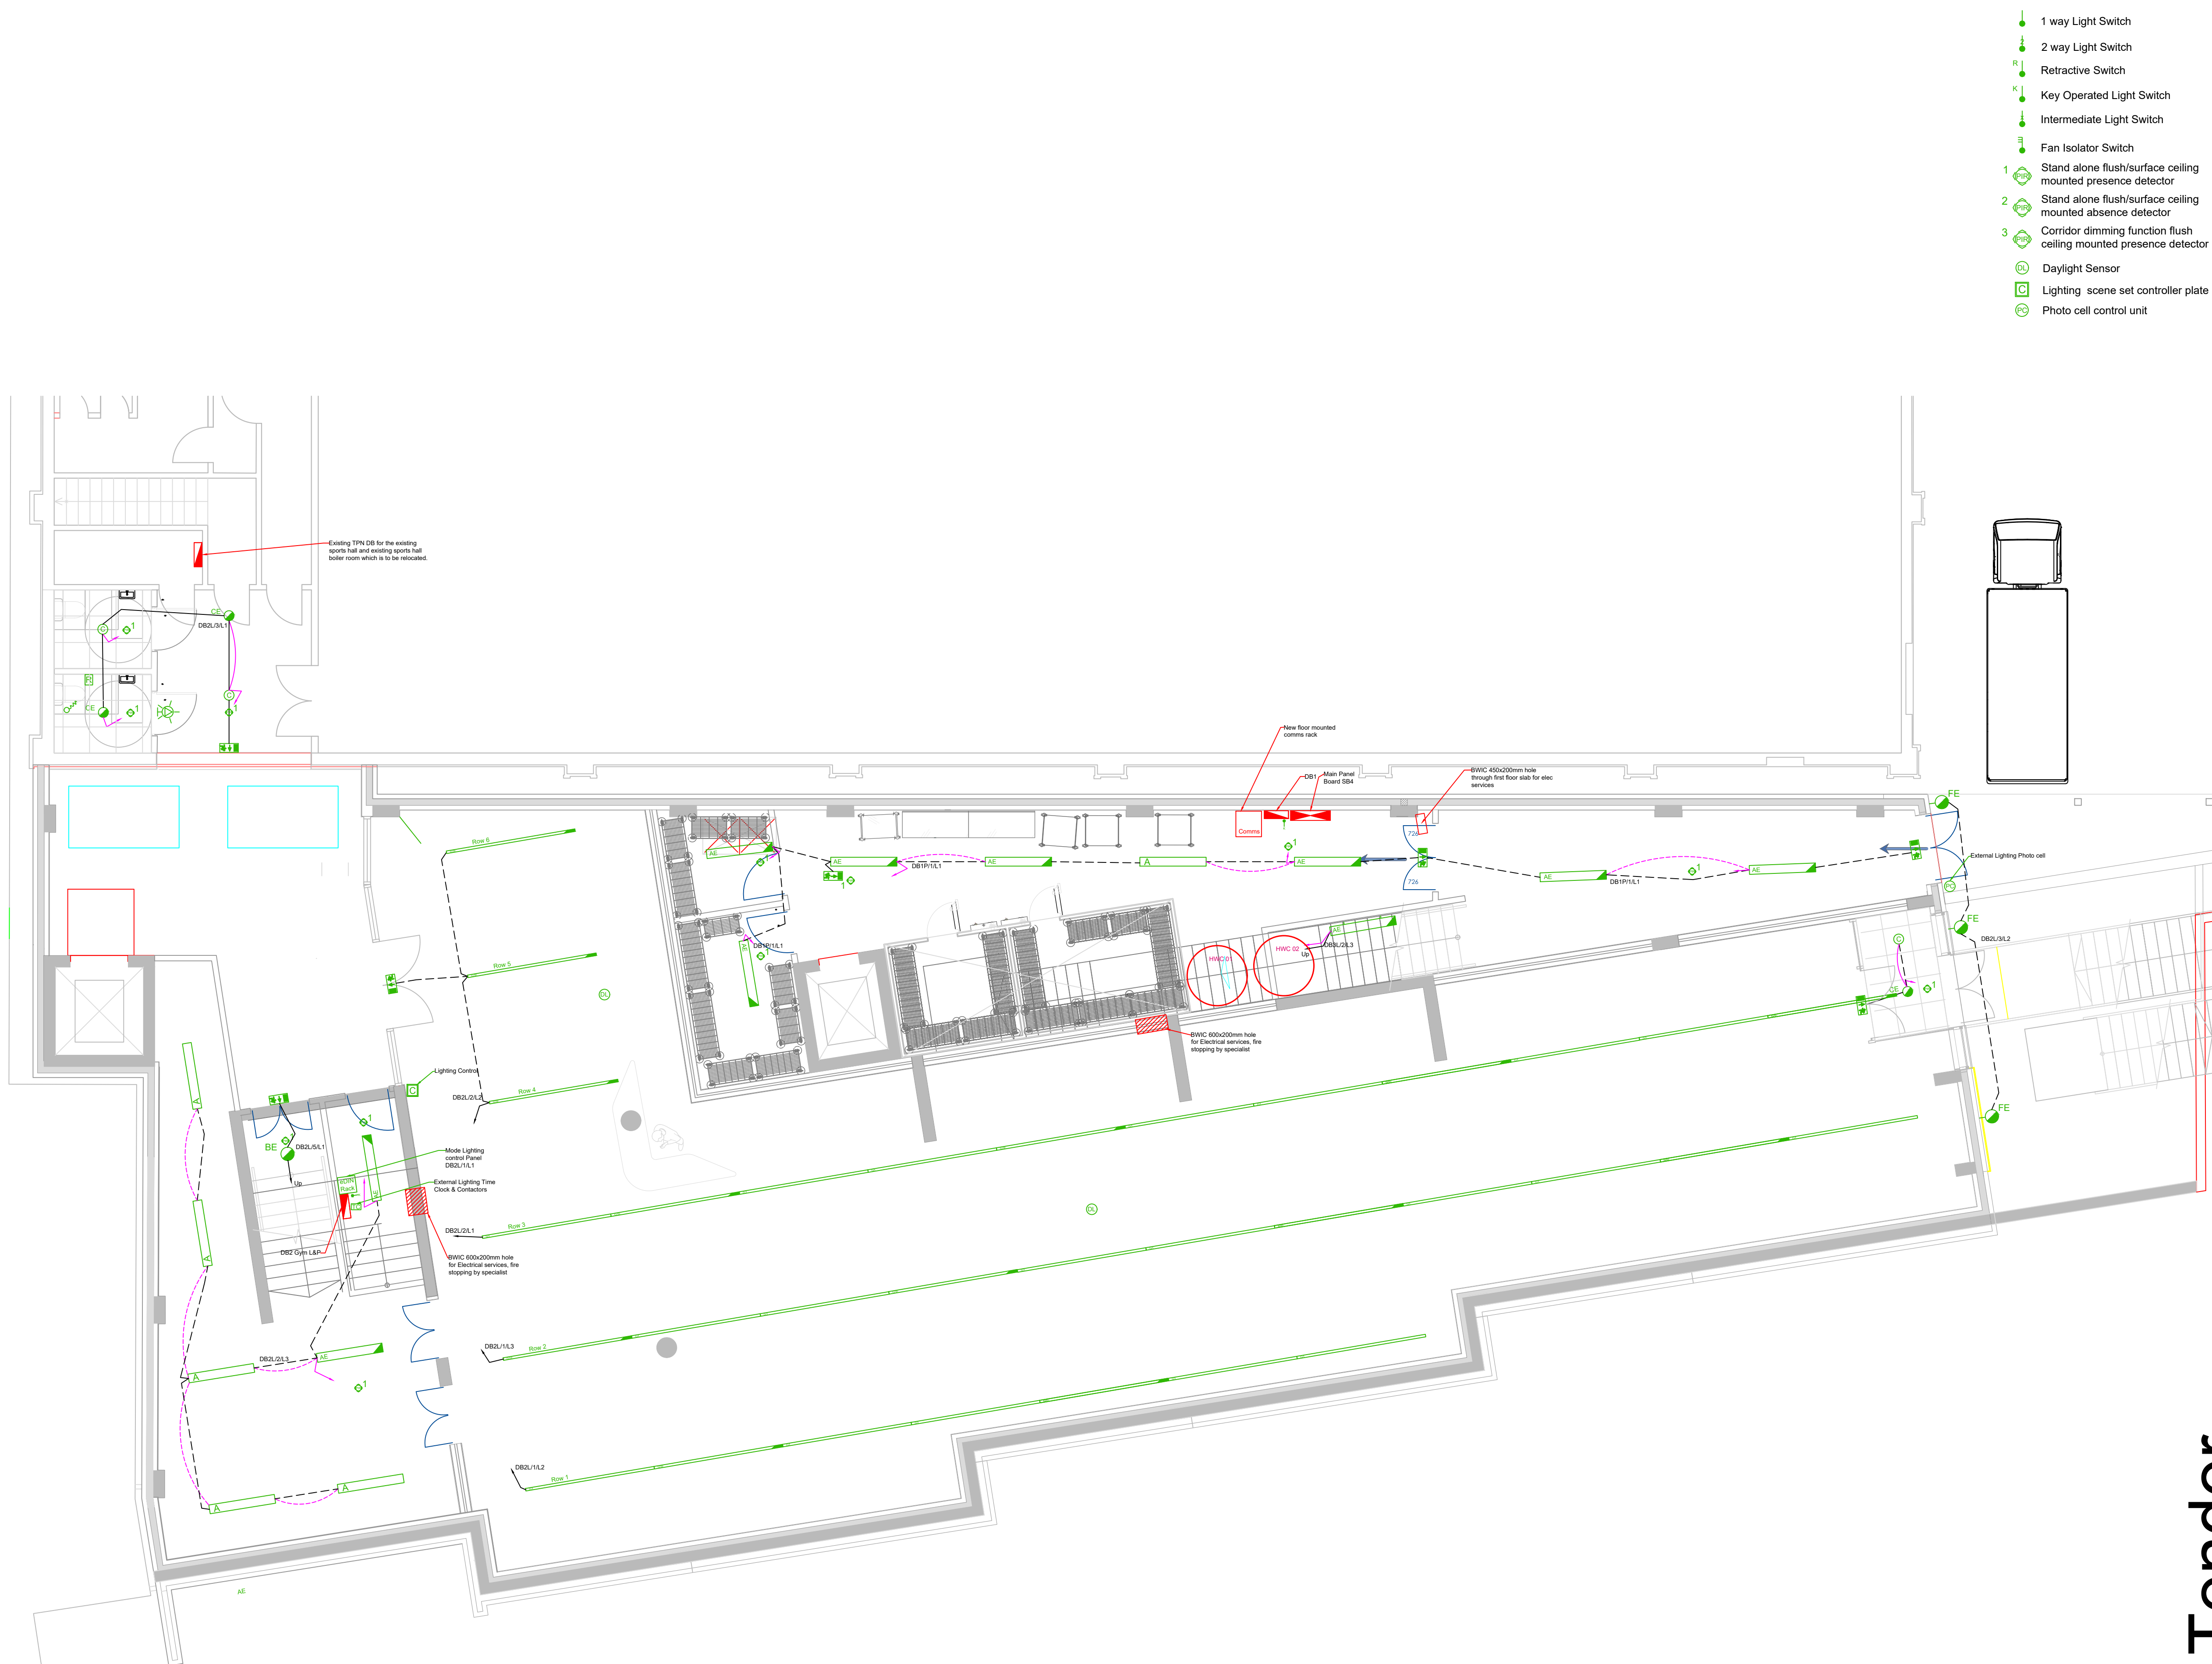

-  1 way Light Switch
 -  2 way Light Switch
 -  Retractive Switch
 -  Key Operated Light Switch
 -  Intermediate Light Switch
 -  Fan Isolator Switch
-  1 Stand alone flush/surface ceiling mounted presence detector
 -  2 Stand alone flush/surface ceiling mounted absence detector
 -  3 Corridor dimming function flush ceiling mounted presence detector
-  Daylight Sensor
 -  Lighting scene set controller plate
 -  Photo cell control unit

- | | |
|--|---|
|  | <p>NVC Lighting Cleveland NV15X540 LED Corrosion resistant linear batten 35W 3935 Lumens 4200K 1500mm CW 3W emergency pack</p> |
|  | <p>NVC Lighting Preston NP21R30-840 Surface circular LED bulkhead 19W 2083 Lumens 4000K</p> |
|  | <p>NVC Lighting Preston NP21M3L830-840 Surface circular LED bulkhead 19W 2083 Lumens 4000K CW 3W emergency pack</p> |
|  | <p>NVC Lighting Preston NP21MM3L830-840 Surface circular LED bulkhead with Microverse sensor 19W 2083 Lumens 4000K</p> |
|  | <p>NVC Lighting Preston NP21MM3L830-840 Surface circular LED bulkhead with Microverse sensor 19W 2083 Lumens 4000K CW 3W emergency pack</p> |
|  | <p>NVC Lighting Washington NW46-18360 Recessed LED down light set to 19W 2643 Lumens</p> |
|  | <p>NVC Lighting Washington NW46-18360 Recessed LED down light set to 19W 2643 Lumens c/w NRECM3/PAKCV2 emergency pack</p> |
|  | <p>NVC Lighting Balmuccia NB28940/TPA IP54 60x400 Lay-in LED panel 28W 3435 Lumens 4000K</p> |
|  | <p>NVC Lighting Balmuccia NB28940/TPA IP54 60x400 Lay-in LED panel 28W 3435 Lumens 4000K c/w NRECM3/PAKCV2 emergency pack</p> |
|  | <p>NVC Lighting Sirenia Line F NSCURF-VIDMANM3 surface mounted non maintained emergency down light wide beam 1.3W 200 Lumens</p> |
|  | <p>NVC Lighting Brooklyn NBR16-28330-40-Wall mounted external LED bulkhead set to 28W 2588 Lumens 3000K</p> |
|  | <p>NVC Lighting Brooklyn NBR16-28M3L300-40-Wall mounted external LED bulkhead set to 28W 2588 Lumens 3000K CW 3W emergency pack</p> |
|  | <p>NVC Lighting Grandland PD N24G52-U illuminated exit sign, suspended, wall mounted, recessed</p> |
|  | <p>NVC Lighting Greenland PD N24G52-U 7470/840 Corrosion resistant LED batten Dali Dimming set to 61W 937 Lumens 4000K</p> |
| <p>Estimote Ardo L1N12-2953-840-C Suspended Continuous Lighting profile Dali LED with opal diffuser, 46W 6241 Lumens 4000K 2953mm CW</p> | |
| <p>Estimote Ardo L1N12-2953-840-C-E Suspended Continuous Lighting profile Dali LED with opal diffuser, 46W 6241 Lumens 4000K 2953mm CW</p> | |

T3	Revised Tender Issue following review	10.06.26
T2	Revised Tender Issue	02.06.26
T1	Tender Issue	13.05.26
P2	Continuous lighting updated	08.06.26
P1	Issued for Stage 3 design & Comments	27.02.26
Rev	Description	Date
Client		
Hurstpierpoint College		
		
Project		
Phase 2, Sports Hub		
Title		
Electrical Services LGF Lighting Installation		
Scale		
1:75 @ A1		
Drawn	Checked	Date
BWL	RJ	Feb 26
Job No	Drg No	Rev
J5662	E201	T3